
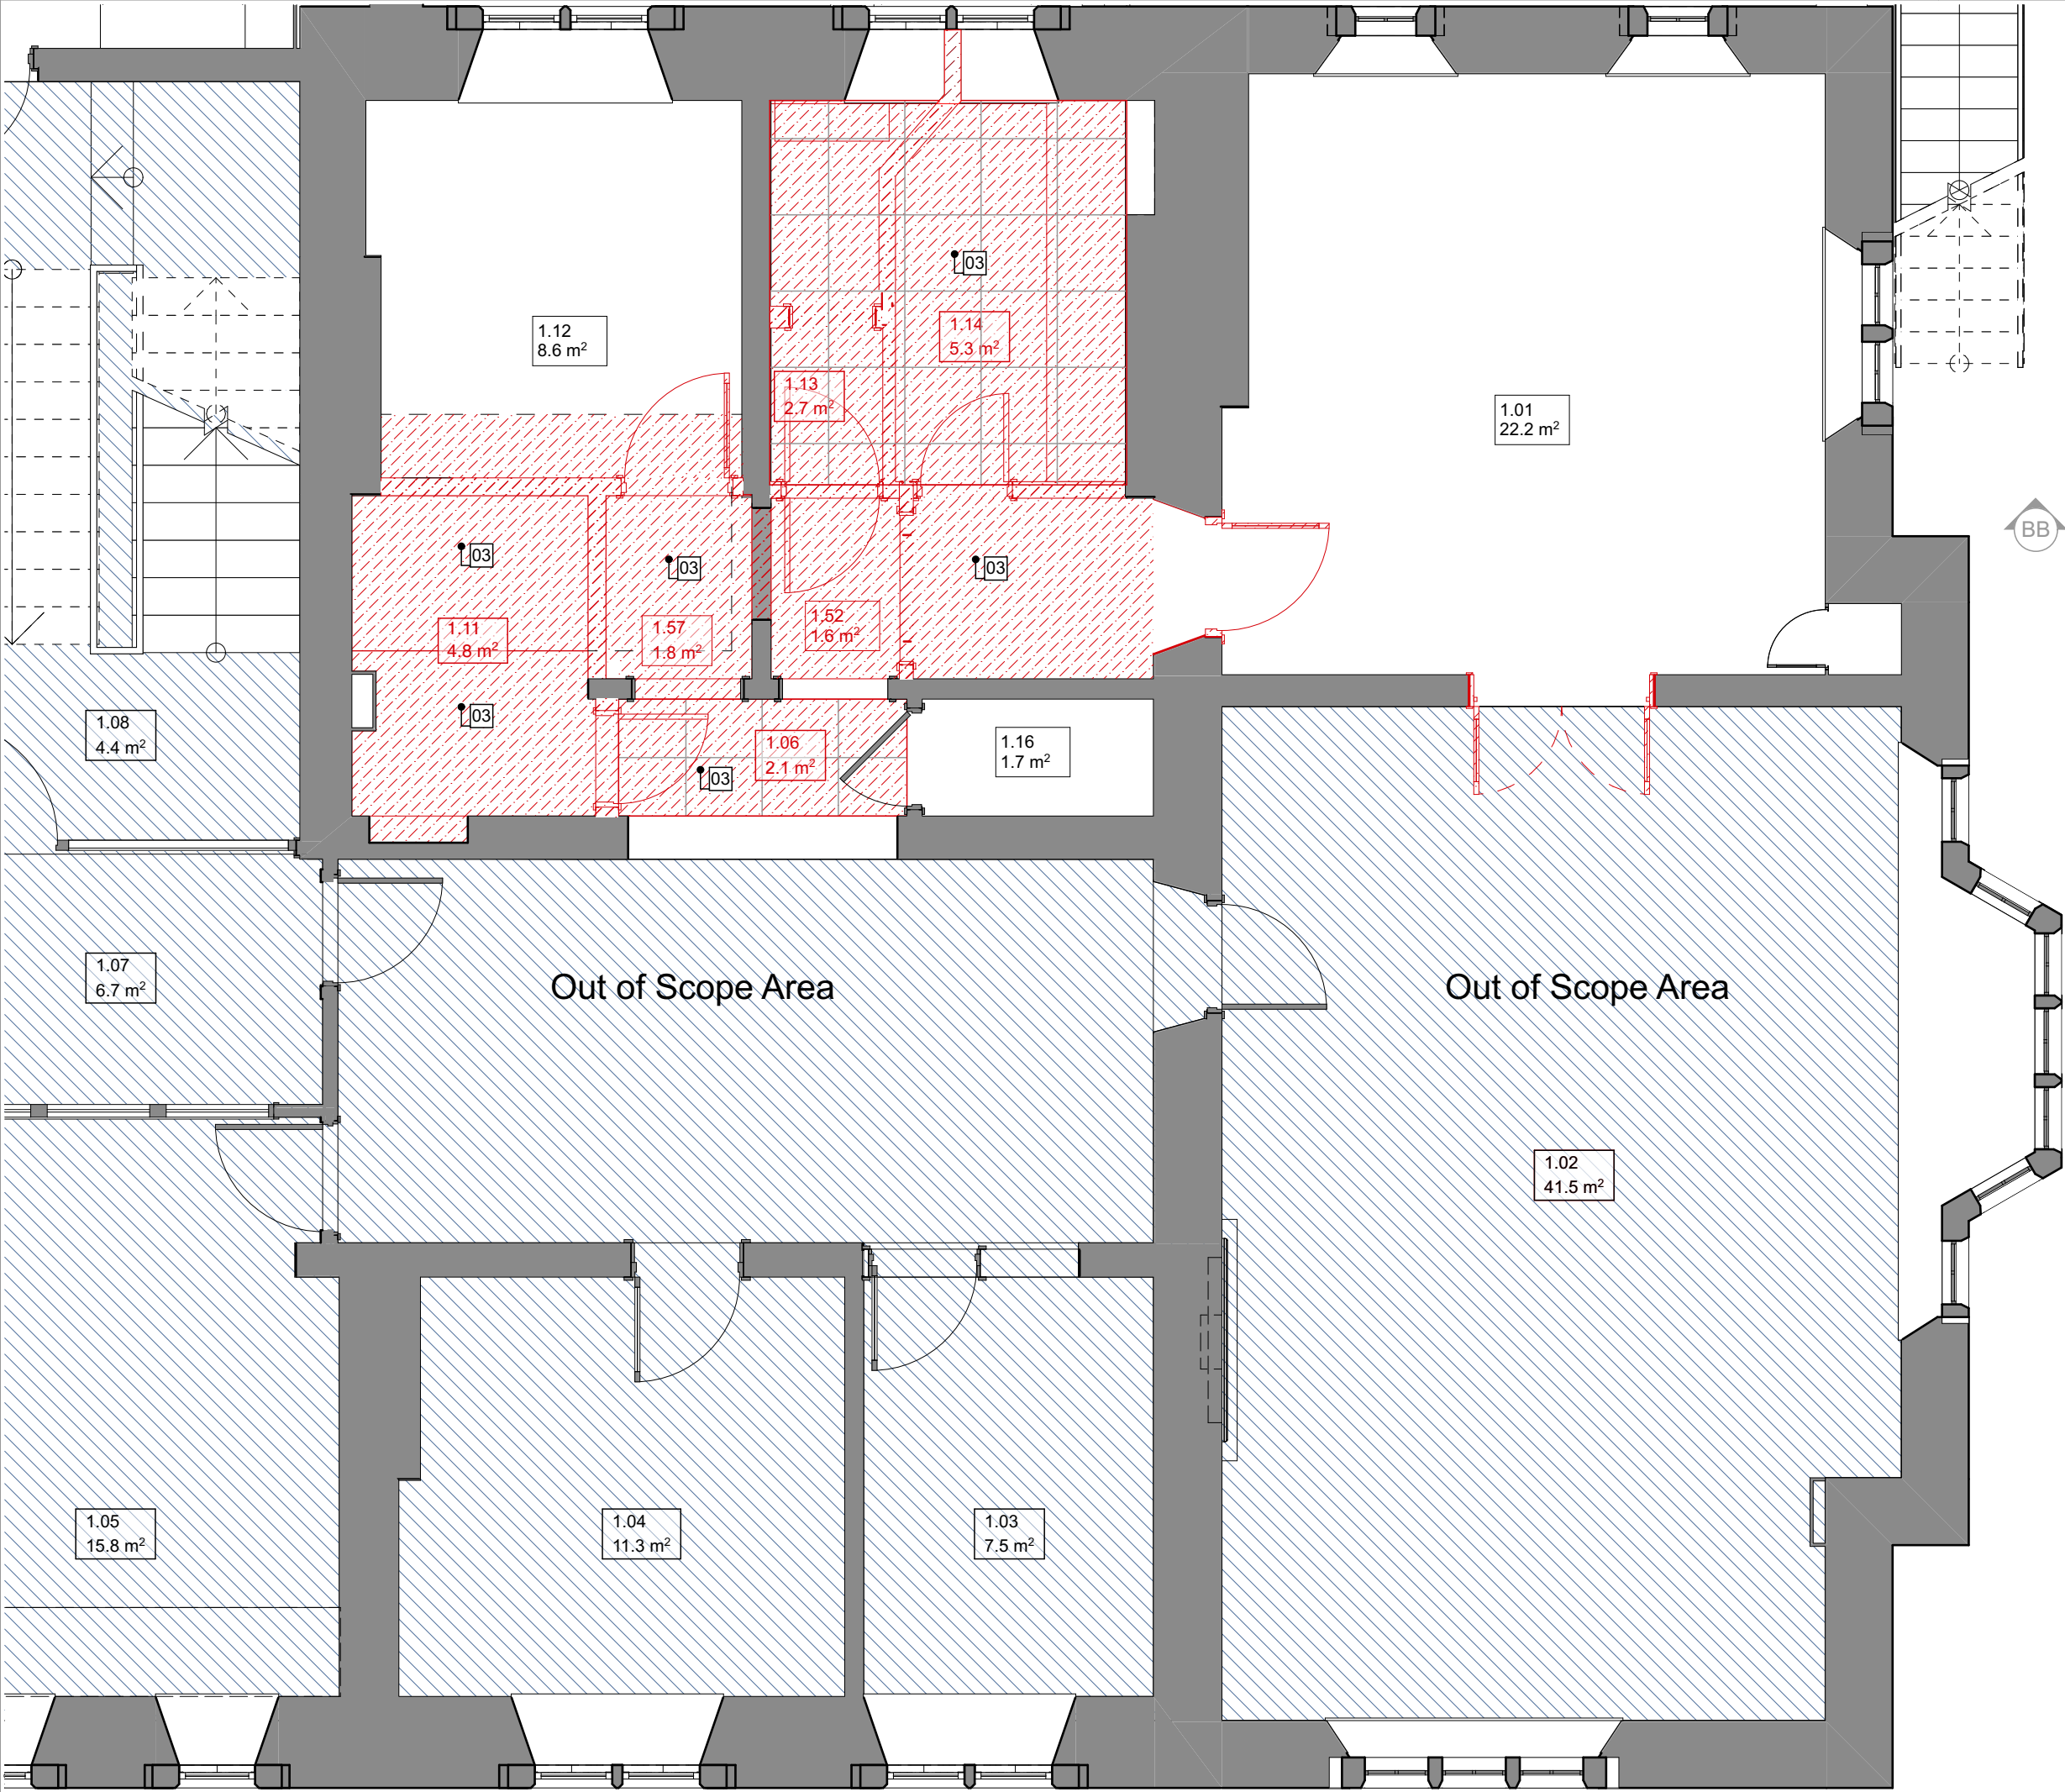
 


 

- General Notes
1. All dimensions to be checked on site and notify the contract administrator of any discrepancies before proceeding.
 2. Do not scale this drawing. Use figured dimensions only. If in doubt, ask.
 3. Any discrepancies between architects and engineers drawings to be reported to the architect immediately.
 4. This drawing to be read in conjunction with all relevant consultants and specialists drawings. Refer to engineer drawings for all structural and services information.
 5. This drawing has been generated from information received by others and accuracy of information must be checked on site against existing, prior to any construction work being undertaken.
 6. This drawing is subject to copyright.

- Key:
-  To be removed
- 
- 01 Existing wall to be removed
 - 02 Existing door to be removed. Door opening infilled
 - 03 Remove suspended ceilings
 - 04 Remove sink/ basin
 - 05 Strip out existing floor finish
 - 06 Strip out existing WC's and finishes
 - 07 Replace existing door
 - 08 Existing wall to be removed to form a new door opening
 - 09 Fitted furniture to be removed
 - 10 Existing ceiling to be removed

Scale 1:50 

01				10/12/2024			
Rev	Ch	Description	By	Date			
Client							
 ARDINGLY College  World Ready							
Designer							
PENWARDENHALE ARCHITECTS Bury Knowle House, North Place, Headington, Oxford, OX3 9HY Telephone: 01865 591457 							
Contractor							
Project No. 2835							
Project Title 2835 - North School AHOMM Flat							
Building Name North School							
Drawing Title Plans as Existing showing demolition							
Drawing Name GA Reflected Ceiling Plan							
Drawn by NL	Checked JP	Scale 1:50 @ A3	Date 10/12/2024				
Drawing Number							
Proj 2835	Orig PHA	Zone 0X	Level L1	Type DR	Role A	No. 0051	Status/Rev - 01