




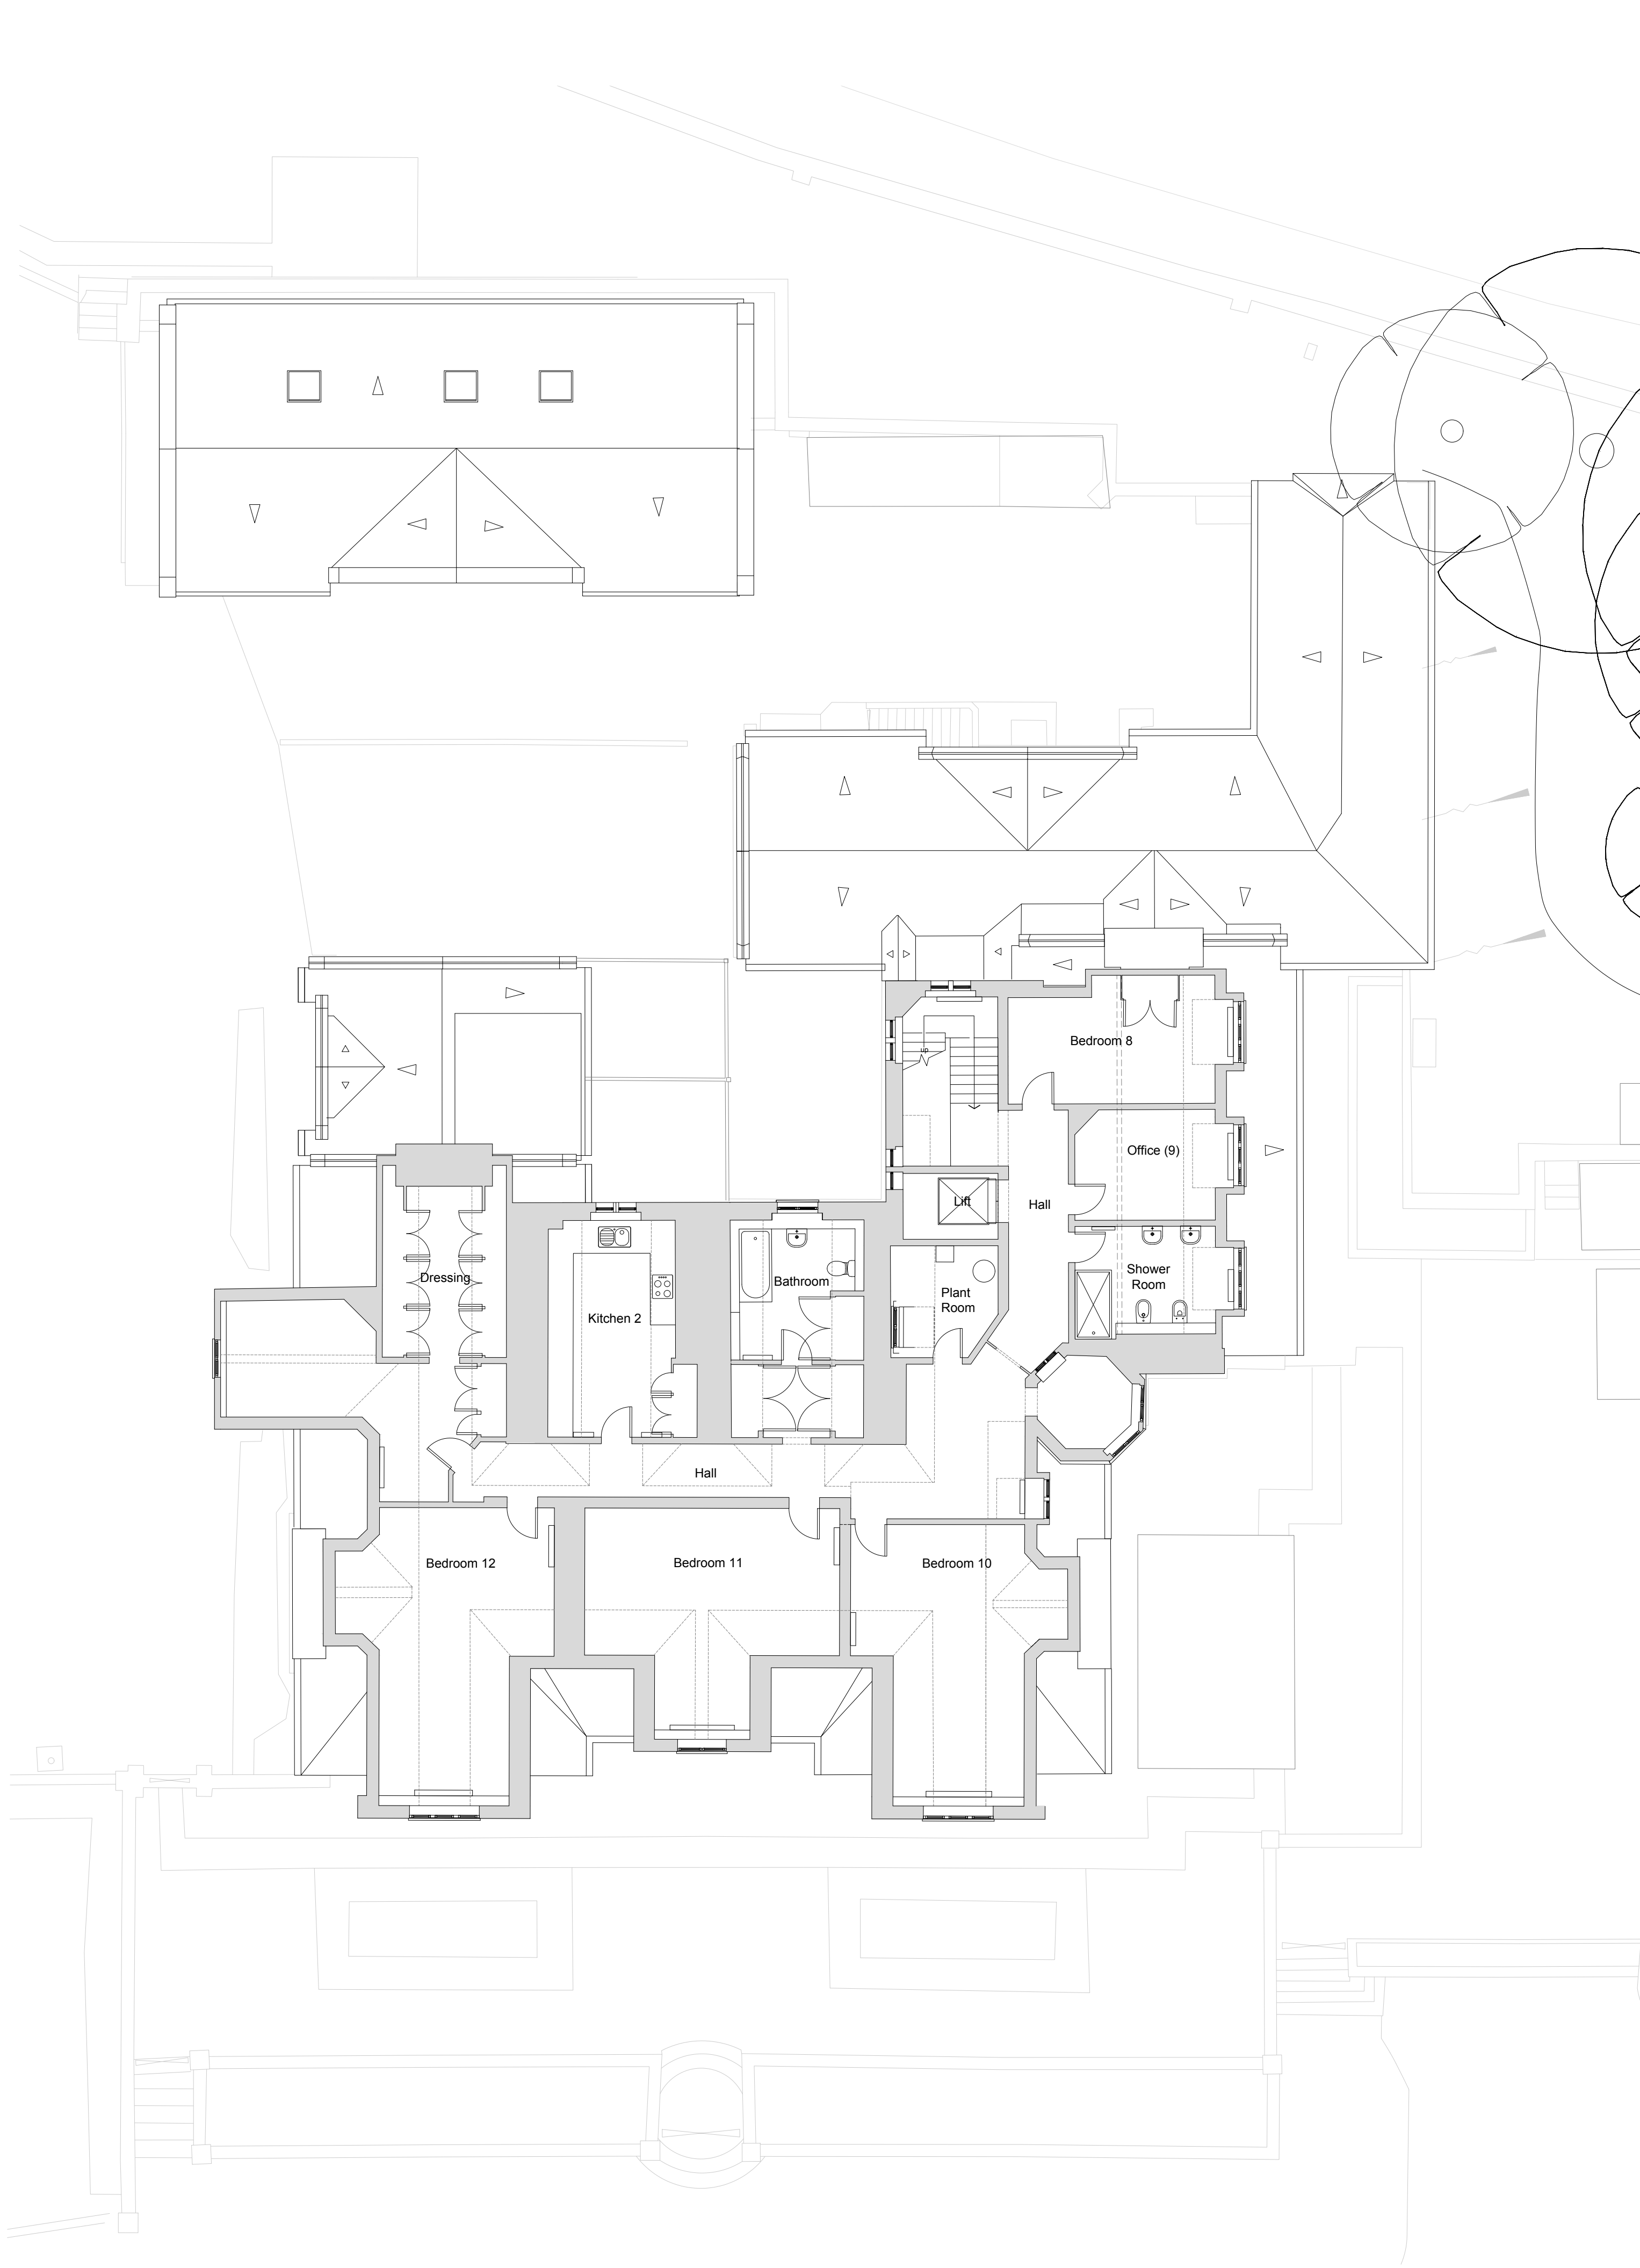

Existing Second Floor Plan 1:100

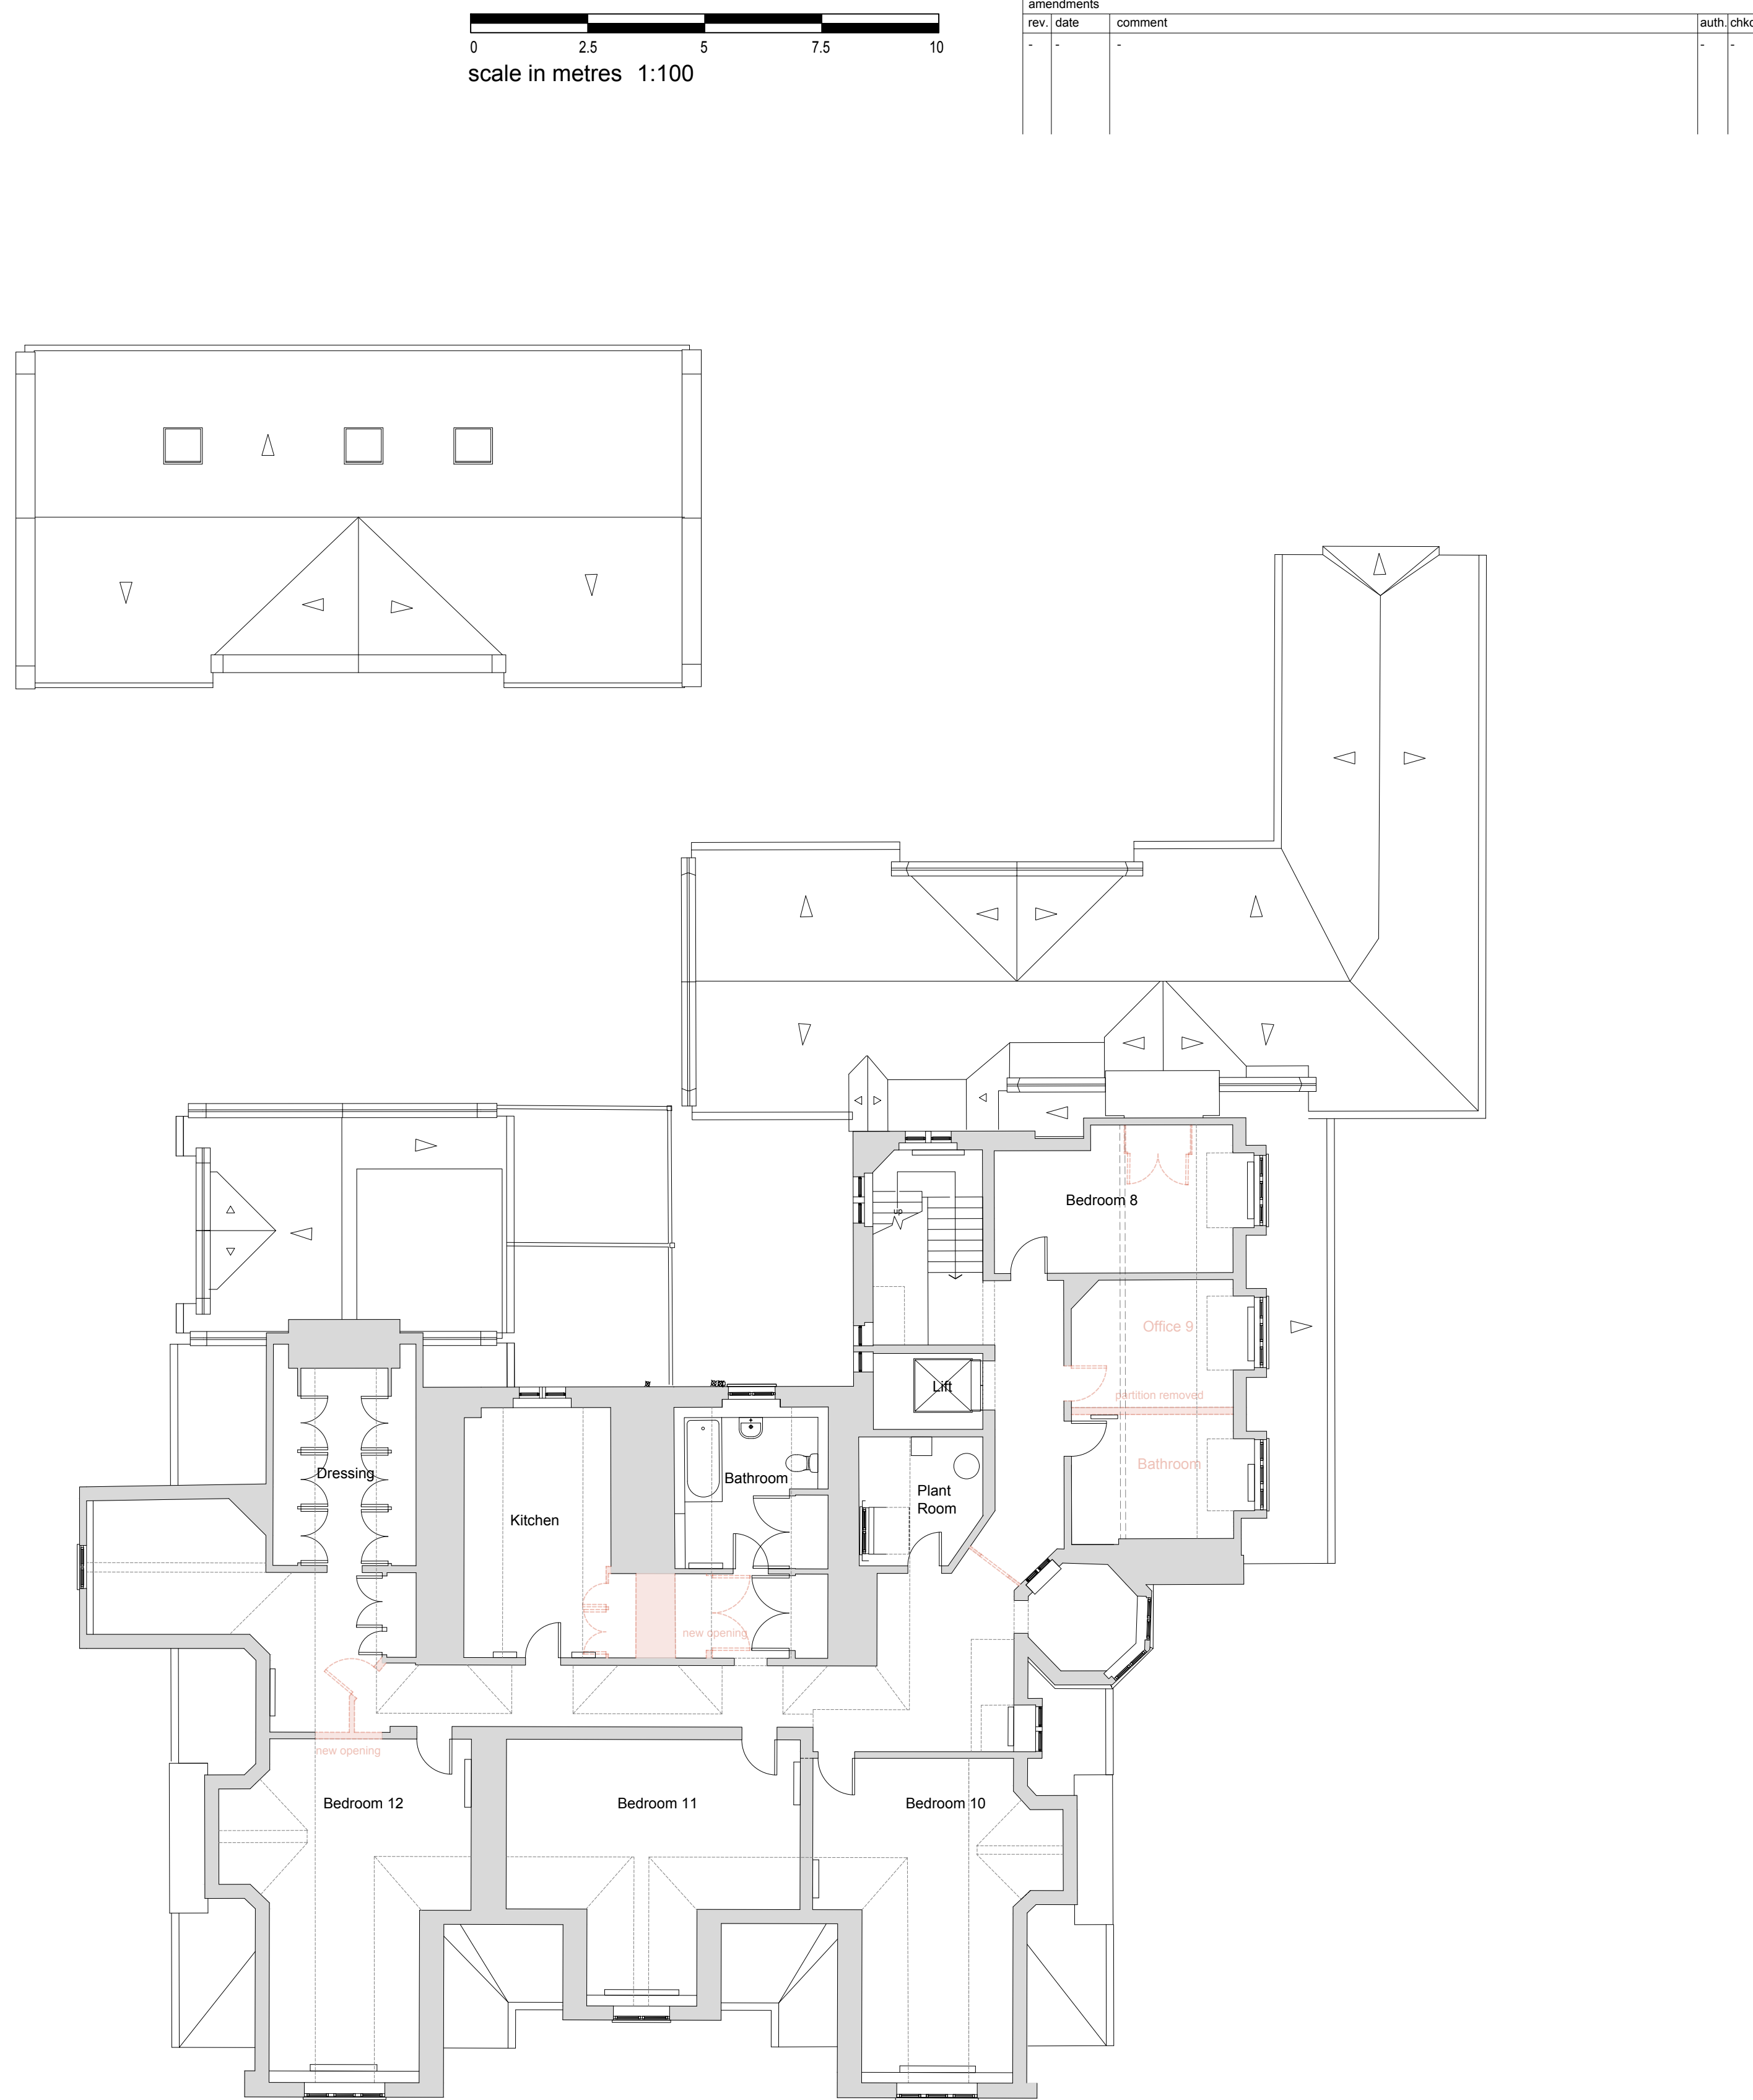

Proposed Removal Second Floor Plan 1:100

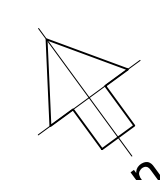

amendments			auth.	chkd.
rev.	date	comment		
-	-	-	-	-

client			drawing number		revision	
RCM Partnership LLP			0603.DEMO.1502		—	
project			drawing title			
Chownes Mead, Chownes Mead Lane, Haywards Heath, RH16 4BS			Existing and Proposed Removal Second Floor Plans Measured Survey (by others)			
drawn by		checked by	riba work stage		date	scale/original sheet size
Others/ES		MR	3		Oct '24	1:100 @ A1
www.abir.co.uk · studio@abirarchitects.co.uk			© ABIR Architects Ltd. Check all dimensions on site before work is undertaken. All goods, materials and workmanship to conform with current building regulations, BSS and COPs.			
Unit 1, Beta House, St John's Road, Hove, BN2 2FX, United Kingdom						
Hove +44 (0)1273 724 384						
Company No 06877117 · VAT No 971 4147 17						