


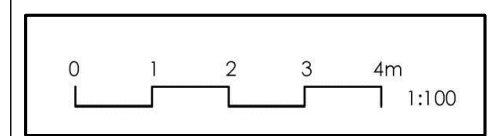

----- PROPOSED DEMOLITION
[Hatched Box] PROPOSED NEW INTERNAL & EXTERNAL WALLS

REV C – TWO STOREY EXTENSION STEPPED IN FROM EXISTING EXTERNAL SIDE WALL 07.01.26
REV B – CROWN ROOF REMOVED. WINDOW DORMER SIZE REDUCED 18.12.25
REV A – DOUBLE STOREY REAR EXTENSION REMOVED. SINGLE STOREY REAR EXTENSION WITH FLAT ROOF AND LANTERN ROOFLIGHT ADDED 13.12.25

PLANNING DRAWING




SARAH BREEZE RIBA

Client
Clare Stevens and Paul Hawkes

Project
2 Preston Cottages
Slaugham
West Sussex RH17 6AQ

Title
Proposed Floor Plans & Roof Plan

Drawn by	SB	Checked by	CS&PH
Scale	A3 @ 1:100	Date	13/12/2025
Project no.	Dwg. no.	Revision	Prelim.
BA217	10	C	

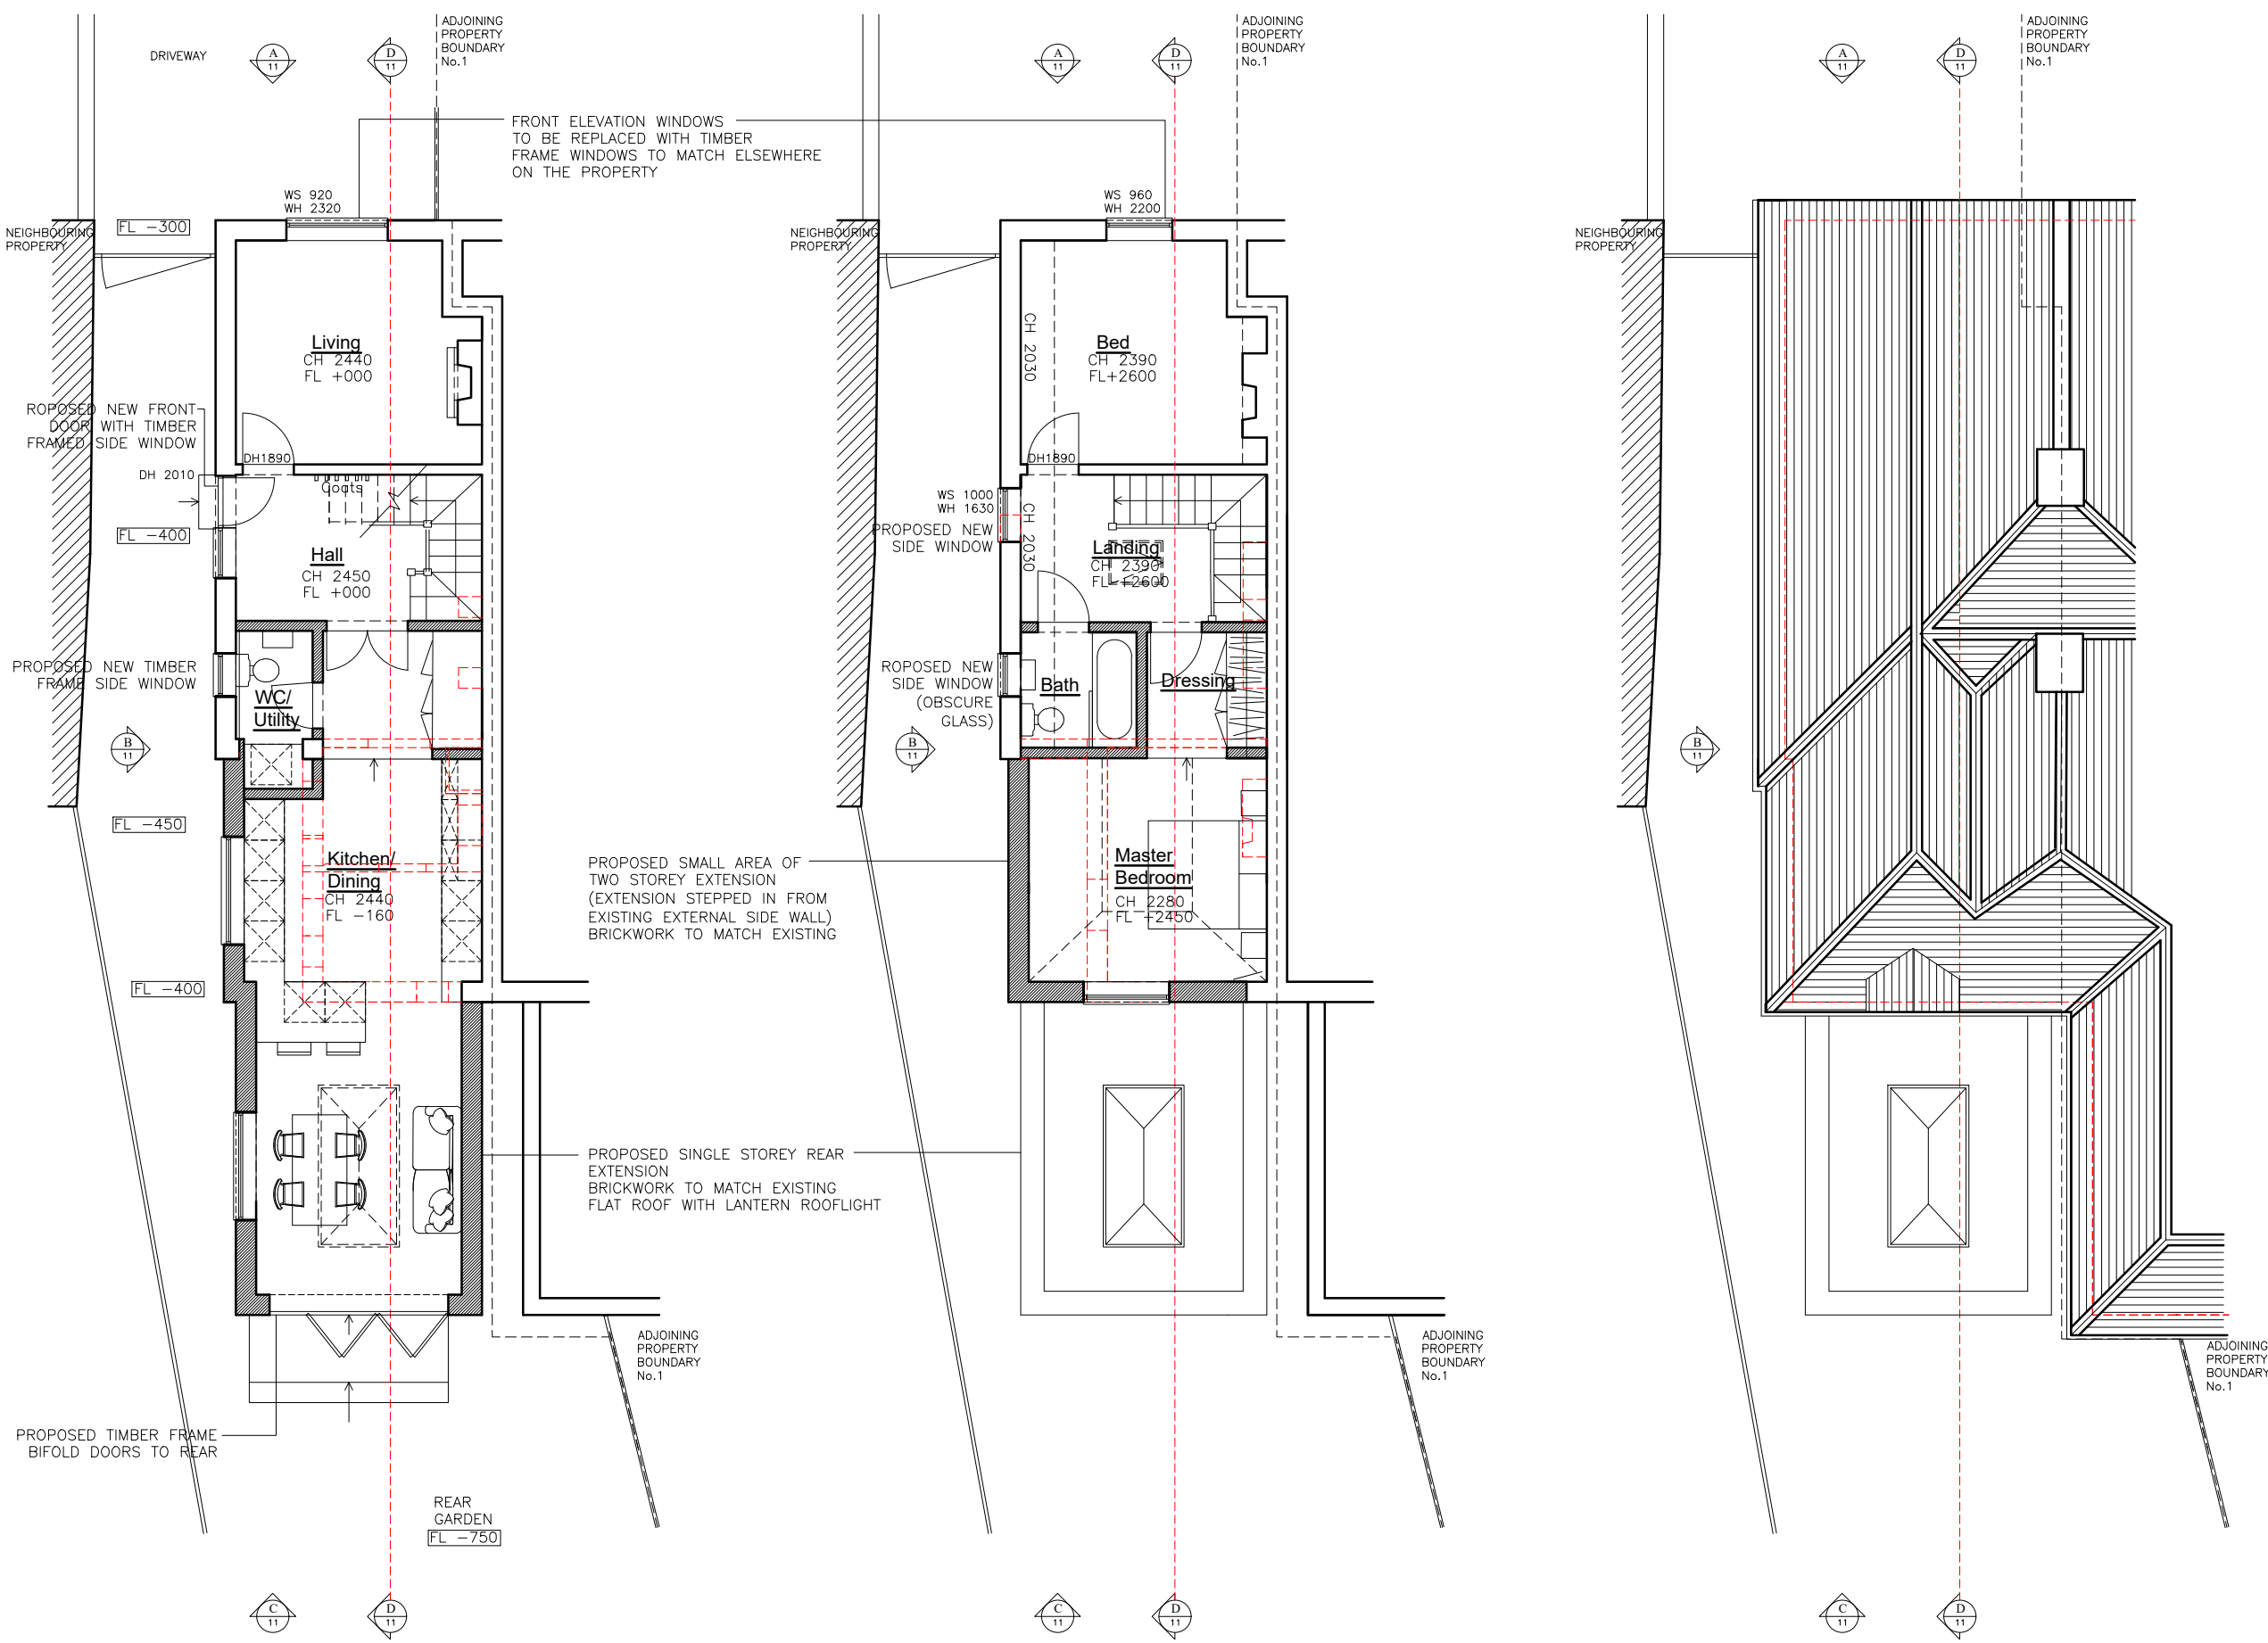

Proposed Ground Floor Plan

Proposed First Floor Plan

Proposed Roof Plan