




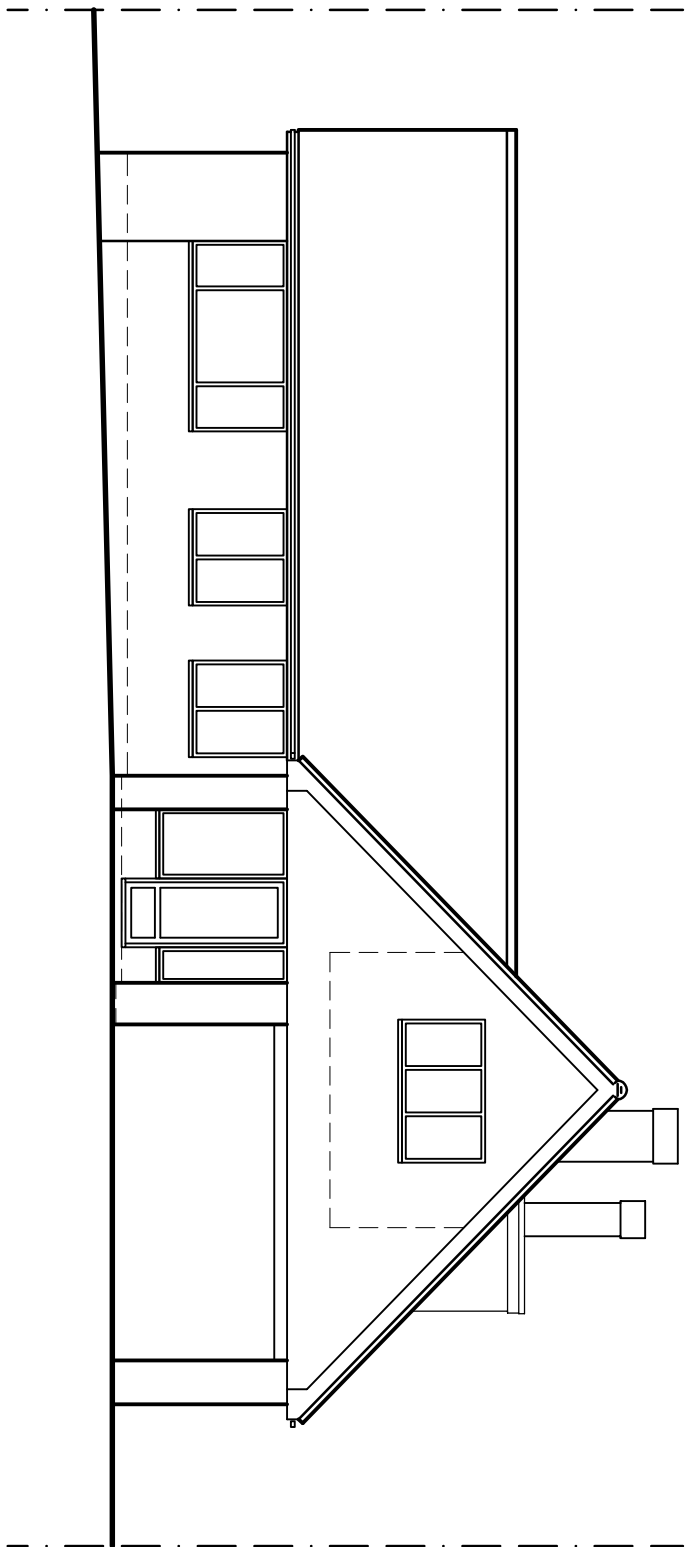


East Elevation
As Existing
1:100

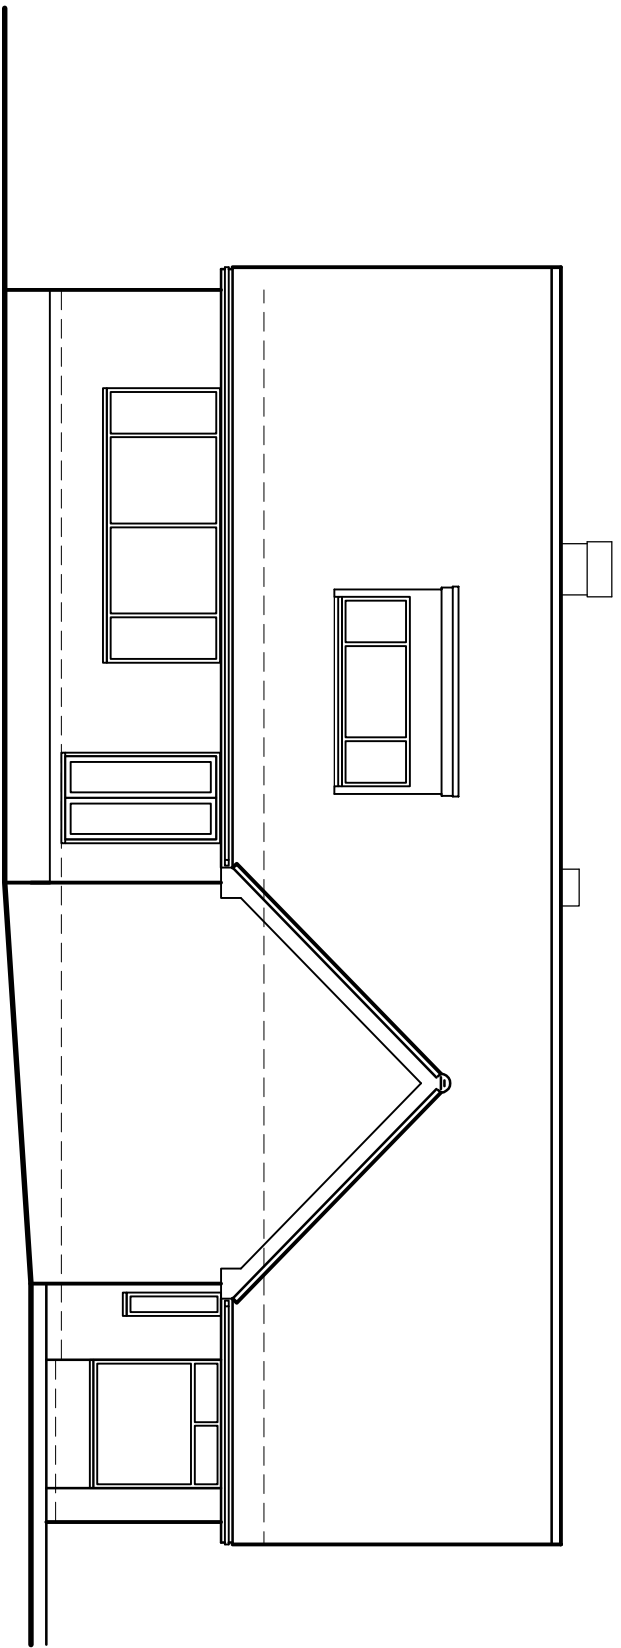

South Elevation
As Existing
1:100

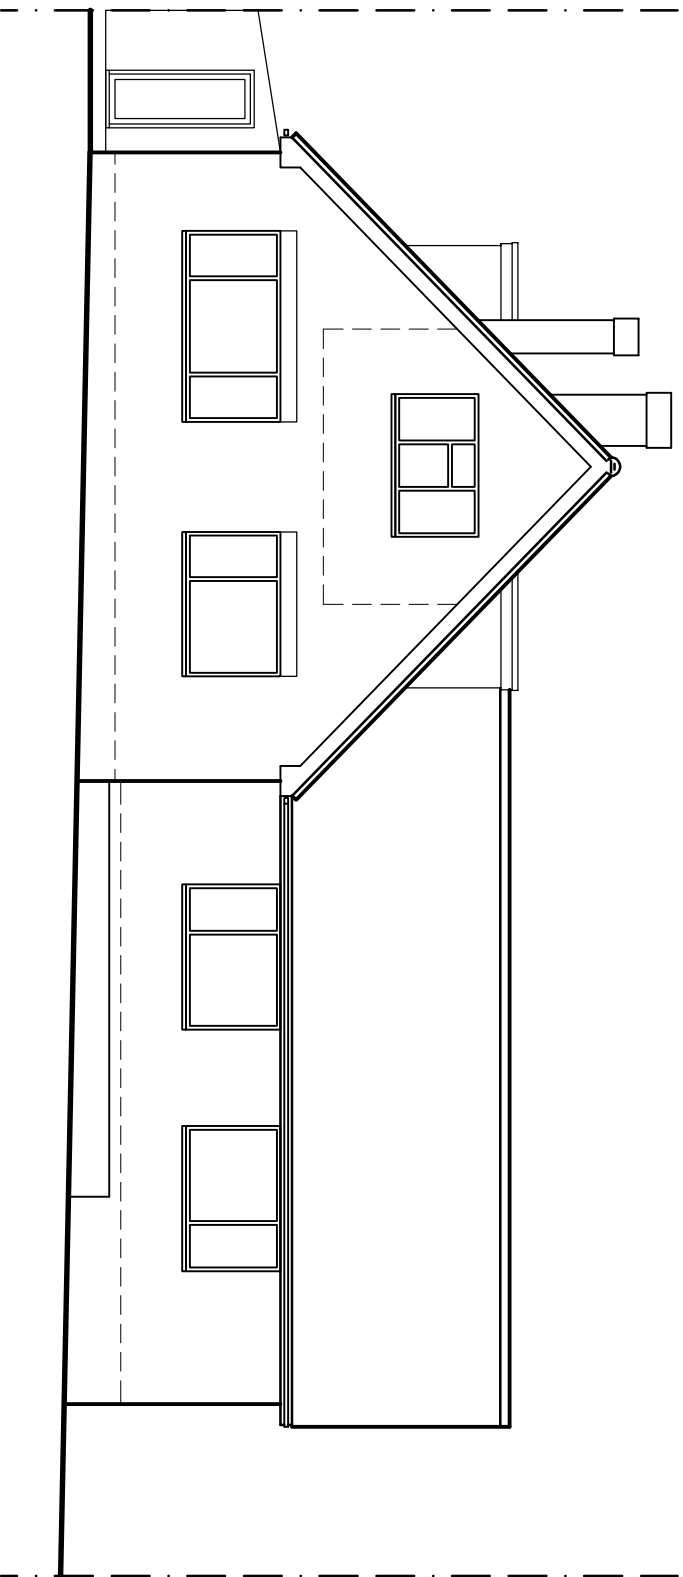

West Elevation
As Existing
1:100

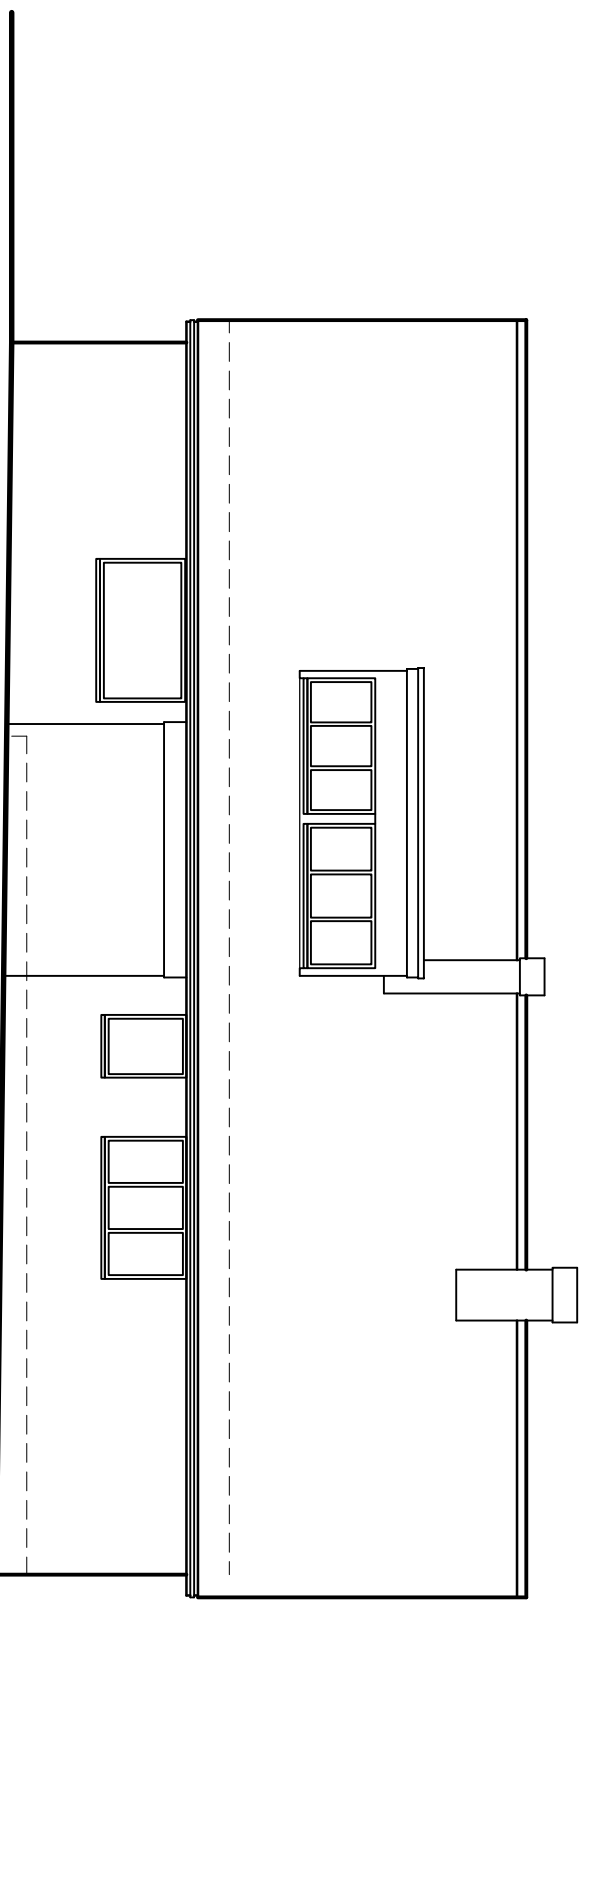

North Elevation
As Existing
1:100

A1 April 2026 Revision amended

Project:
**Proposed Extension
& Internal Alterations at:
Rosewood House
Ockley Lane
Hassocks**

Drawing title:
Elevations as Existing

Client:
Mr & Mrs Hurley

Copyright of:
Clive Voller Associates
Chartered Building Surveyors
15 Station Road
Burgess Hill
West Sussex
RH15 9DE
Tel: 01444 871010
Fax: 01444 870099
Web: www.clivevoller.com




Scale:
1:100 @ A1

Date:
April 2026

Drawn:

Dwg. No. **4156-02**

Rev'n
A

 

1:100 Scale Bar