


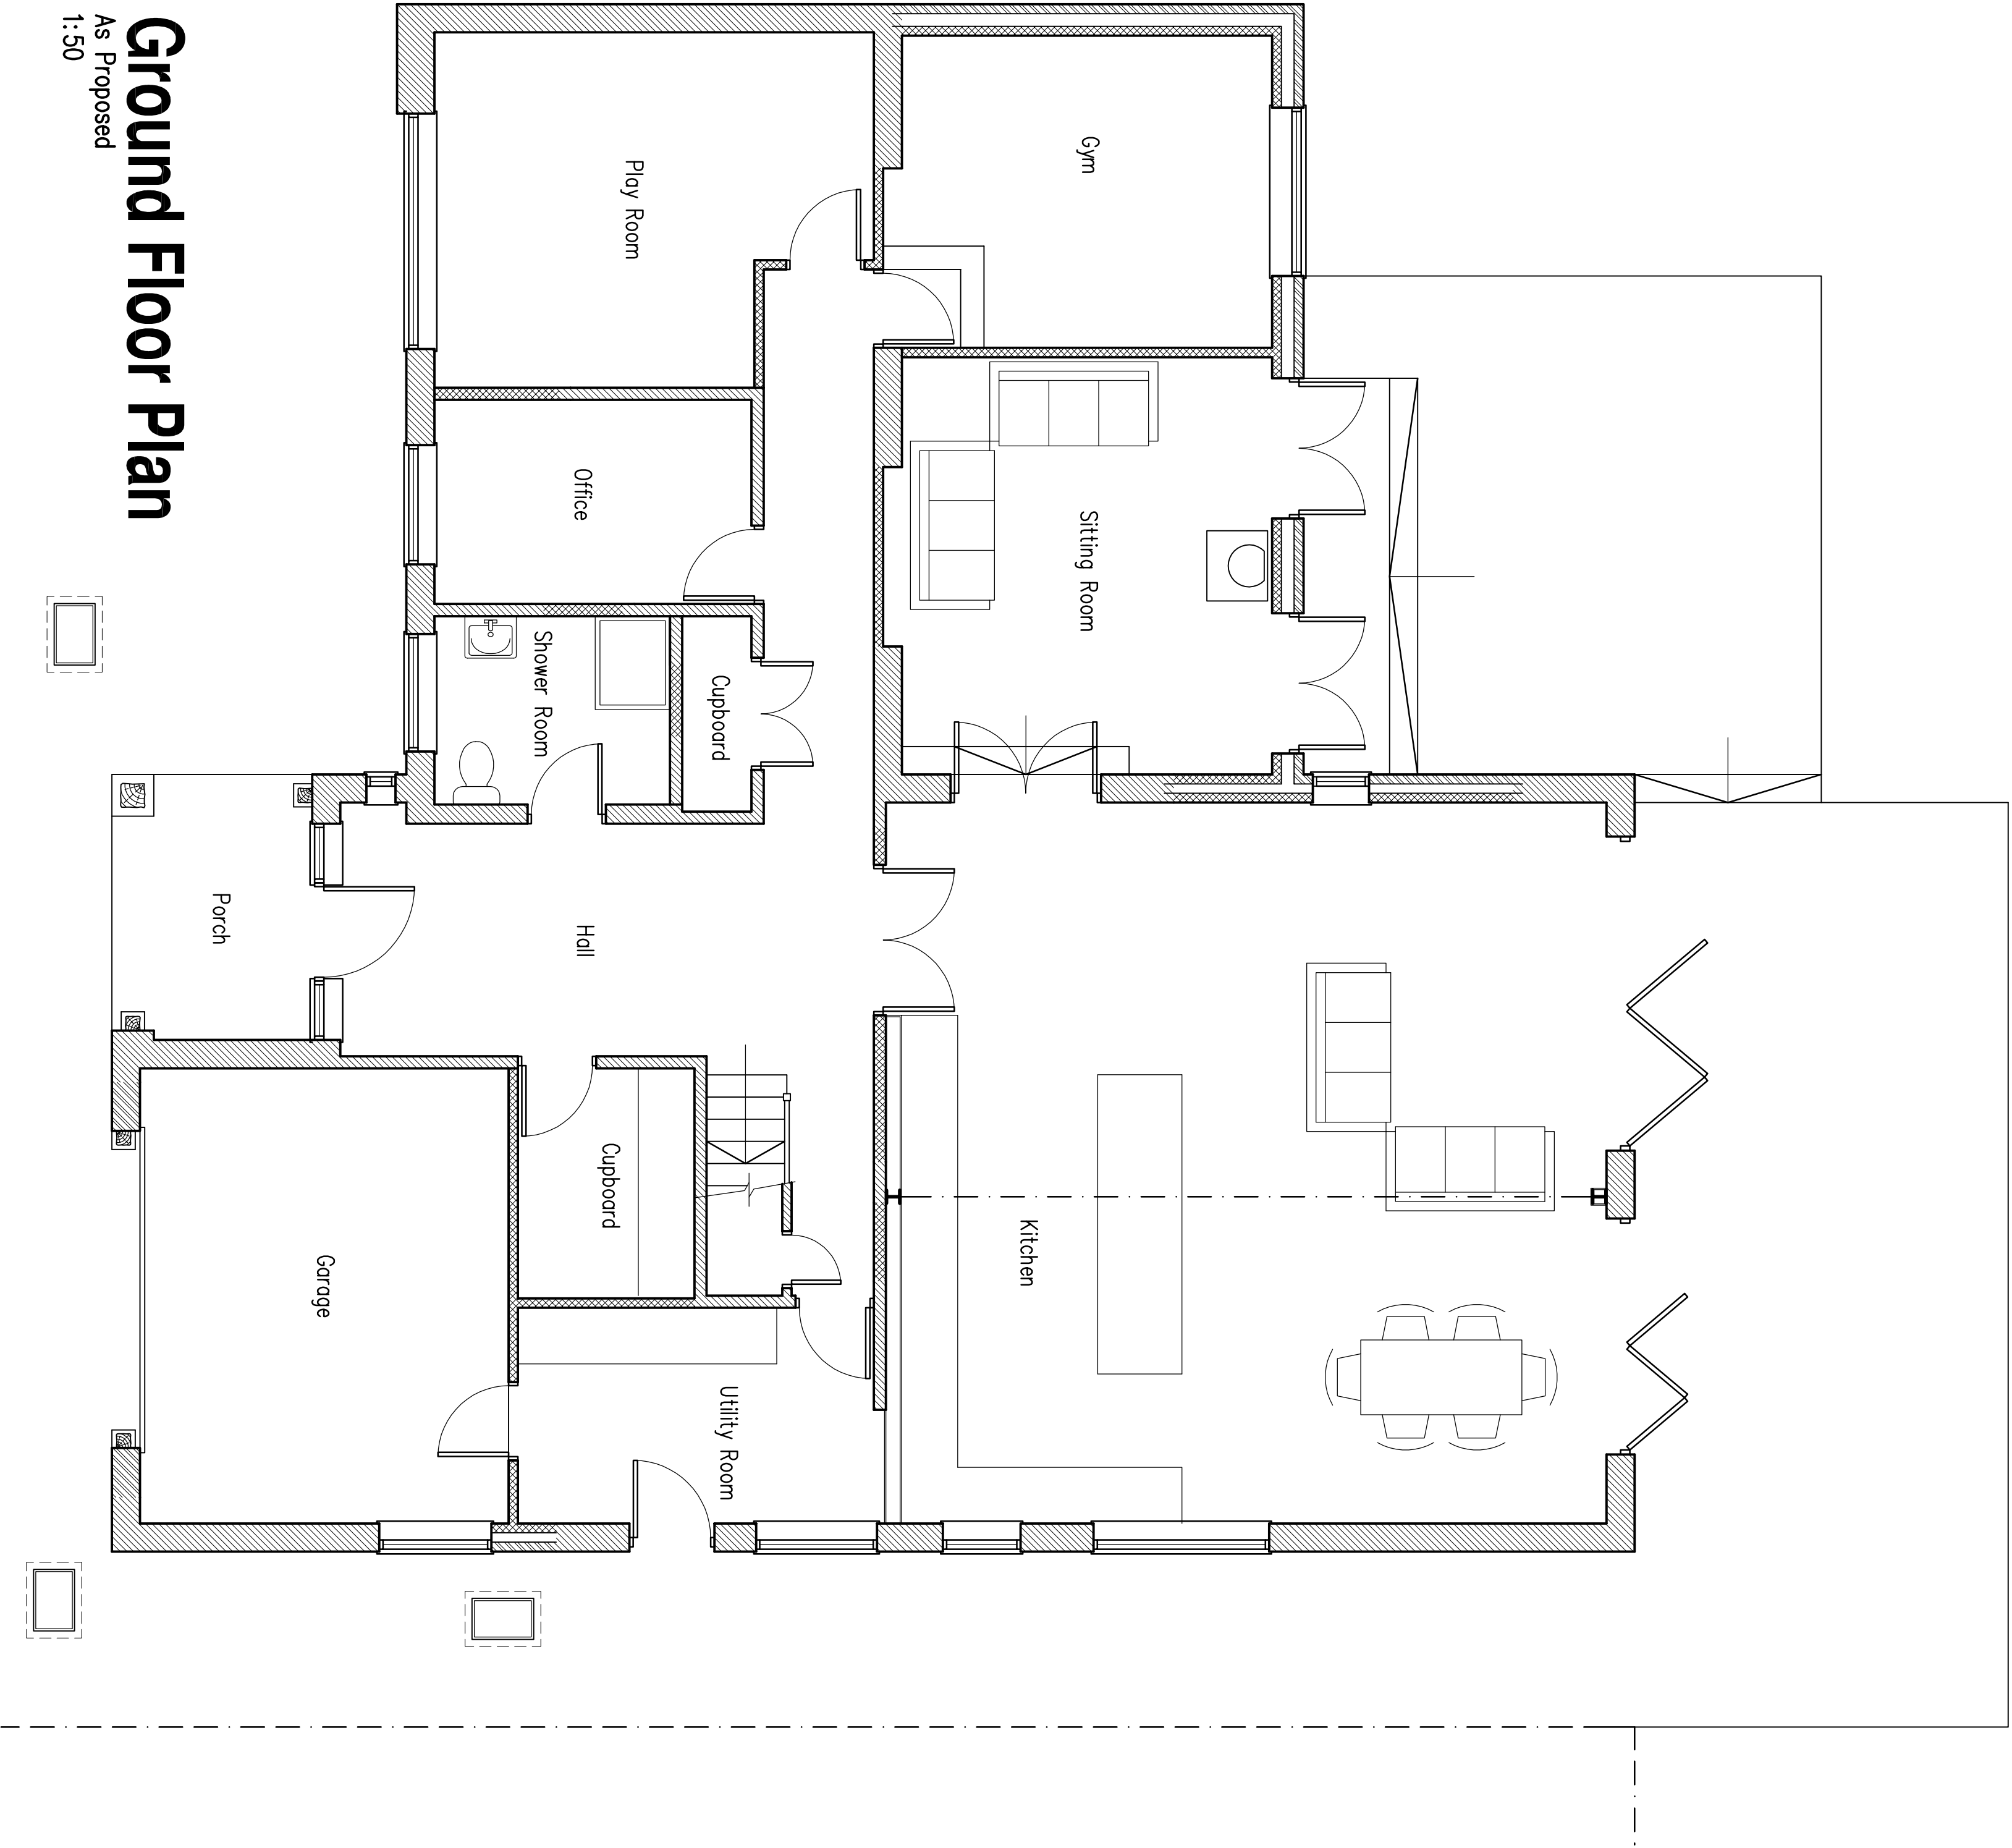

B April 2026 Revision amended
A April 2026 Approved to clients comments

Project:
Proposed Extension
& Internal Alterations at:
Glyfada
Ockley Lane
Hassocks

Drawing title:
Ground Floor Floor Plans
As Proposed

Client:
Mr & Mrs Hurley

Copyright of:
Clive Voller Associates
Chartered Building Surveyors
15 Station Road
Burgess Hill
West Sussex
RH15 9DE
Tel: 01444 871010
Fax: 01444 870099
Web: www.clivevoller.com




Scale:
1:50 @ A1

Date:
April 2026

Drawn:

Dwg. No. 4156-03

Rev'n
B

 

1:50 Scale Bar