


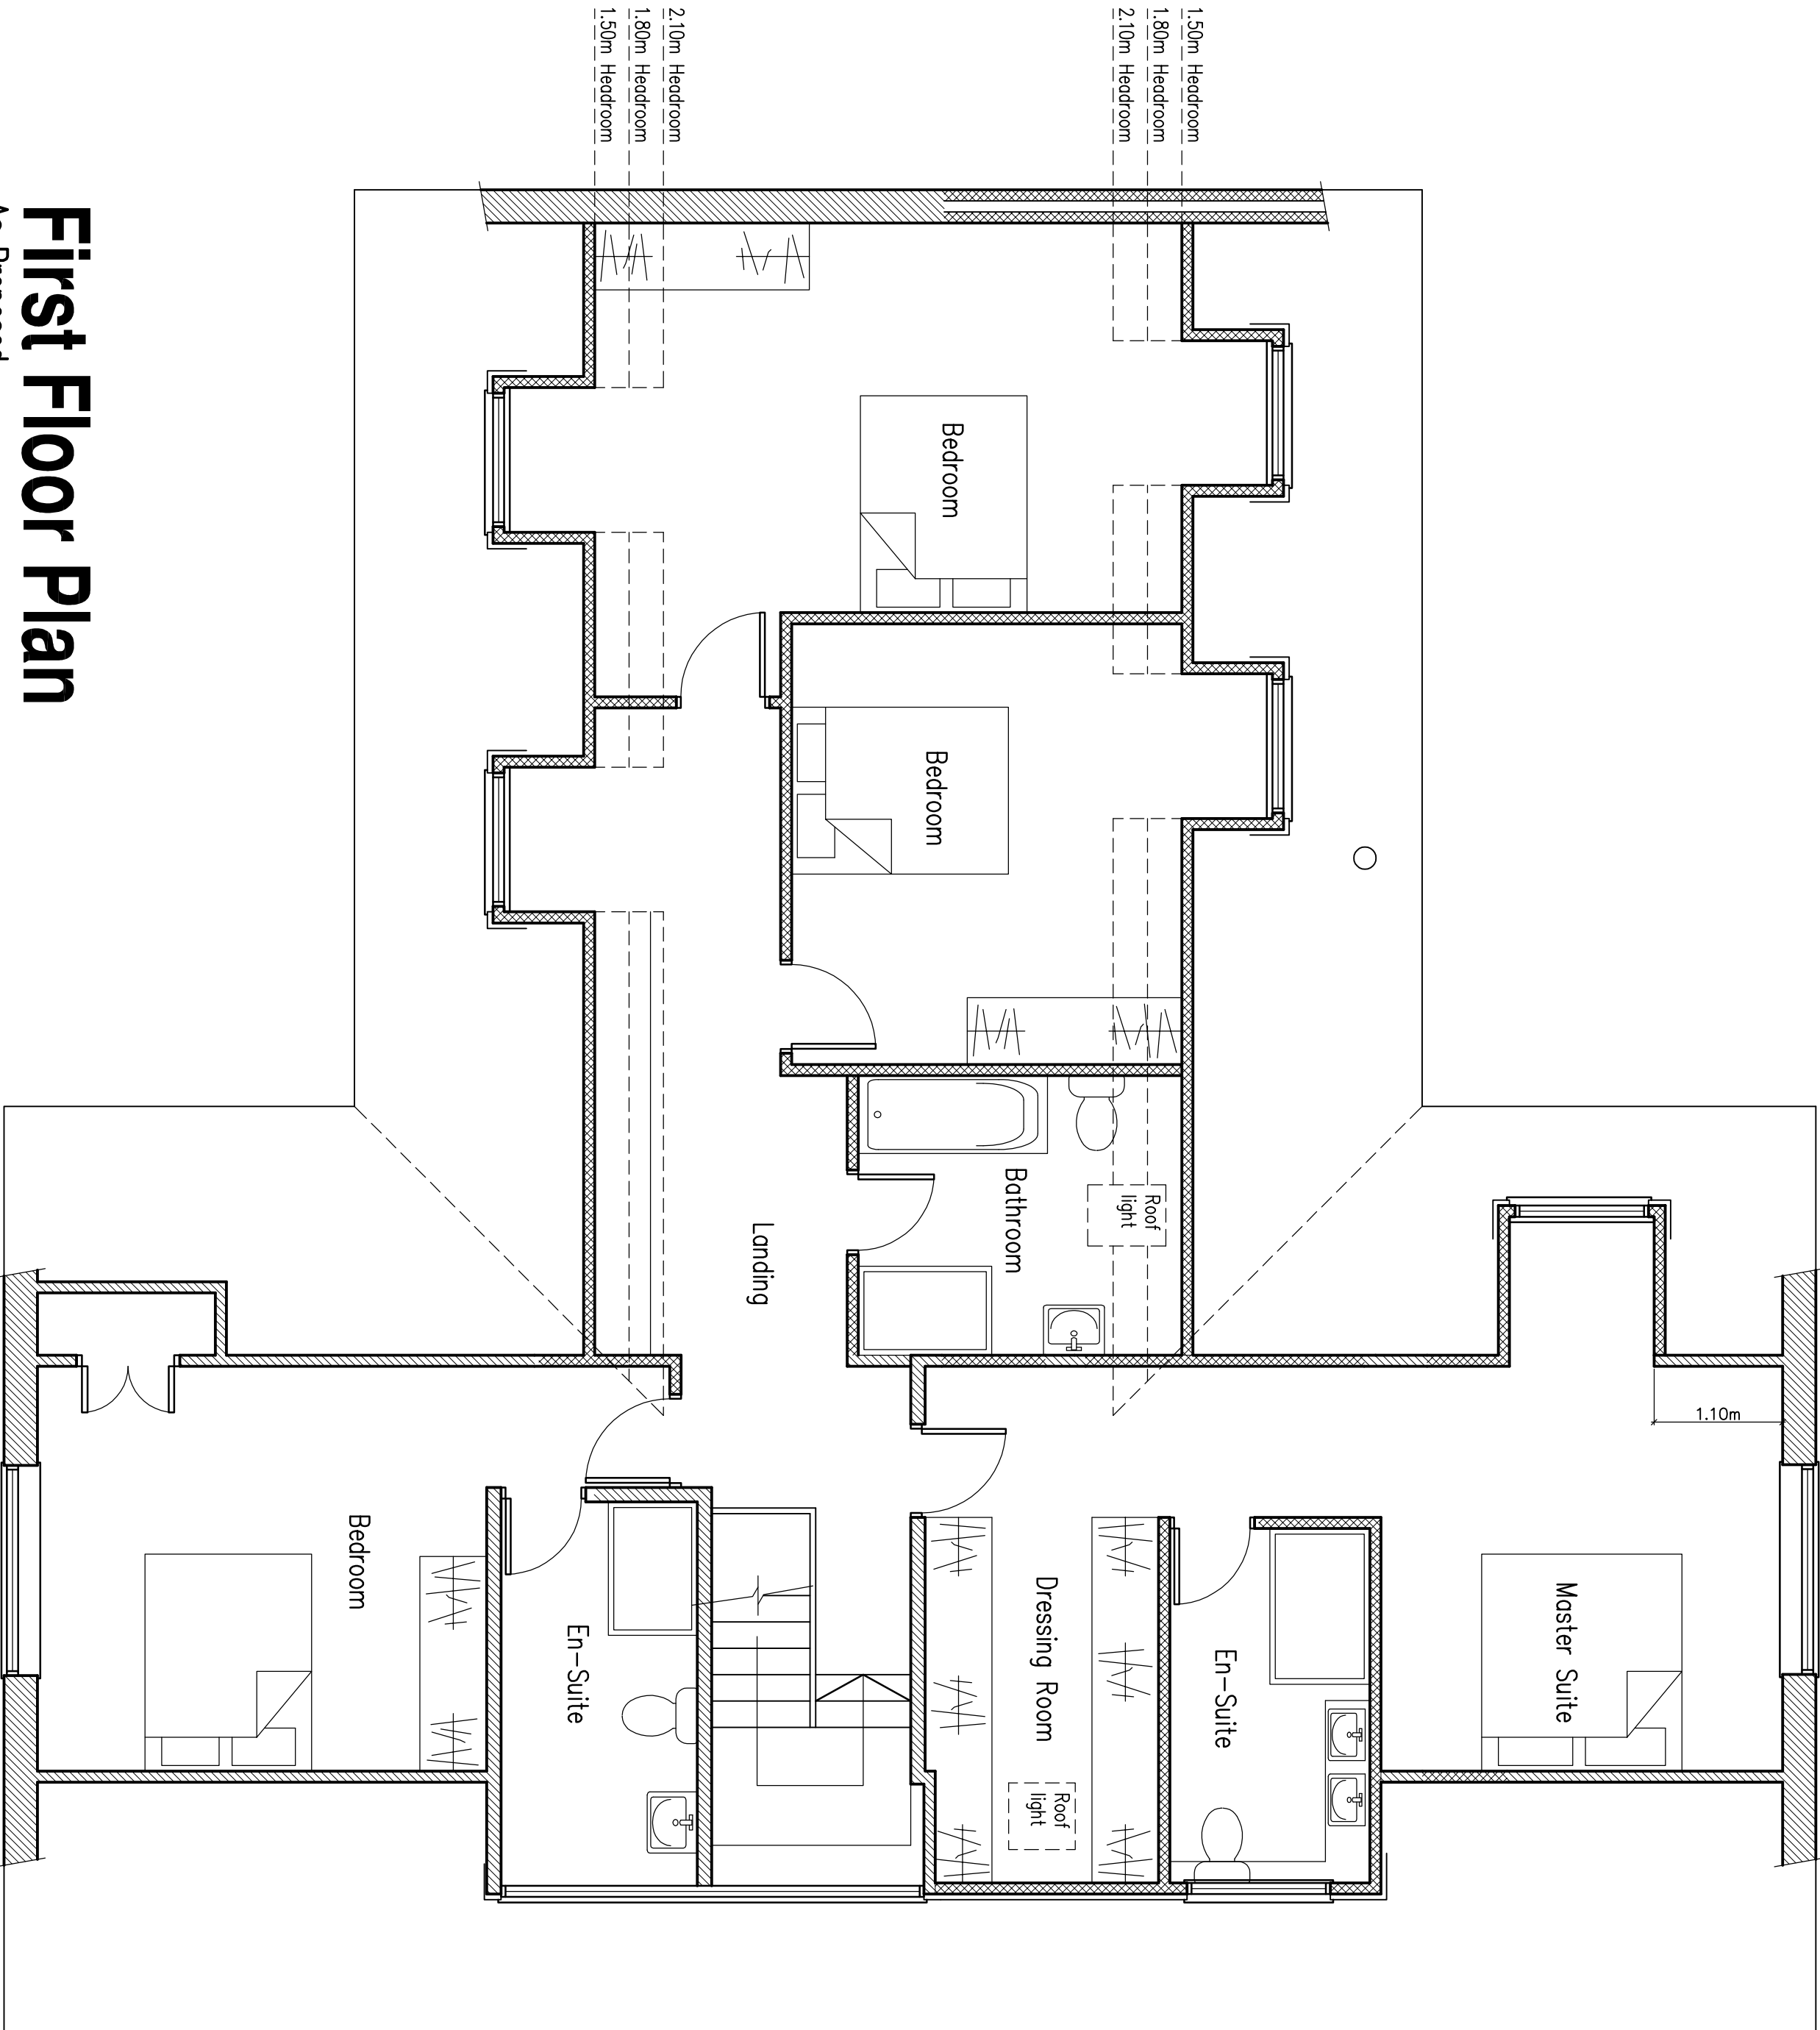

# First Floor Plan

As Proposed  
1:50

|               |                              |
|---------------|------------------------------|
| 13 April 2026 | Drawing added                |
| 05 April 2026 | Revised to client's comments |
| 03 April 2026 | Revised to client's comments |
| 01 April 2026 | Revised to client's comments |

Project:  
Proposed Extension  
& Internal Alterations at:  
Rosewood House  
Ockley Lane  
Hassocks

Drawing title:  
First Floor Floor Plan  
As Proposed

Client:  
Mr & Mrs Hurley

Copyright of:  
**Clive Voller Associates**  
Chartered Building Surveyors  
15 Station Road  
Burgess Hill  
West Sussex  
RH15 9DE  
Tel: 01444 871010  
Fax: 01444 870099  
Web: www.clivevoller.com



Scale:  
1:50 @ A1

Date:  
April 2026

Drawn:

Dwg. No. 4156-04

Rev'n  
D

