


Do Not Scale. All dimensions and conditions are to be checked on site prior to preparing drawings or commencing any work. © This drawing is the property of MortonScarr Limited and protected by the Copyright Designs and Patents Act, 1988.

KEY

Existing walls

Proposed walls

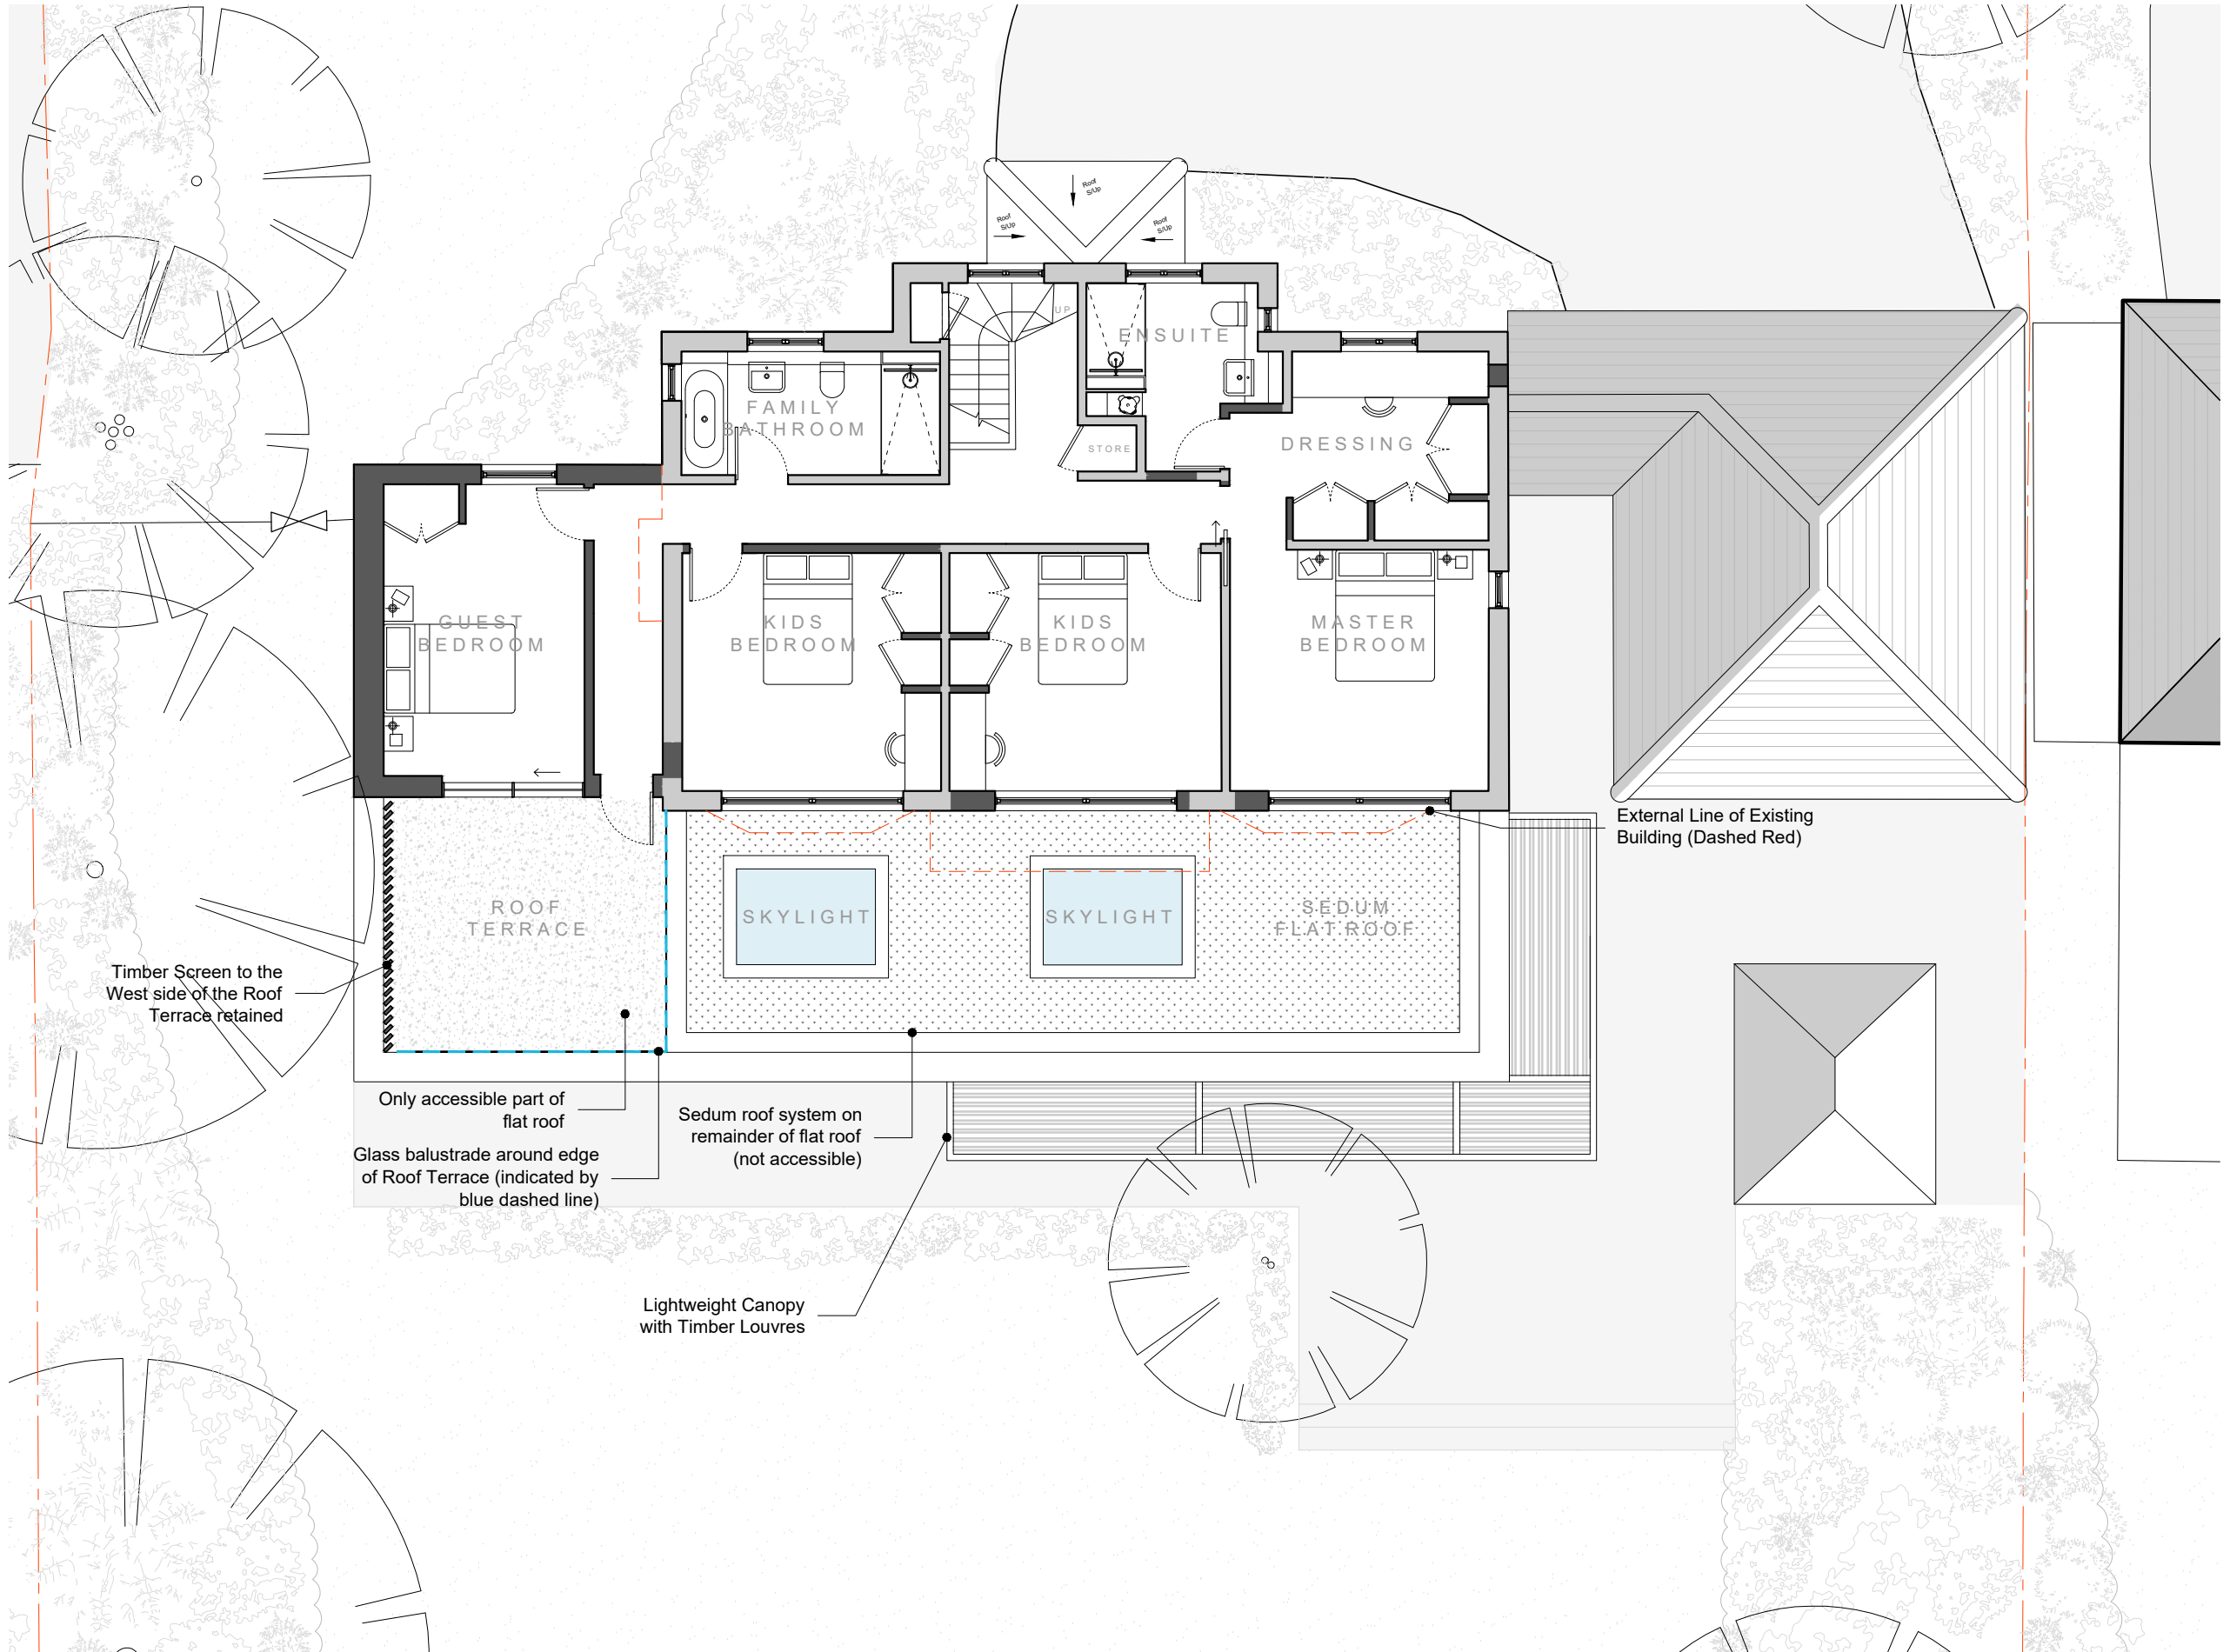

C	24/04/2025	Issued for Planning Update	JW	CS
B	06/12/2024	Height of Timber Screen Amended	WC	CS
A	22/11/2024	Timber Screen Added to Terrace	WC	CS
/	18/10/2024	Issued for PLANNING	WC	CS
Rev. Date	Notes		Drawn	Checked

MortonScarr
Level 5 Tower Point | 44 North Road | Brighton | BN1 1YR
tel. 01273 220407 info@mortonscarr.com www.mortonscarr.com

Client:
David Gatey & Alison Dobbin

Project:
31 Hurst Road
Hassocks, BN6 9NL

Drawing:
**Proposed
First Floor Plan**

Scale 1:100@A3	Drawn By WC	Checked By CS	Issued For PLANNING
Drawing No.			Revision

2332(21)001 **C**

1 **Proposed
First Floor Plan** **1:100**

