


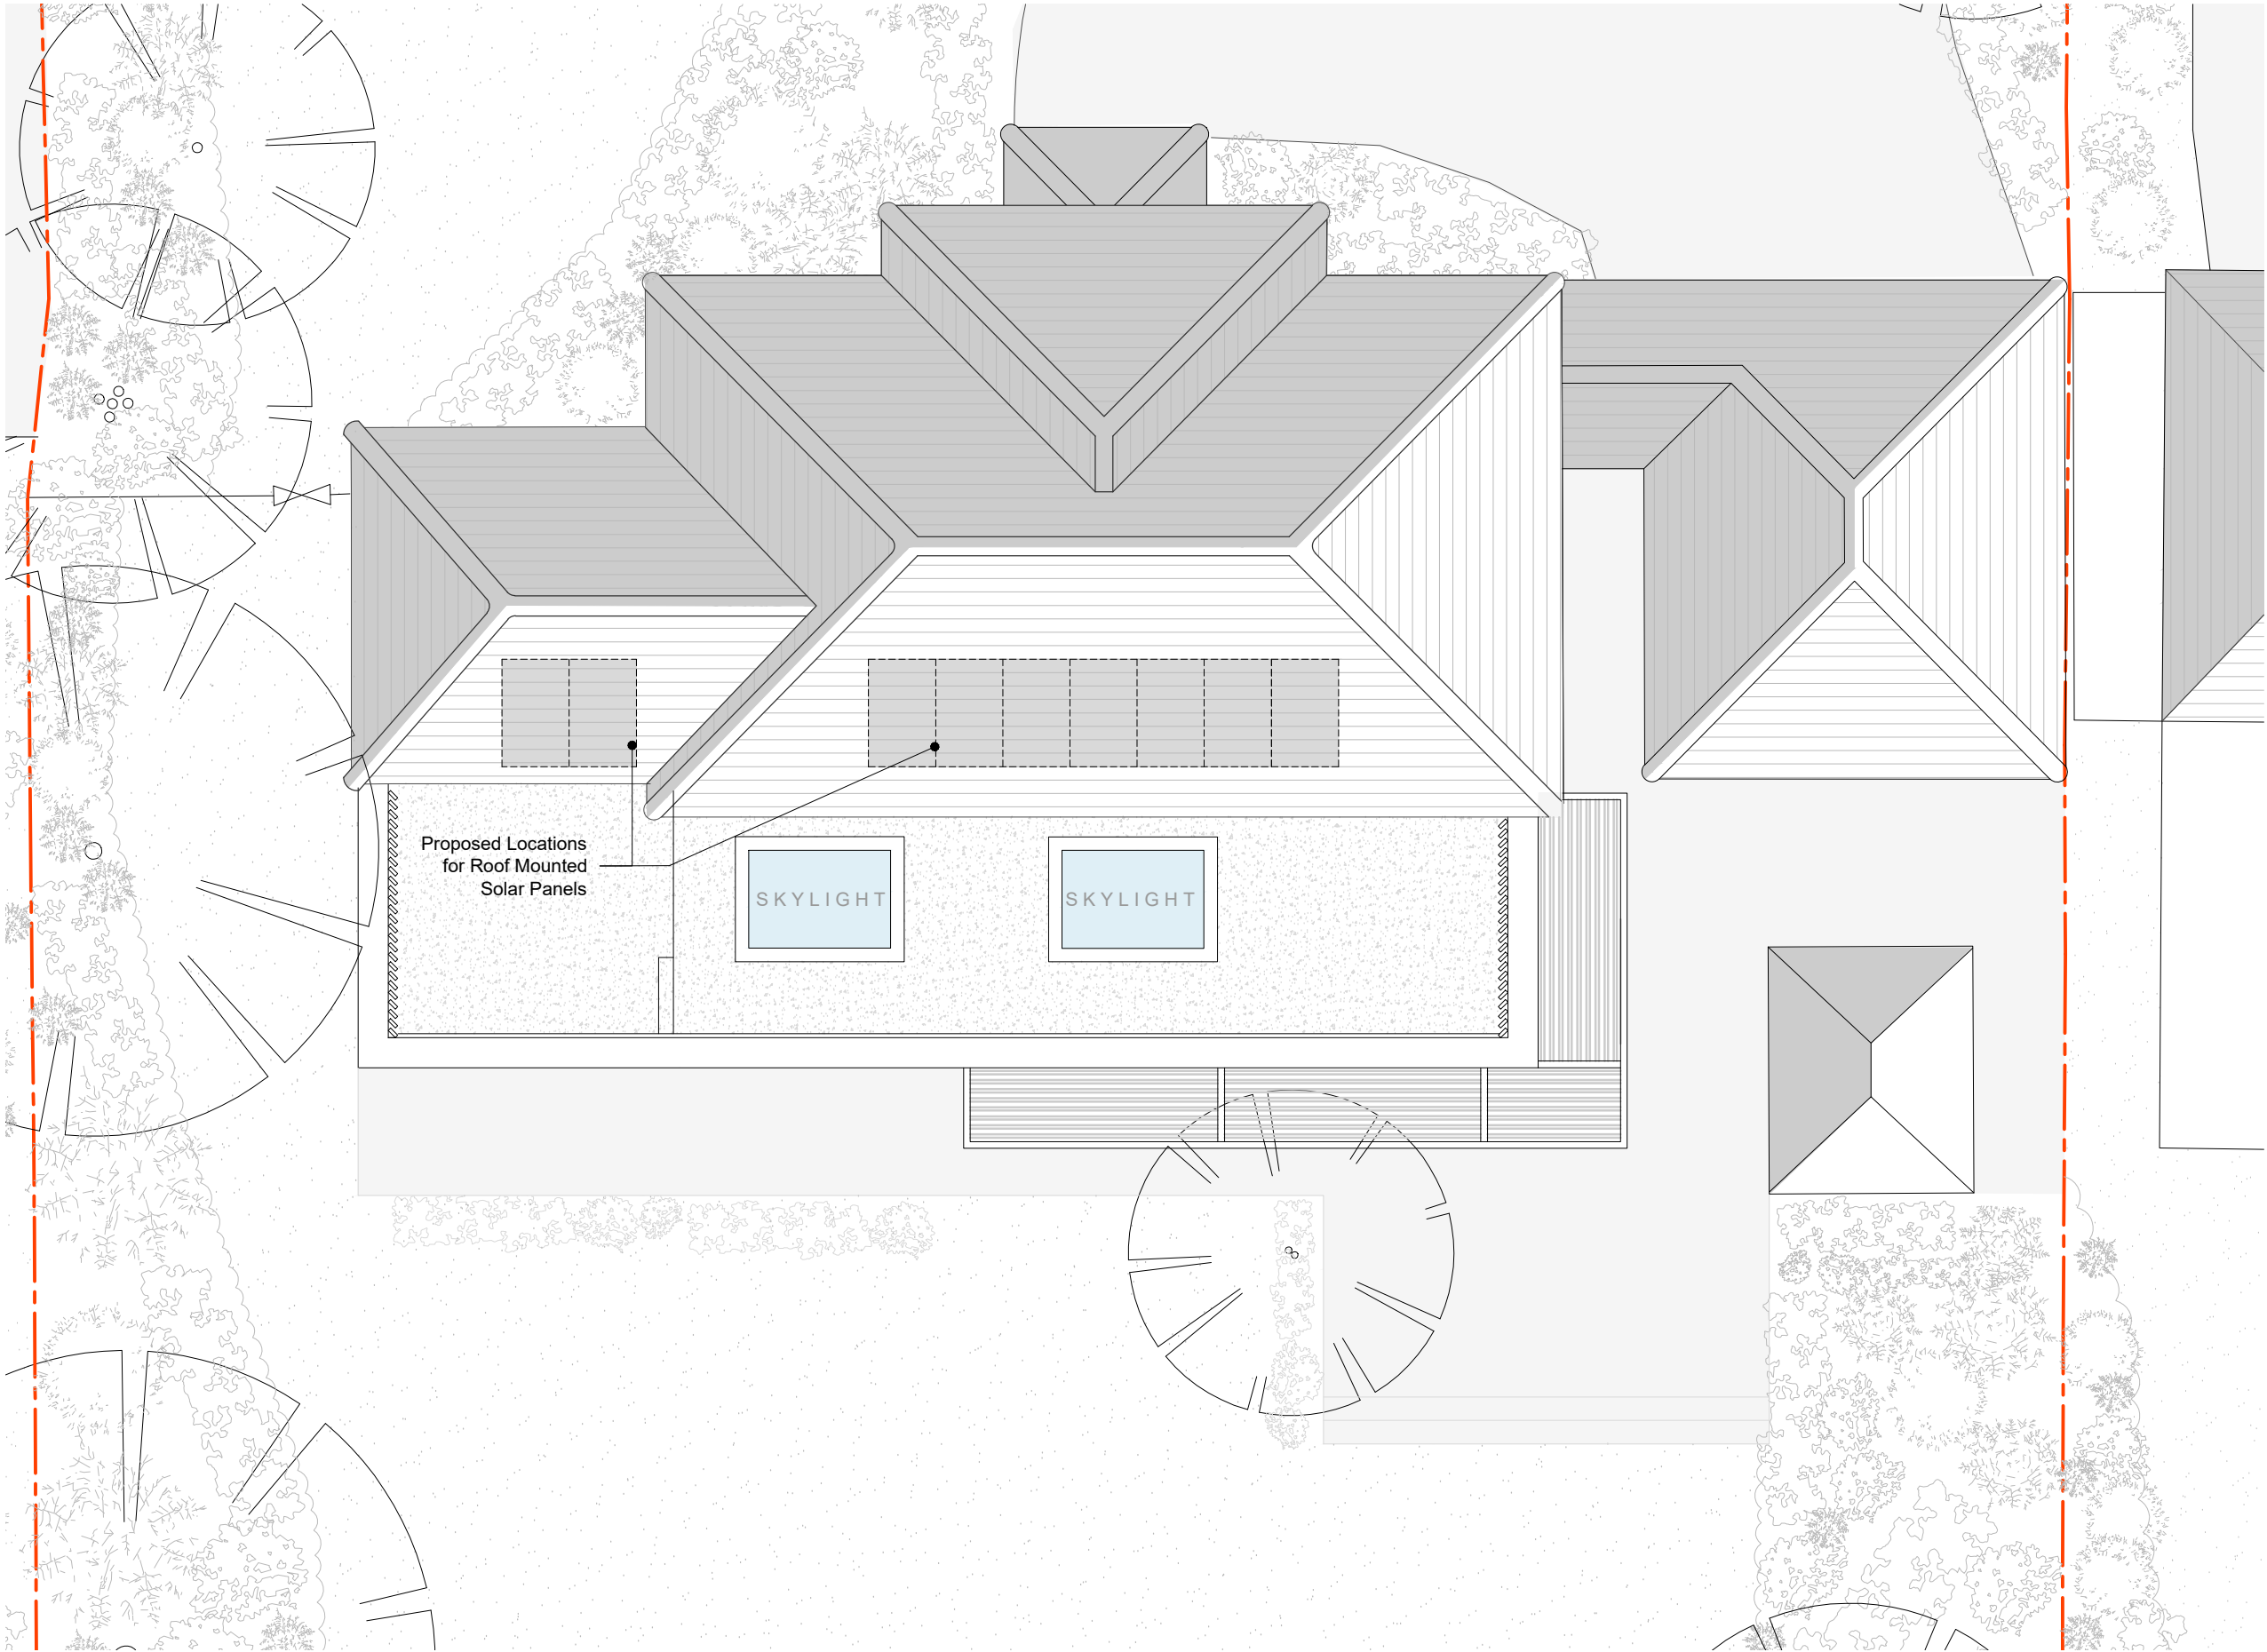

1 **Proposed**
Roof Plan **1:100**

0 0.5 1.0 2.0 3.0 4.0 5.0 10.0
Scale in metres



A	22/11/2024	Timber Screen Added to Terrace	WC	CS
/	18/10/2024	Issued for PLANNING	WC	CS
Rev.	Date	Notes	Drawn	Checked

MortonScarr
Level 5 Tower Point | 44 North Road | Brighton | BN1 1YR
tel. 01273 220407 info@mortonscarr.com www.mortonscarr.com

Client:
David Gatey & Alison Dobbin

Project:
31 Hurst Road
Hassocks, BN6 9NL

Drawing:
Proposed
Roof Plan

Scale	Drawn By	Checked By	Issued For
1:100@A3	WC	CS	PLANNING
Drawing No.	Revision		

2332(21)002 **A**