


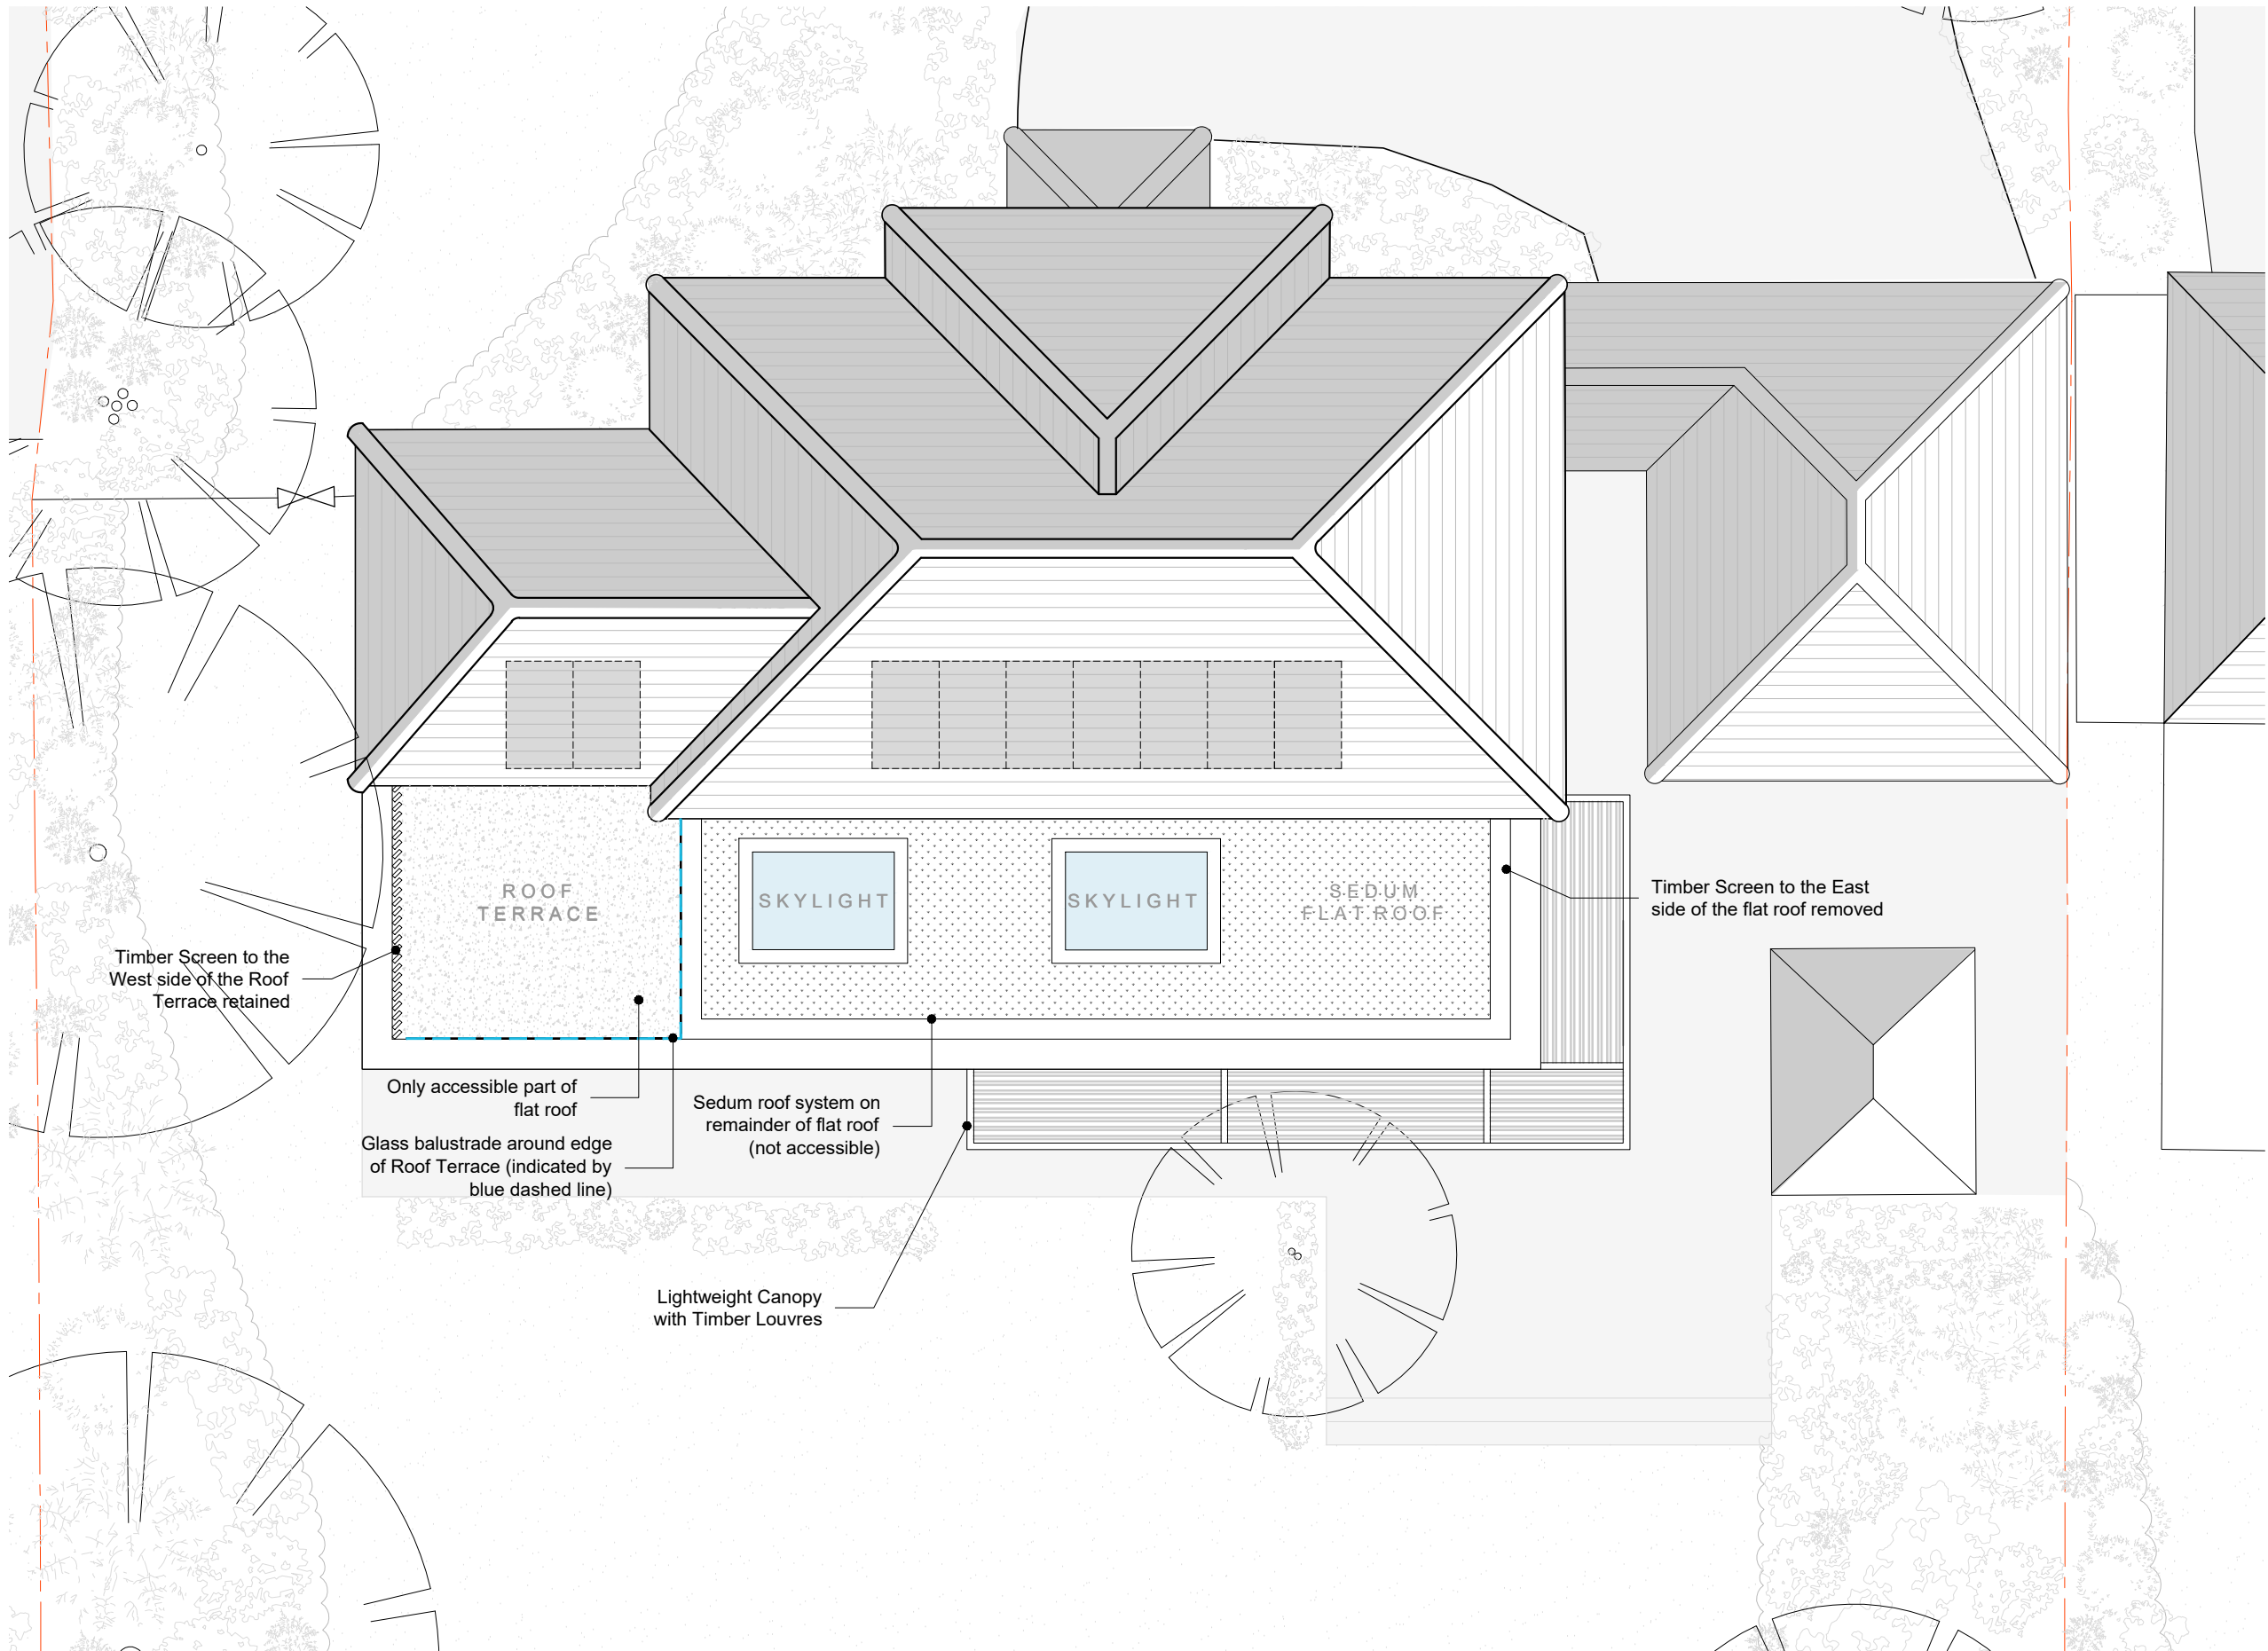

B	24/04/2025	Issued for Planning Update	JW	CS
A	22/11/2024	Timber Screen Added to Terrace	WC	CS
/	18/10/2024	Issued for PLANNING	WC	CS
Rev. Date	Notes	Drawn	Checked	

MortonScarr

Level 5 Tower Point | 44 North Road | Brighton | BN1 1YR
tel. 01273 220407 info@mortonscarr.com www.mortonscarr.com

Client:
David Gatey & Alison Dobbin

Project:
31 Hurst Road
Hassocks, BN6 9NL

Drawing:
**Proposed
Roof Plan**

Scale	Drawn By	Checked By	Issued For
1:100@A3	WC	CS	PLANNING
Drawing No.	Revision		

2332(21)002 **B**