



ADJOINING PROPERTY

PROPERTY TITLE EXTENT

1 PROPOSED
PRINCIPAL (FRONT) ELEVATION

1:100




PROPERTY TITLE EXTENT

ADJOINING PROPERTY

3 PROPOSED
REAR ELEVATION


1:100

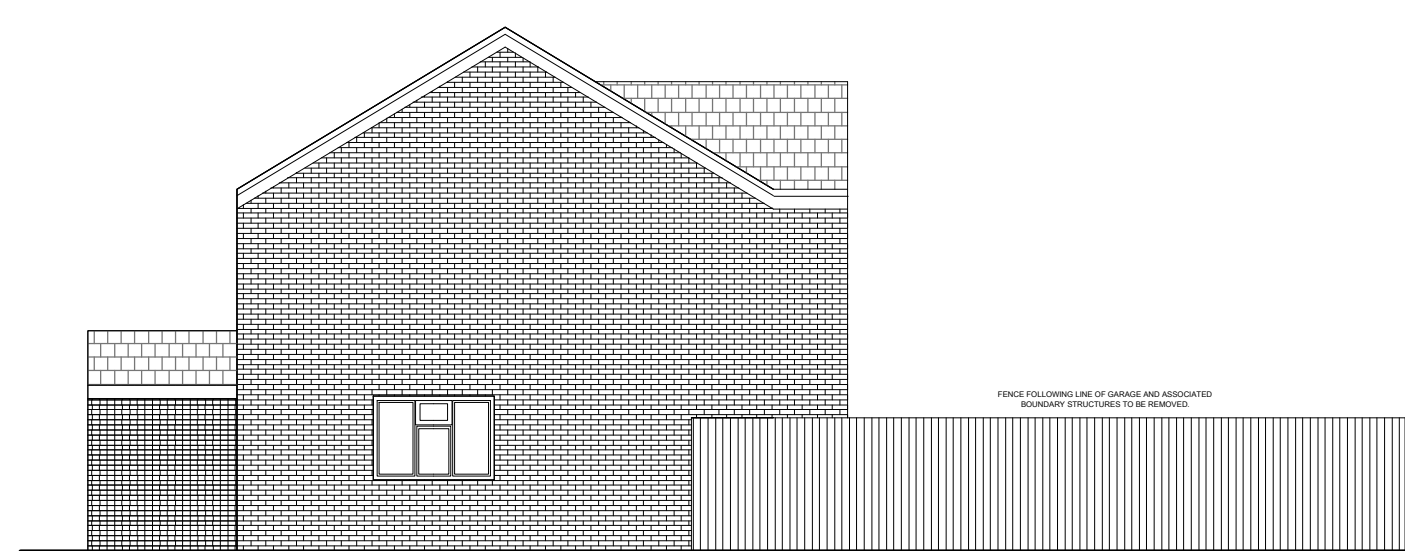

PROPERTY TITLE EXTENT

2 PROPOSED
PRINCIPAL (SIDE) ELEVATION

1:100

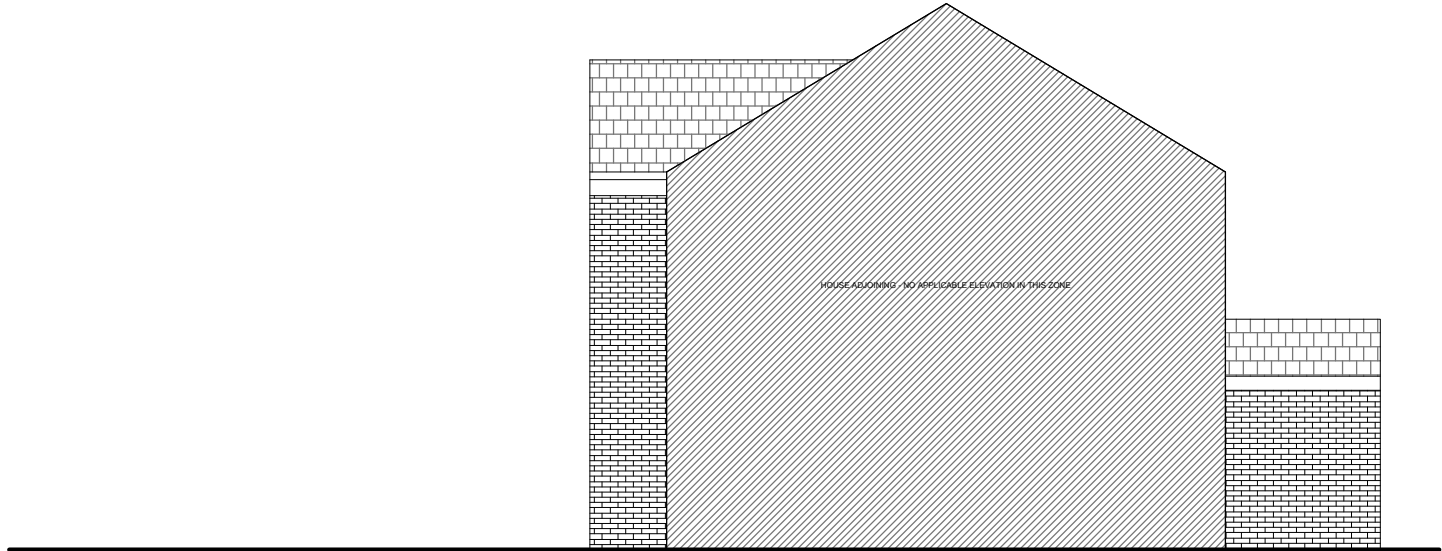

PROPERTY TITLE EXTENT

4 PROPOSED
SIDE ELEVATION

1:100

OCKLEY WAY PROPOSED ELEVATIONS	0 0.5 1.0 2.0 3.0 4.0 5.0 10.0 Scale in metres		DWG REF: OW_101_PRSD	ISSUE: FOR PLANNING	REASON FOR ISSUE: FOR PLANNING APPROVAL	SCALE: 1:100	HOUZ
-----------------------------------	---	--	----------------------	------------------------	--	-----------------	------