
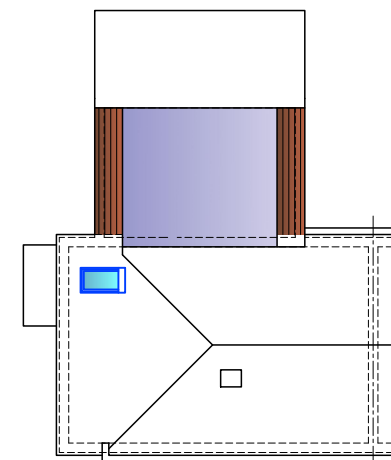
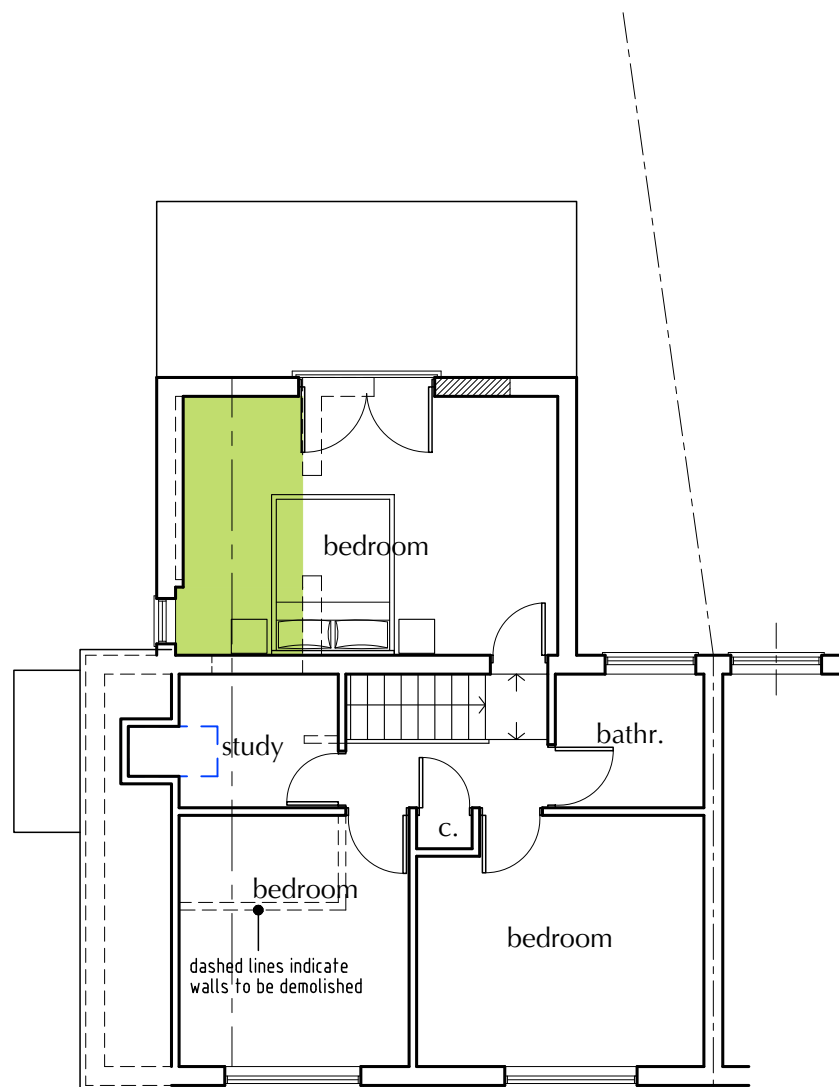


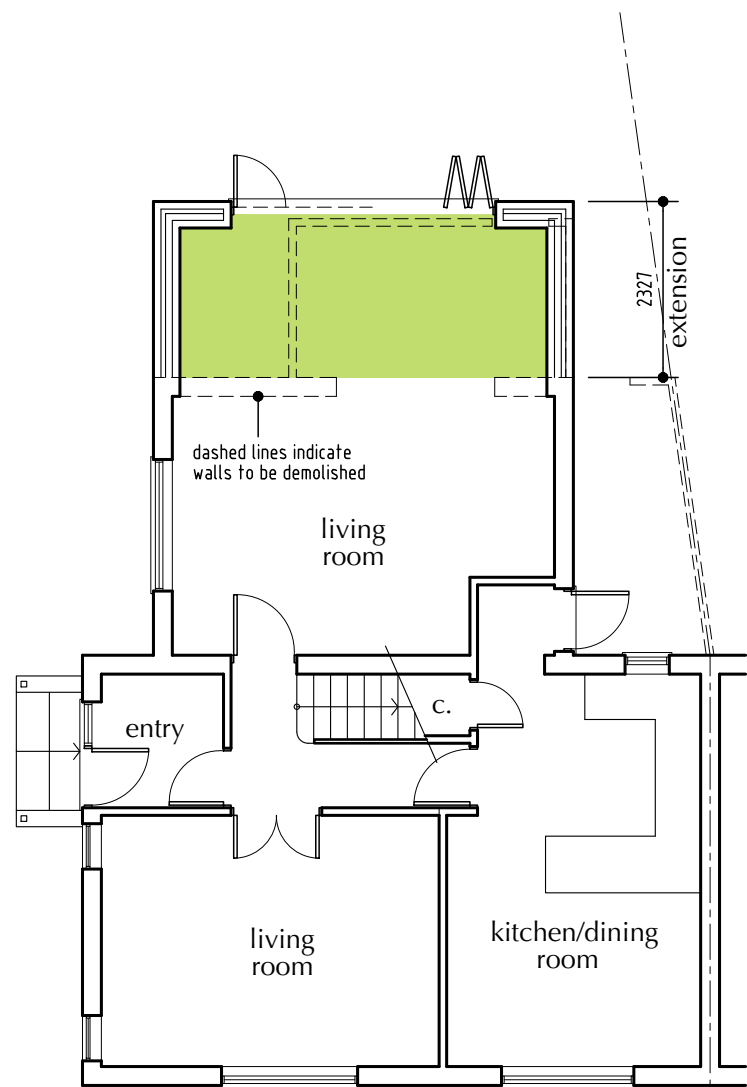



1 ground floor plan as proposed
scale 1:100

2 first floor plan as proposed
scale 1:100

3 back elevation as proposed
scale 1:100

6 roof plan as proposed
scale 1:200

proposed extension

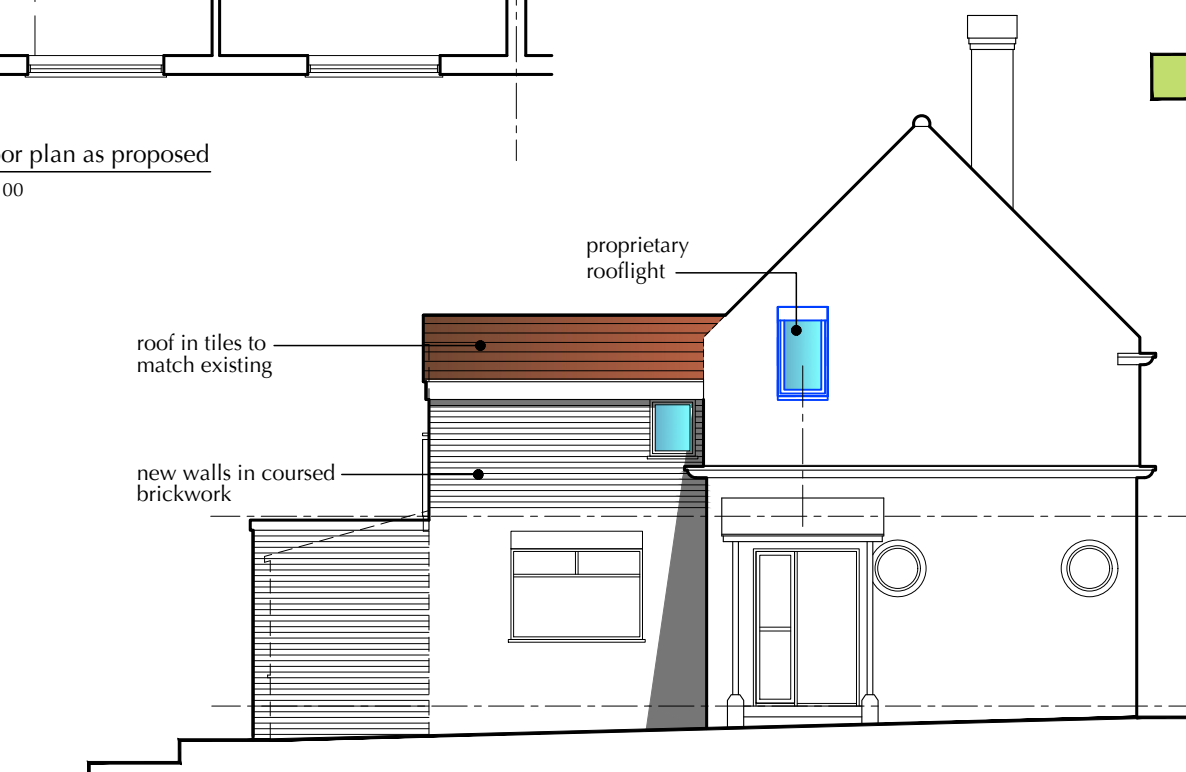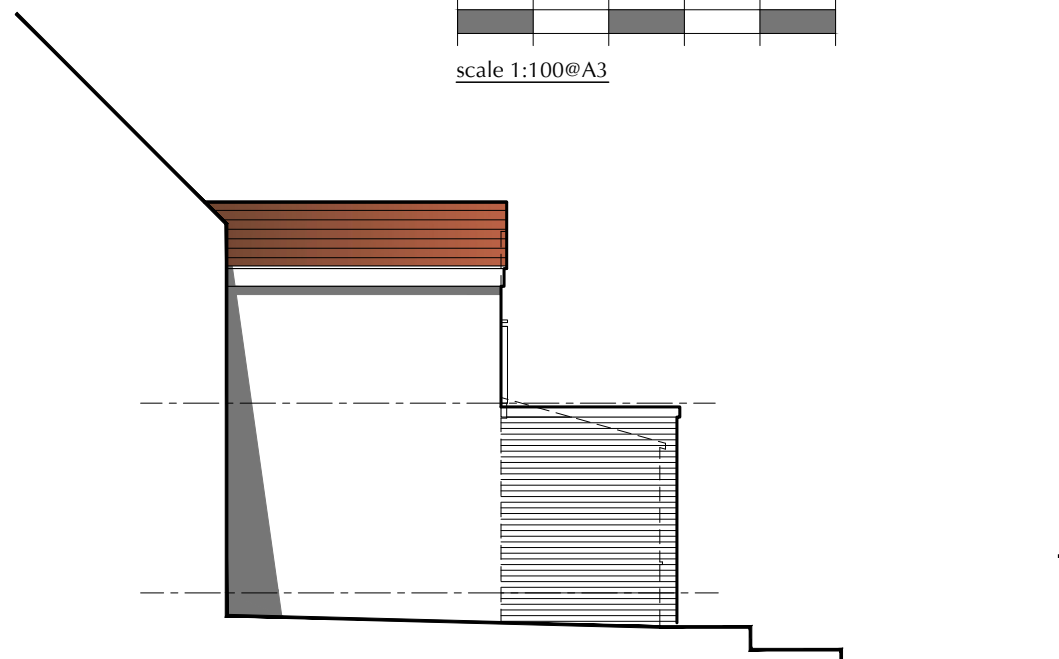

B REVISIONS FOR PLANNING
A REVISIONS FOR CLIENT

01.2025
11.2024

planning

This drawing is to be used for planning purposes only.

project
65 PENN CRESCENT
HAYWARDS HEATH RH16 3HP

drawing title
PLANS & ELEVATIONS AS PROPOSED

G D ARCHITECTS

MADDISON HOUSE 226 HIGH STREET CROYDON CR9 1DF
TEL: 020 8405 9782
E: studio@gd-architects.com

Scale 1:100 AT A3	Project no. 02257	Rev B
Date OCT '24	Drawing number 2257_P04	
By GD	CAD filename G1 DWG 2257	© gdarchitects