



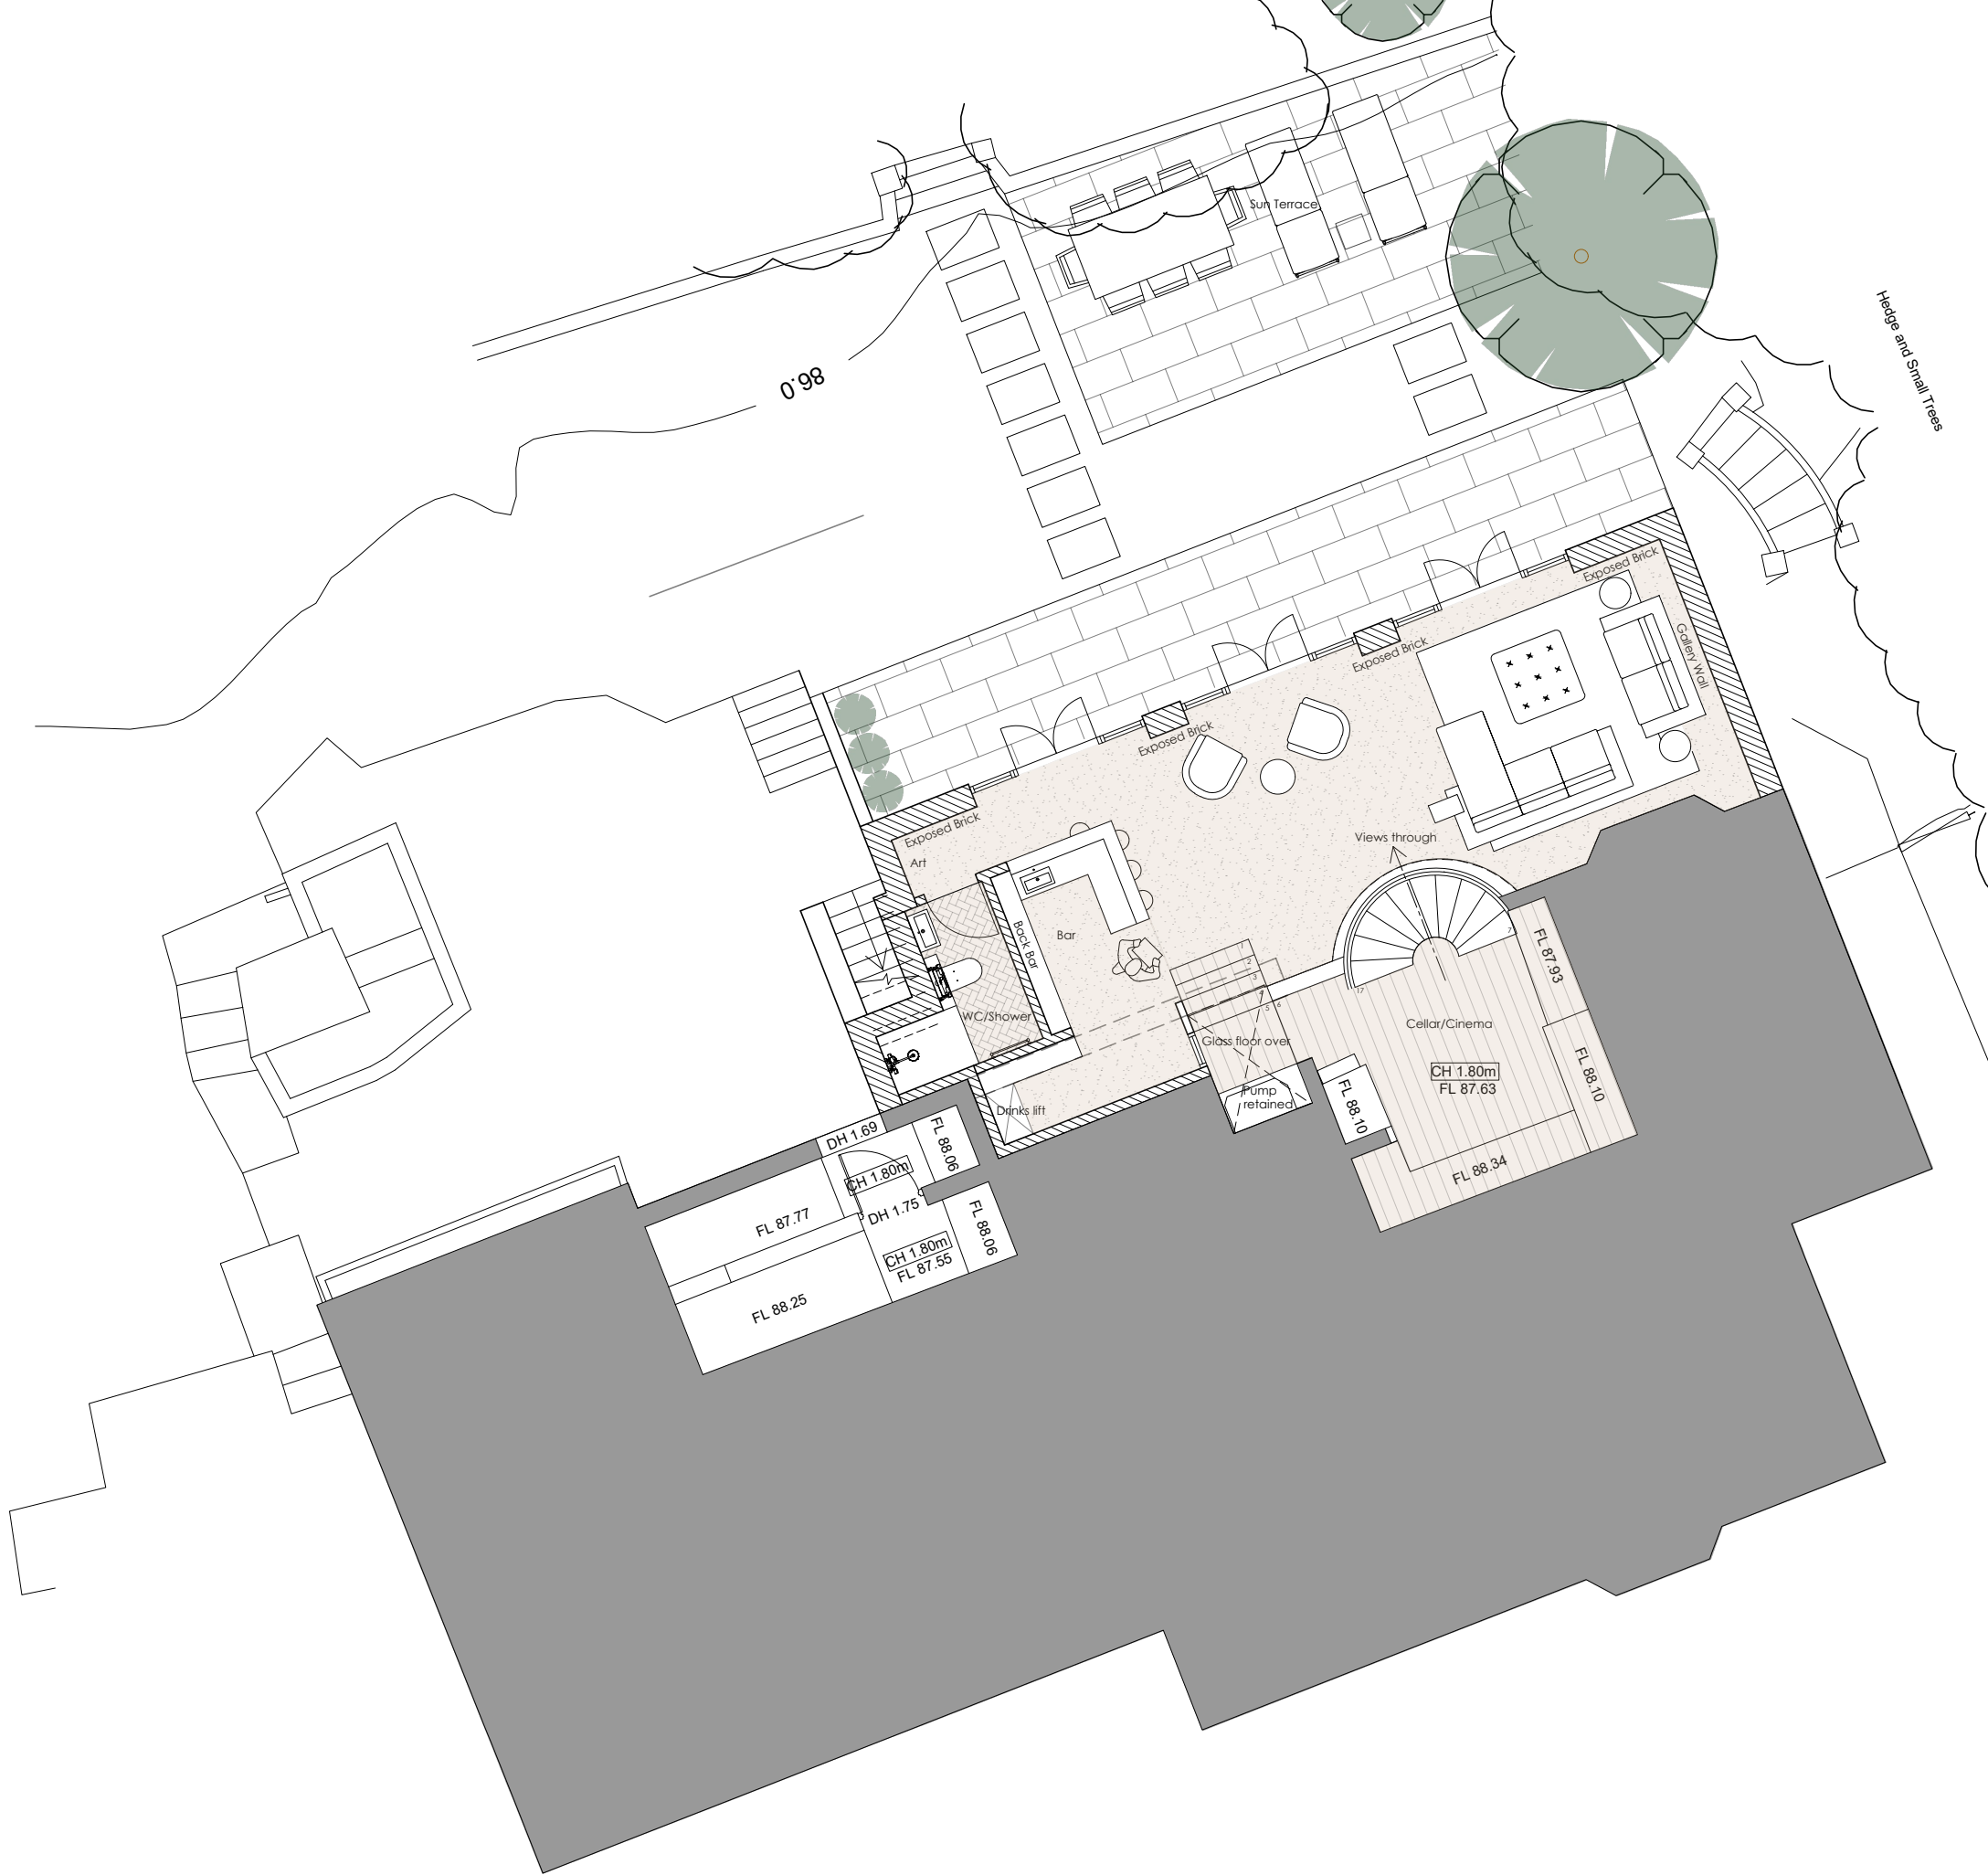


LOWER GROUND FLOOR PLAN - AS PROPOSED
SCALE 1:100 ON AN A1 SHEET

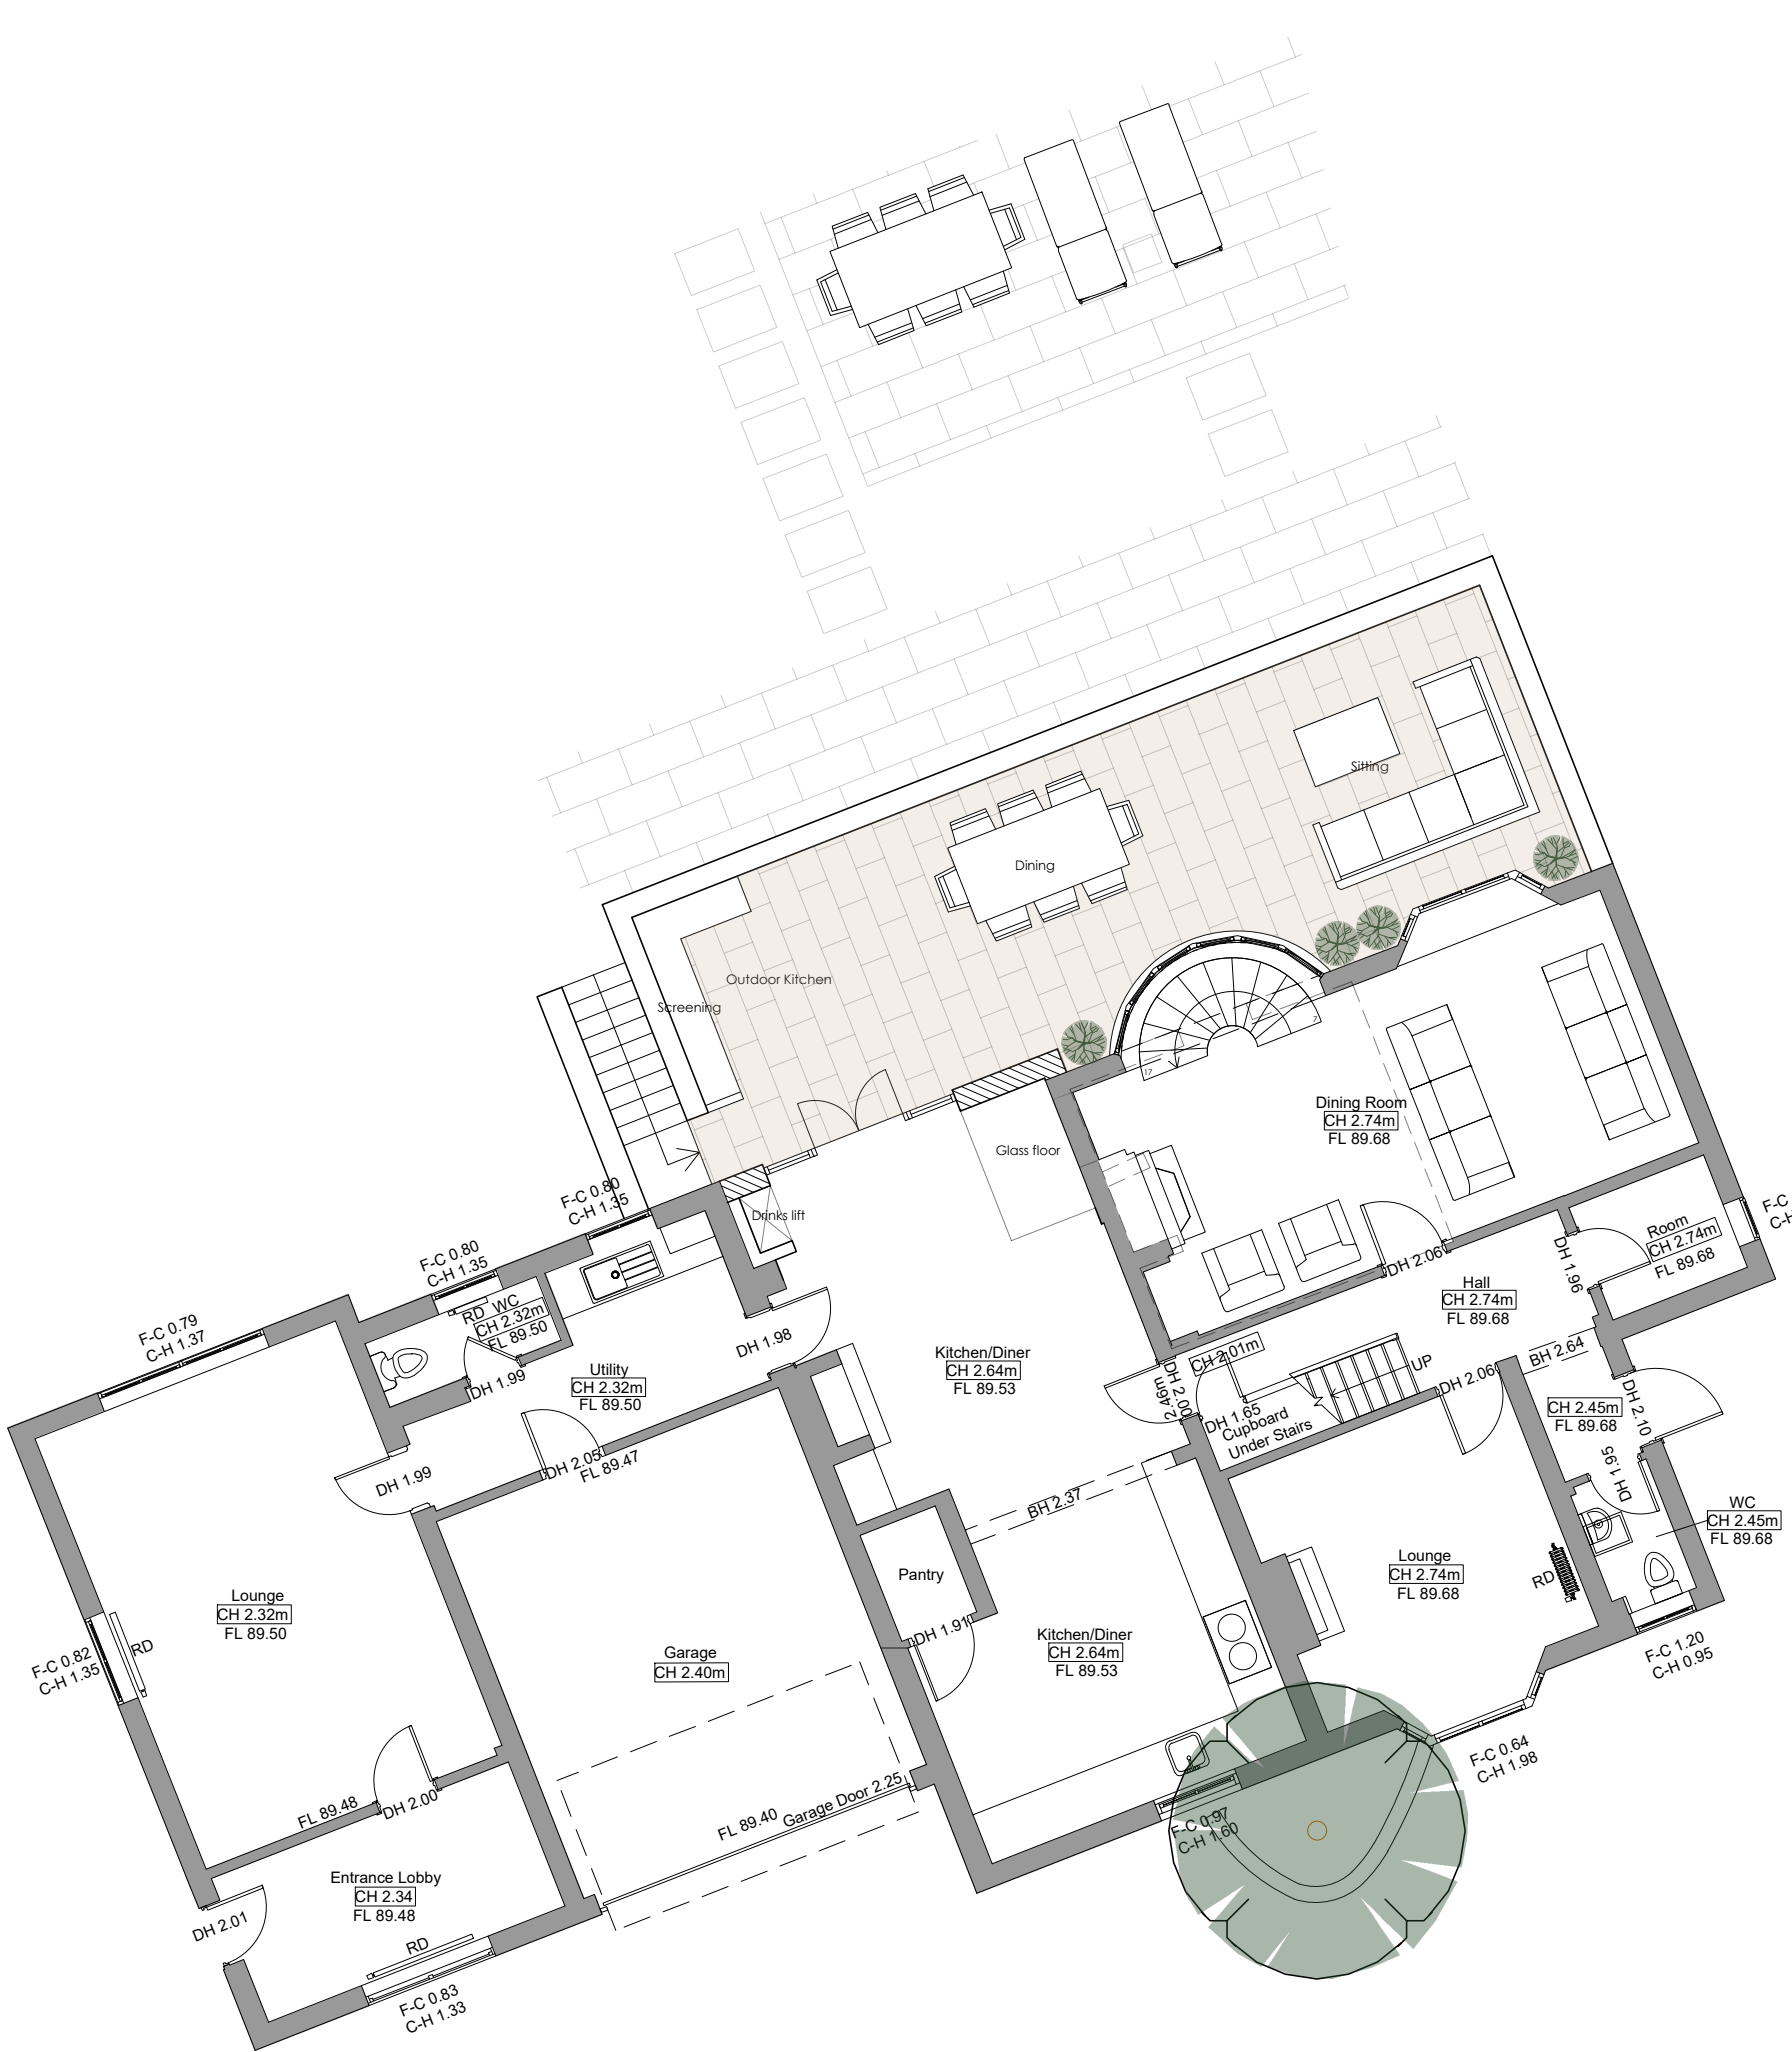

GROUND FLOOR PLAN - AS PROPOSED
SCALE 1:100 ON AN A1 SHEET



ROOF PLAN - AS PROPOSED
SCALE 1:150 ON AN A1 SHEET

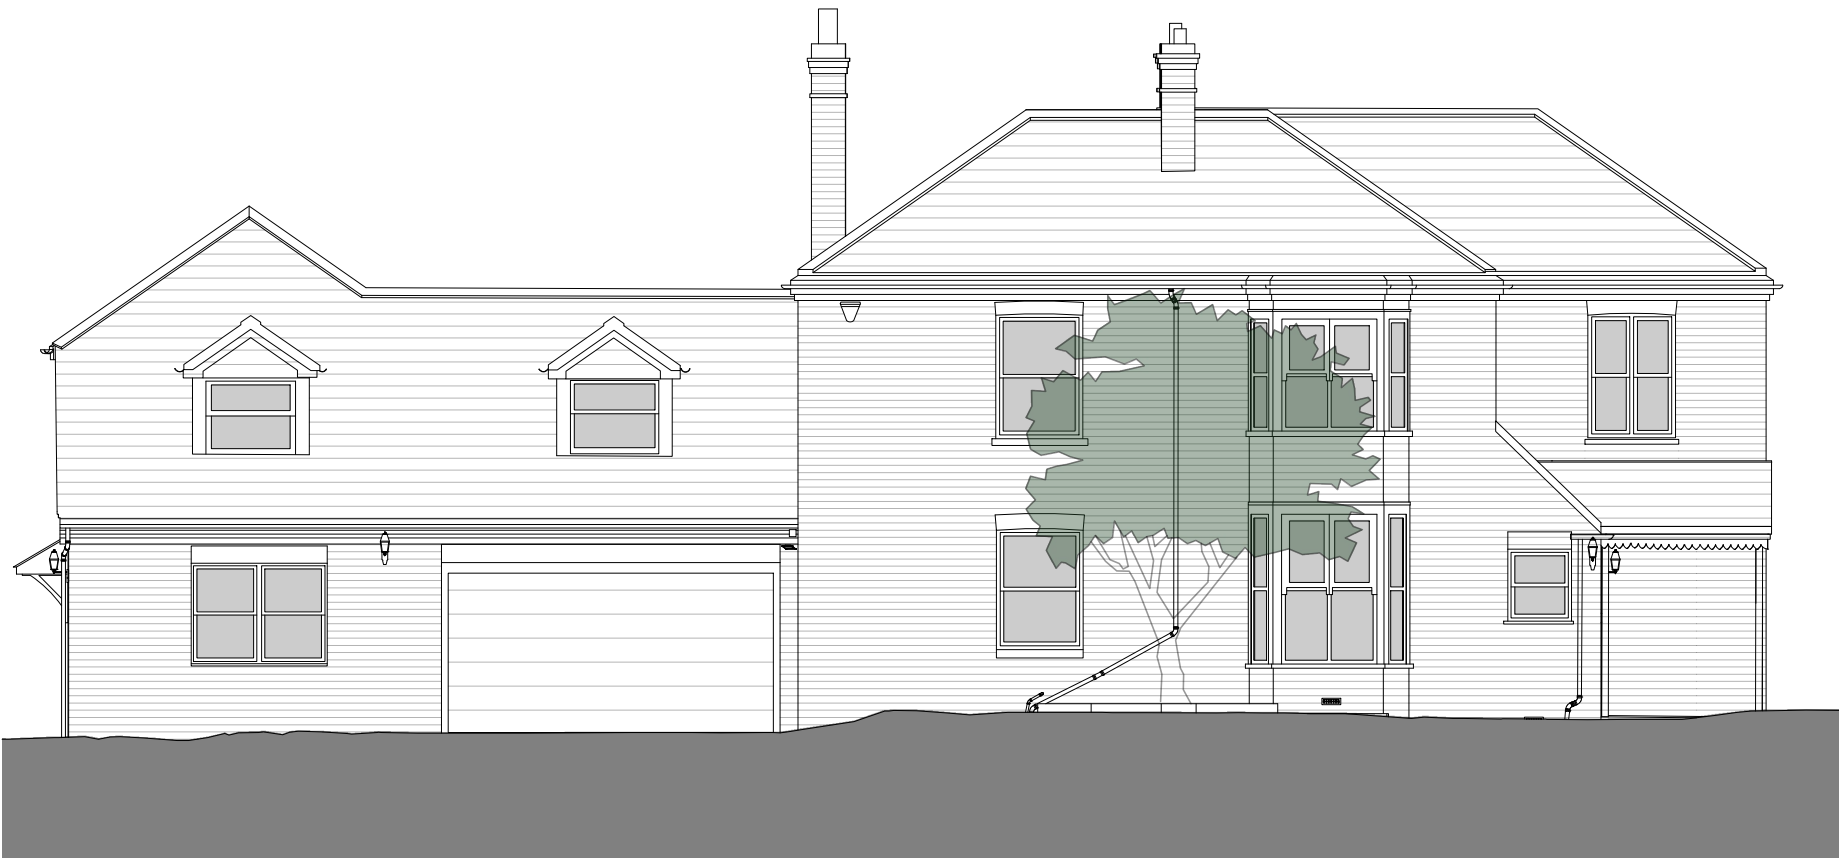

FRONT (SOUTH) ELEVATION - AS PROPOSED
SCALE 1:100 ON AN A1 SHEET




SIDE ELEVATION - AS PROPOSED
SCALE 1:100 ON AN A1 SHEET



REAR ELEVATION - AS PROPOSED
SCALE 1:100 ON AN A1 SHEET



SIDE ELEVATION - AS PROPOSED
SCALE 1:100 ON AN A1 SHEET

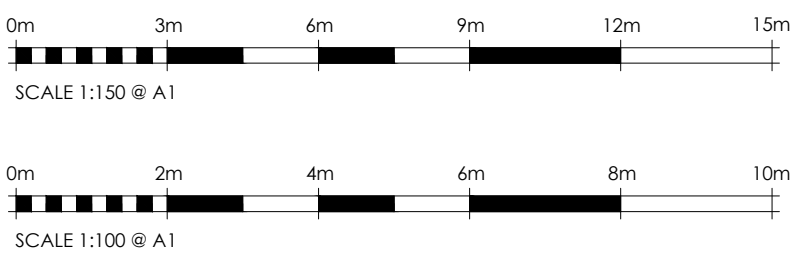

REV.	DATE.	BY.	AMENDMENT.	CHK.

PLANNING



2 Lucastes Mews, Paddockhall Road,
Haywards Heath,
West Sussex, RH16 1HE
(01444) 452604
hh@gouldbaxter.co.uk
www.gouldbaxter.co.uk

NOTES:
DO NOT SCALE OFF THIS DRAWING UNLESS FOR PLANNING PURPOSES.
CHECK ALL DIMENSIONS ON SITE BEFORE ANY WORK IS COMMENCED.
ALL GOODS MATERIALS AND WORKMANSHIP MUST CONFORM WITH CURRENT
BUILDING REGULATIONS, BRITISH STANDARDS AND CODES OF PRACTICE.
COPYRIGHT OF THIS DRAWING IS RETAINED BY GOULD PROPERTY CONSULTANTS
LTD. IT IS THE PROPERTY OF GOULD BAXTER AND IT MUST NOT BE REPRODUCED WITHOUT WRITTEN
CONSENT.

CLIENT:
Mrs Debbie Hunt

PROJECT:
Leighton Cottage
Leighton Road
Horsted Keynes
RH17 7AX

DRAWING:
Floor and Roof Plans and Elevations
As Proposed

DATE: 06.01.2025	SCALE AT A1: Varies	DRAWN BY: CS CHECKED BY: MC
---------------------	------------------------	--------------------------------

JOB NO. GH796	DRAWING NO. PL.02	REV. -
------------------	----------------------	-----------