


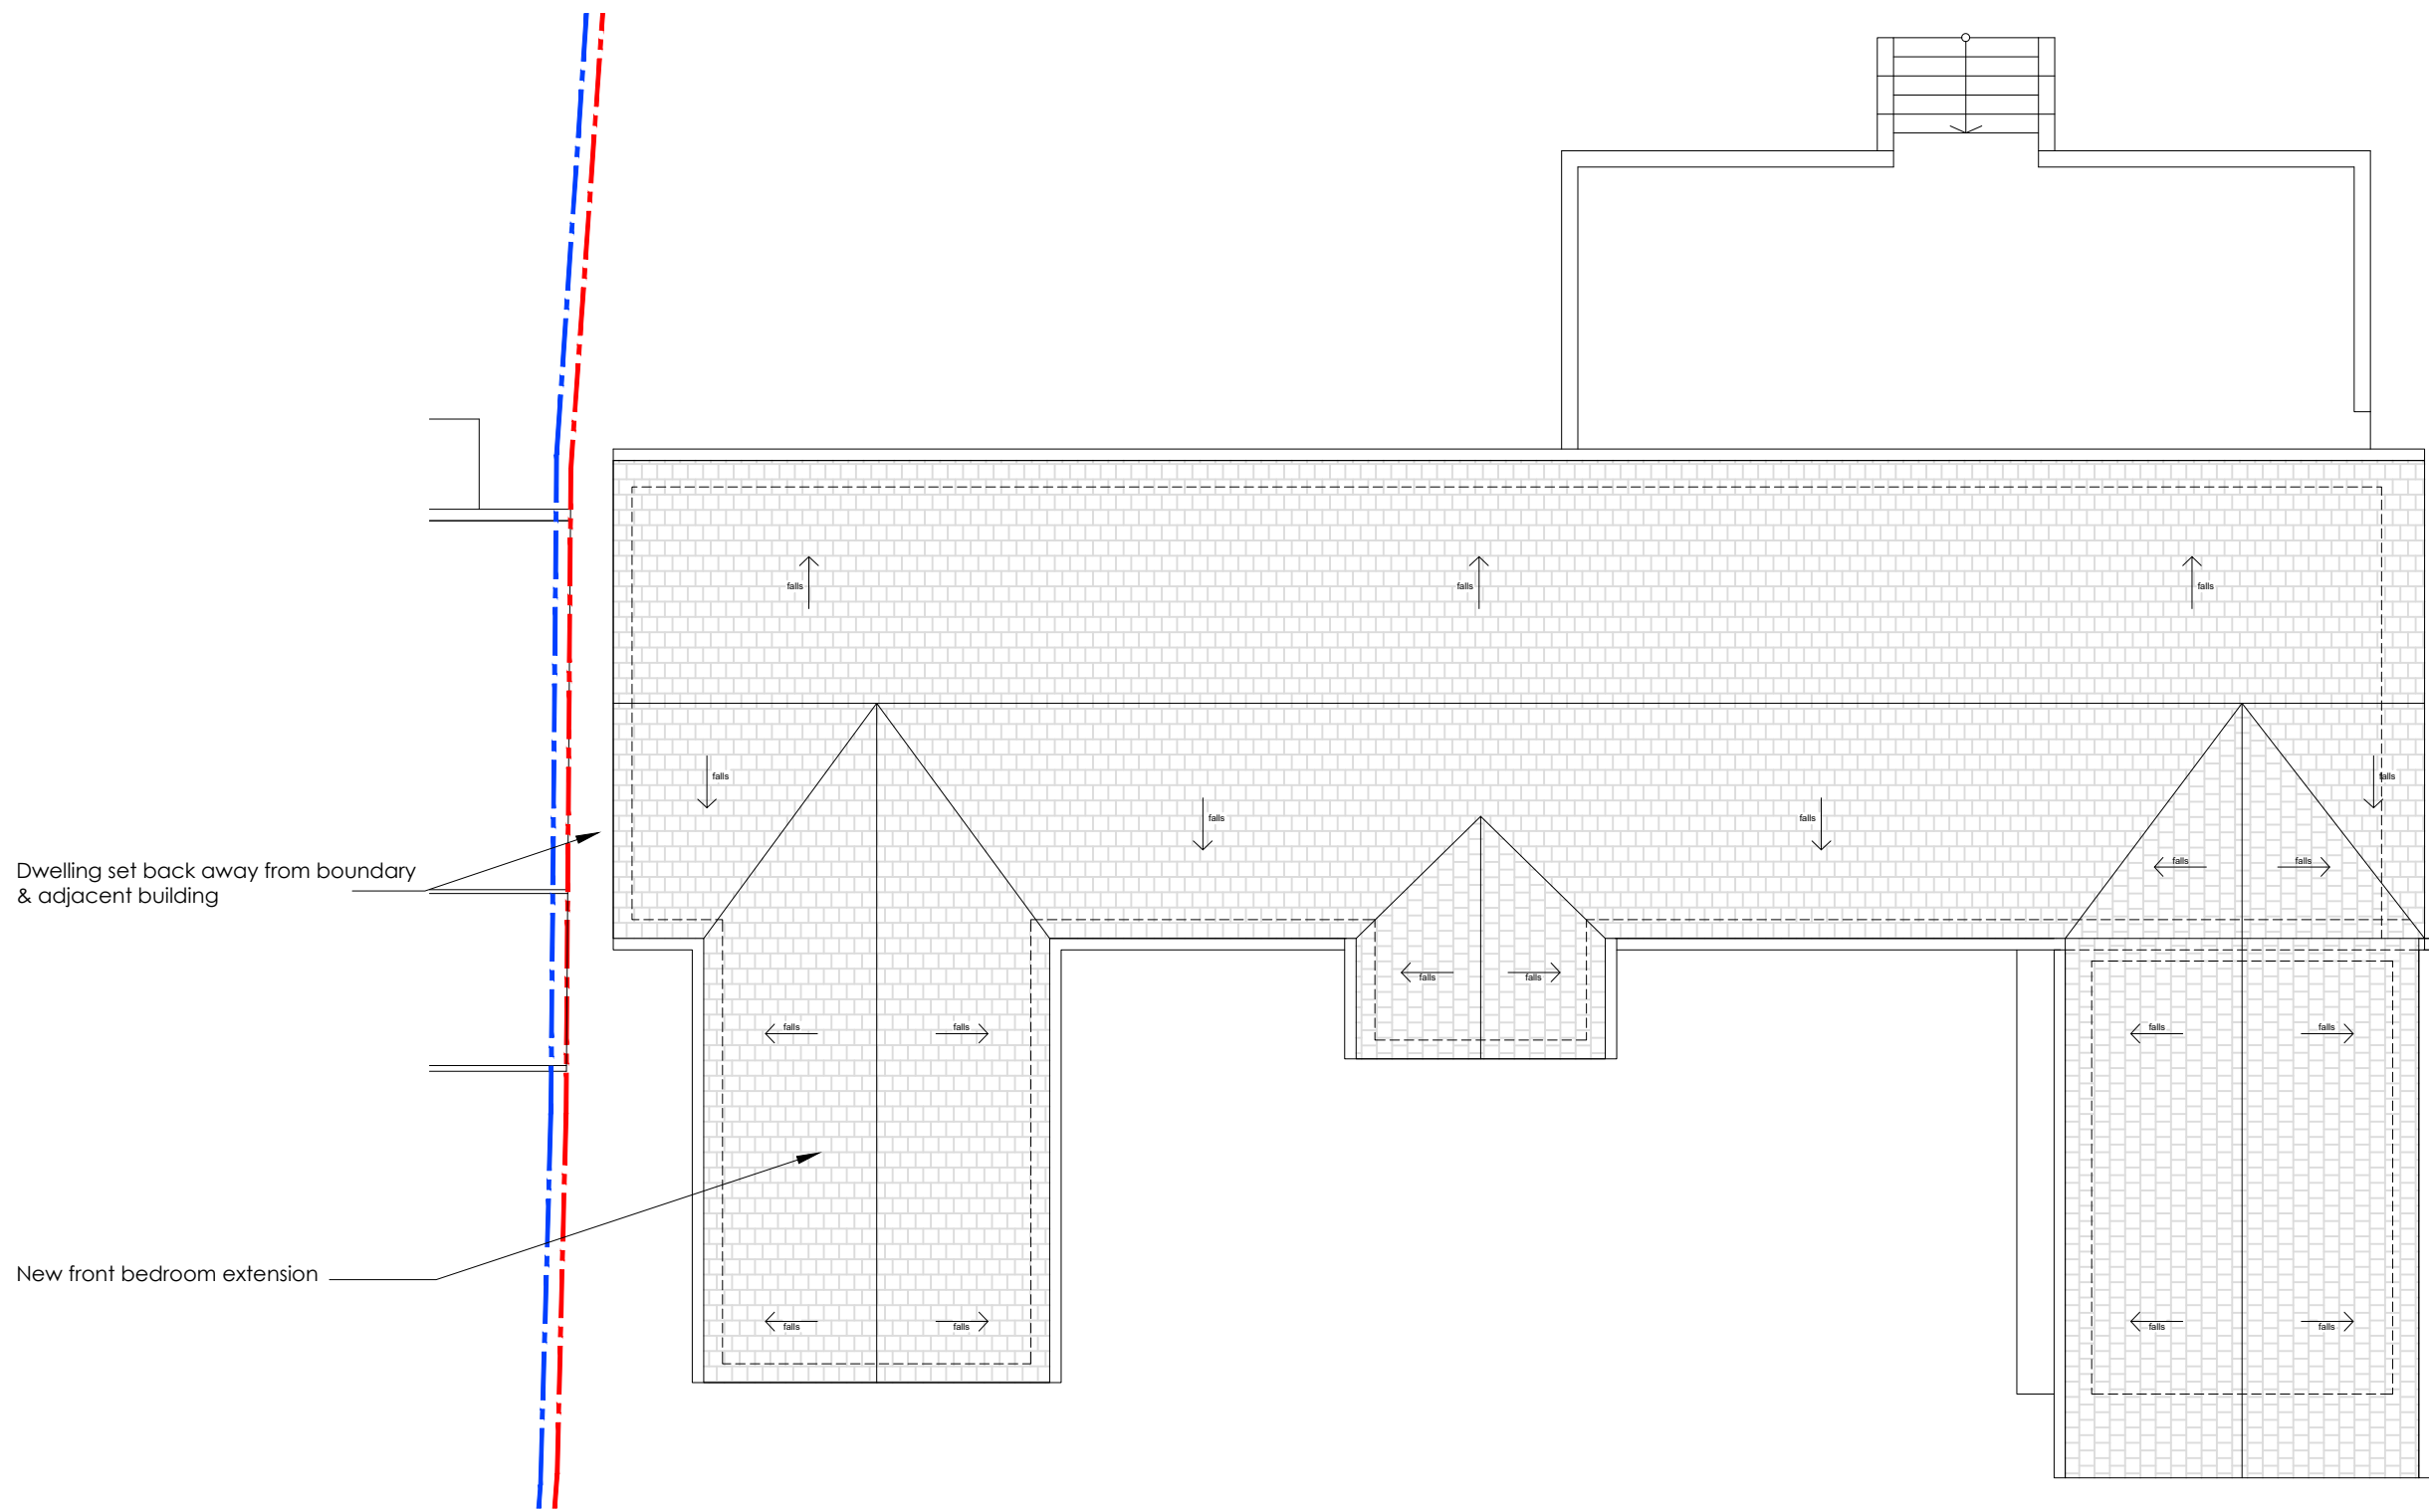

1 PROPOSED ROOF PLAN
SCALE 1:100



EXISTING
PROPOSED

REVISIONS

STATUS		PROJECT	
PROPOSED		THE STABLES, MILL HOUSE, ROWFANT	
		TITLE	
		PROPOSED ROOF PLAN	
SCALE	DATE	DRAWING NUMBER	REV
1:100	2026.05.04	202	*

VICTORIA MUSTARD ARCHITECT
135 Crawley Down Road, Felbridge, East Grinstead RH19 2PS
Mob 07779 245 093 vicki@victoriarmustardarchitects.com