




1 EXISTING REAR ELEVATION
SCALE 1:100

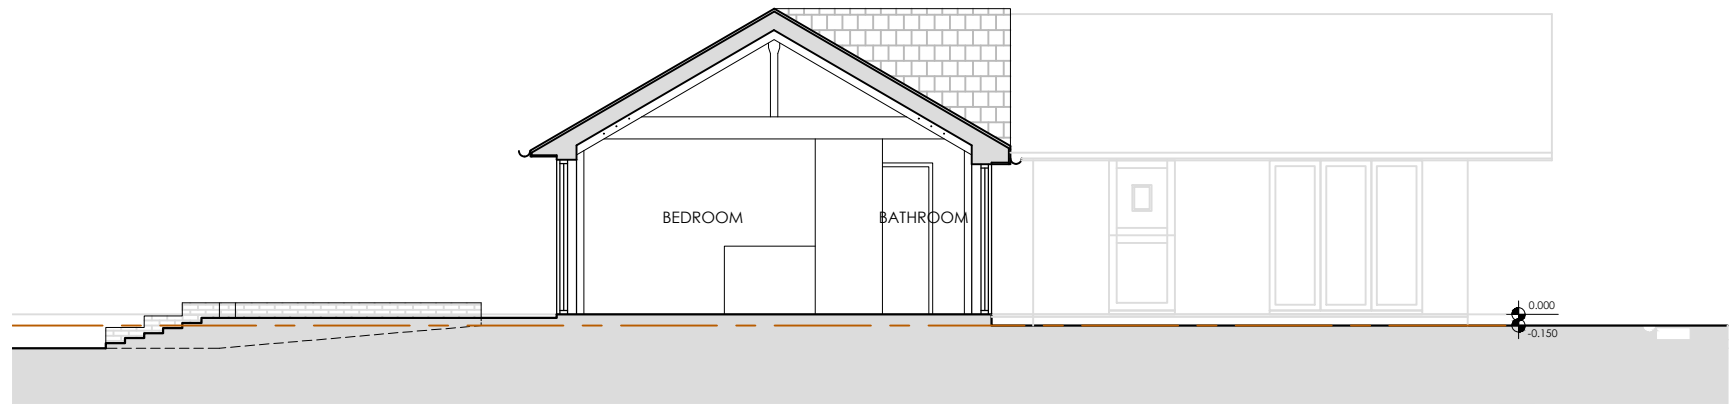

2 EXISTING SECTIONAL ELEVATION
SCALE 1:100



REVISIONS
* *

STATUS		PROJECT	
EXISTING		MILL HOUSE, ROWFANT	
		TITLE	
		EXISTING REAR & SIDE ELEVATIONS	
SCALE	DATE	DRAWING NUMBER	REV
1:100	2025.06.20	005	*

VICTORIA MUSTARD ARCHITECT
135 Crawley Down Road, Felbridge, East Grinstead RH19 2PS
Mob 07779 245 093 vicki@victoriarmustardarchitects.com