



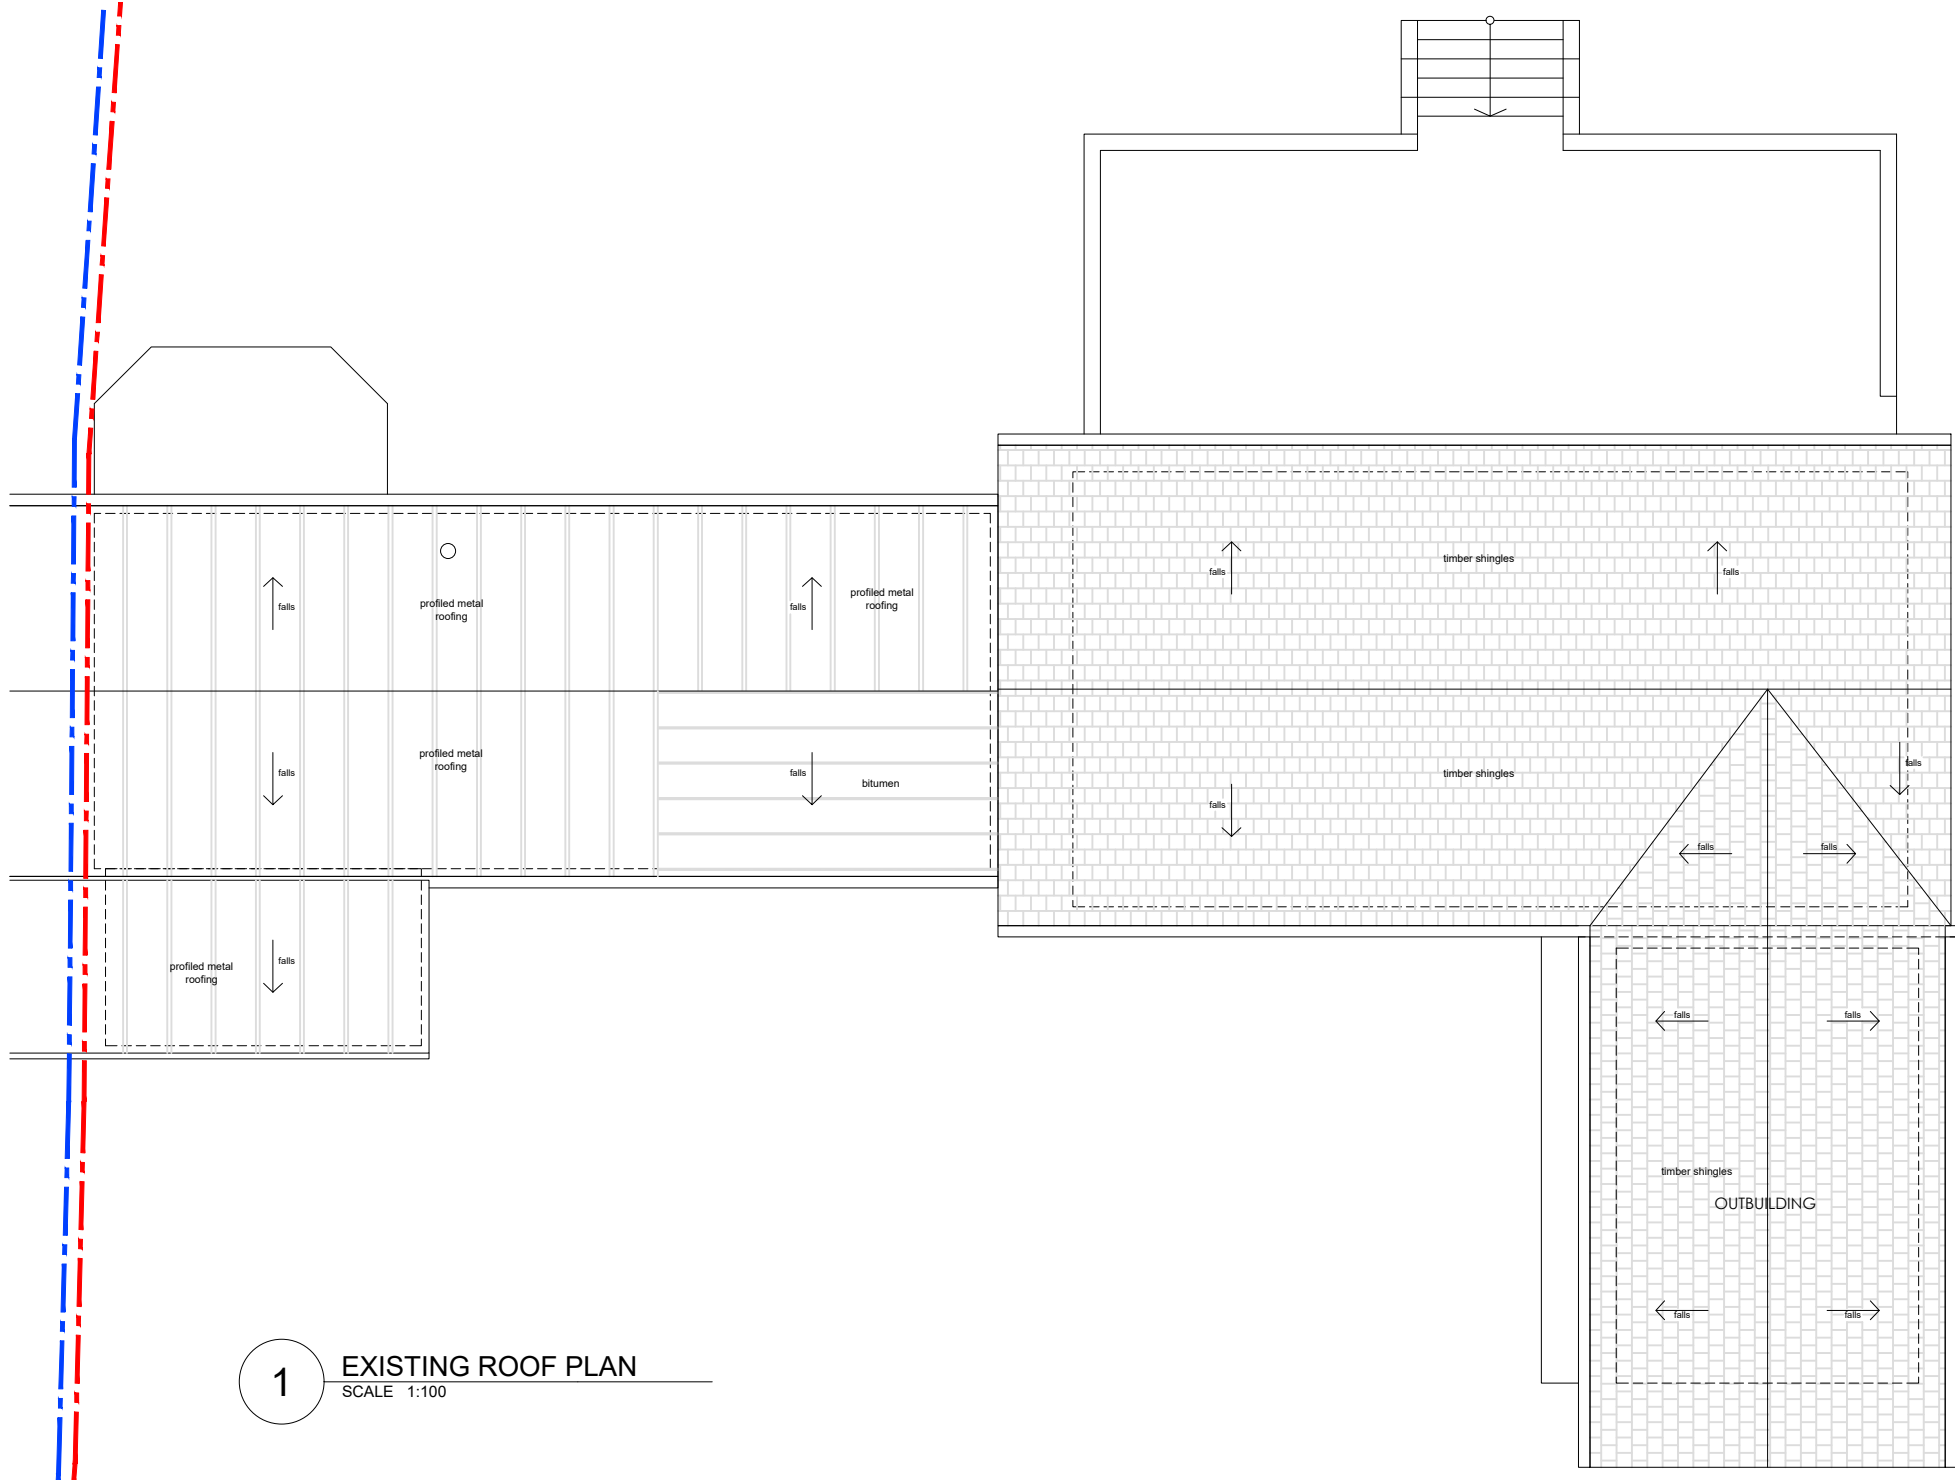

1 EXISTING ROOF PLAN
SCALE 1:100

0 1 2 3 4 5m

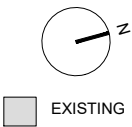

REVISIONS

STATUS		PROJECT	
EXISTING		THE STABLES, MILL HOUSE, ROWFANT	
		TITLE	
		EXISTING ROOF PLAN	
SCALE	DATE	DRAWING NUMBER	REV
1:100	2025.06.20	003	*

VICTORIA MUSTARD ARCHITECT
135 Crawley Down Road, Felbridge, East Grinstead RH19 2PS
Mob 07779 245 093 vicki@victoriarmustardarchitects.com