


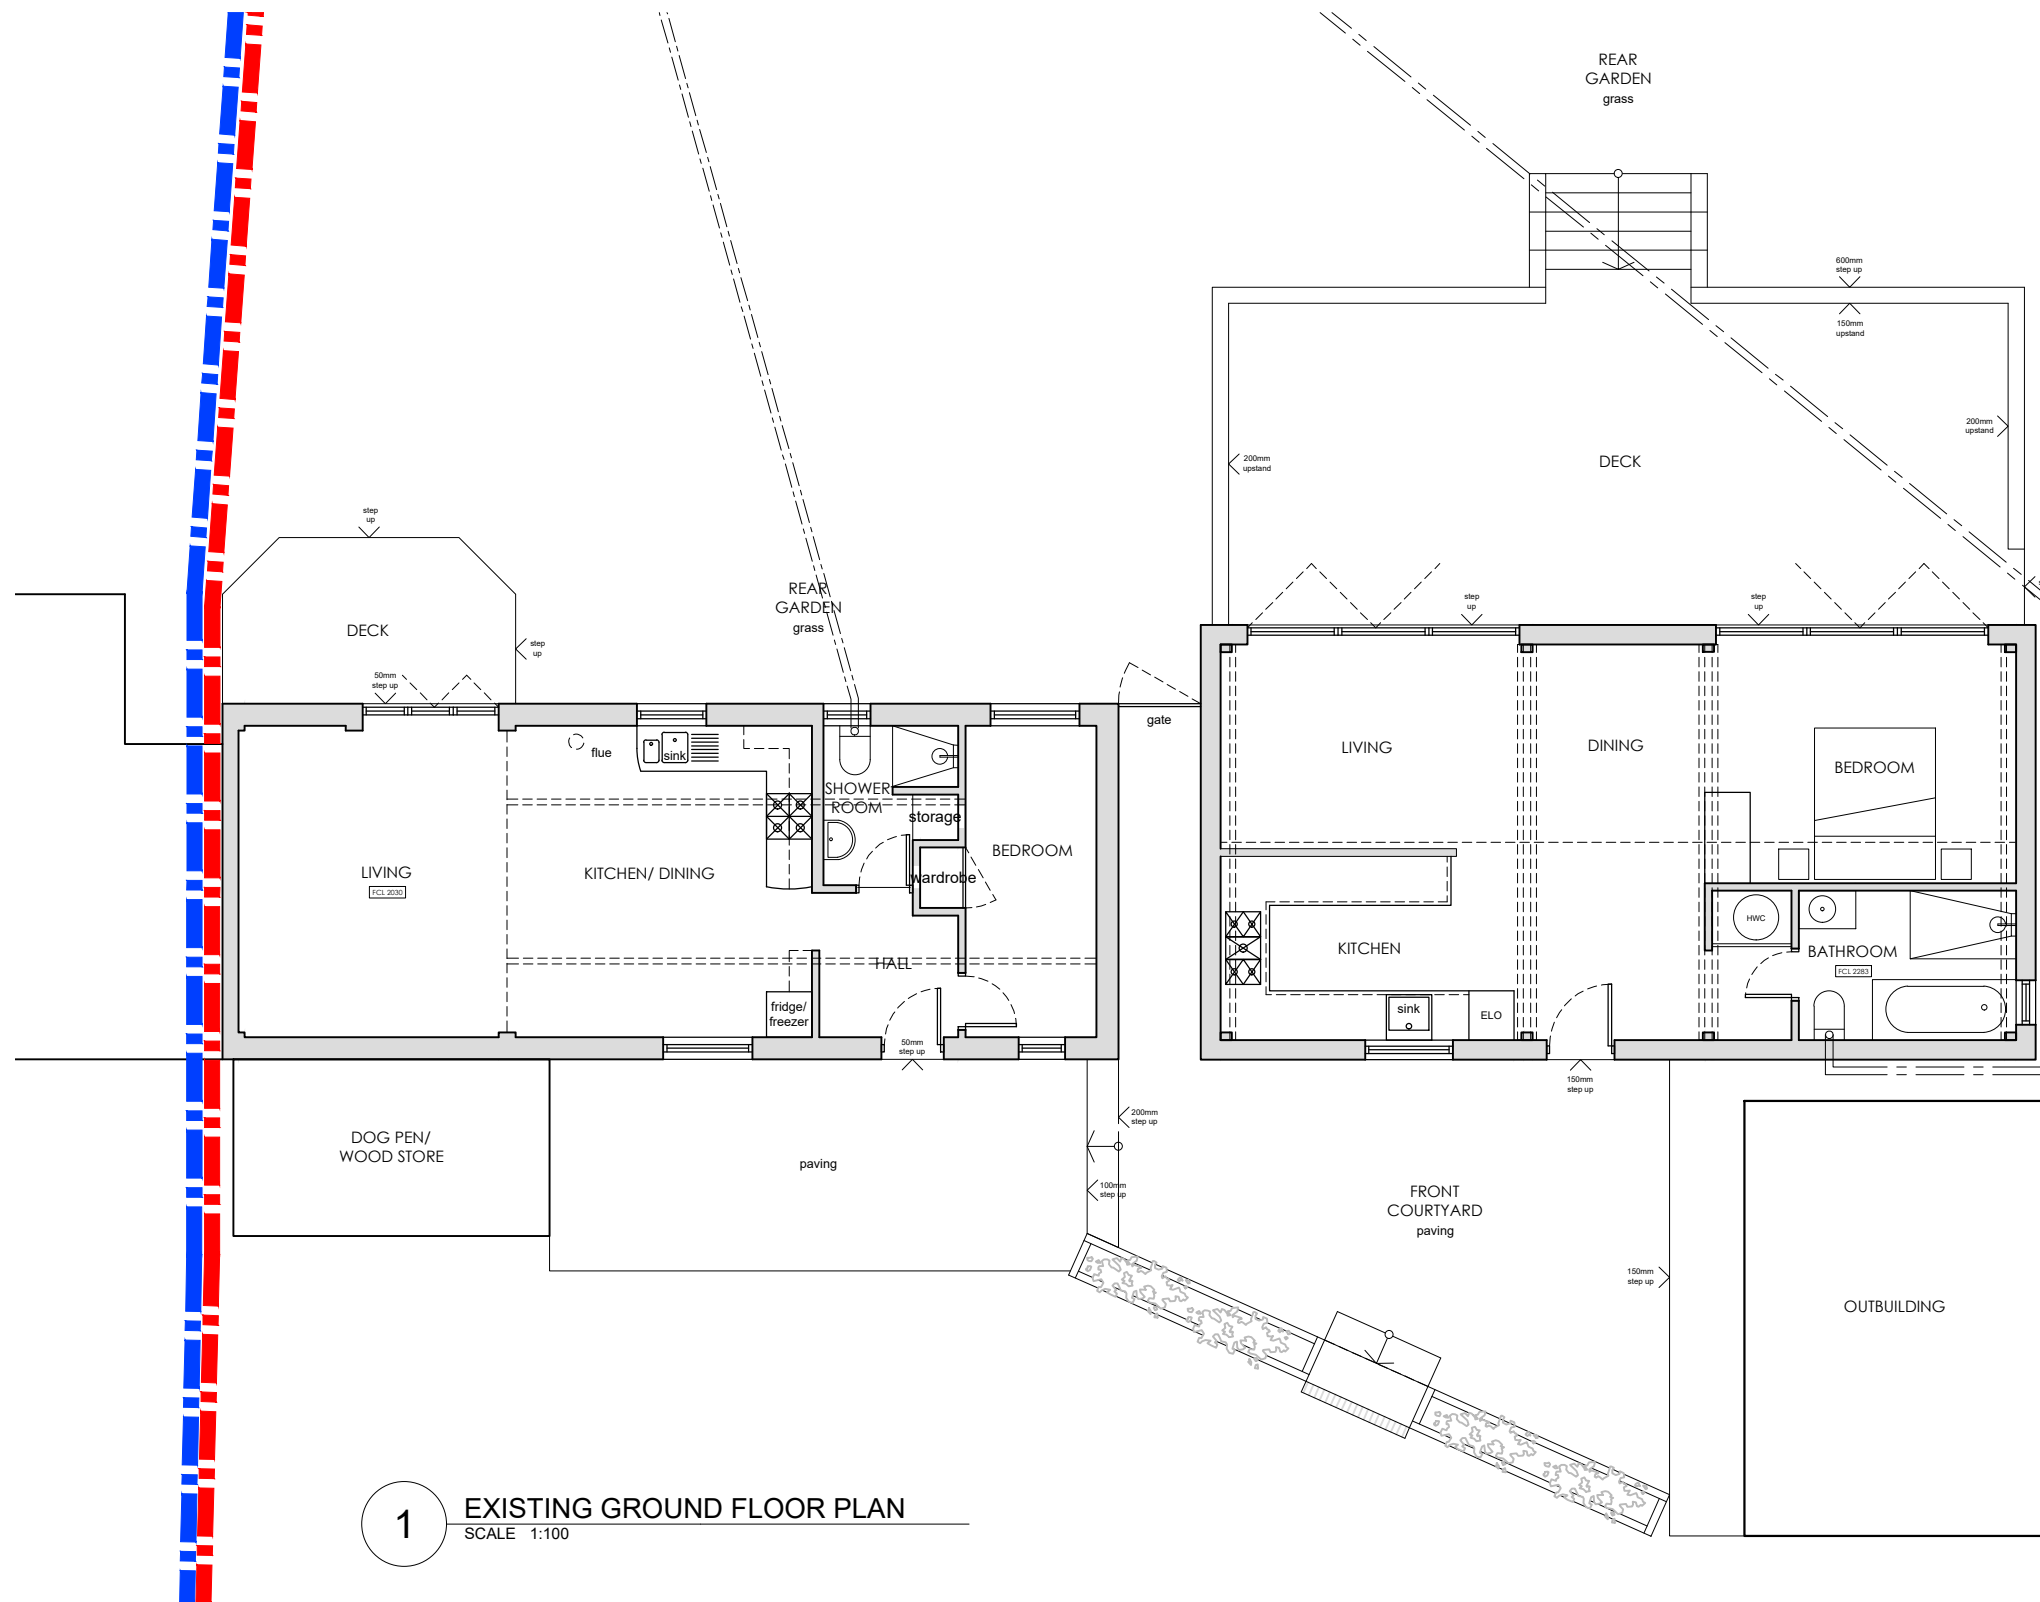

1 EXISTING GROUND FLOOR PLAN
SCALE 1:100



EXISTING

REVISIONS

STATUS		PROJECT	
EXISTING		THE STABLES, MILL HOUSE, ROWFANT	
		TITLE	
		EXISTING GROUND FLOOR PLAN	
SCALE	DATE	DRAWING NUMBER	REV
1:100	2025.06.20	002	*

VICTORIA MUSTARD ARCHITECT

135 Crawley Down Road, Felbridge, East Grinstead RH19 2PS
Mob 07779 245 093 vicki@victoriarmustardarchitects.com