
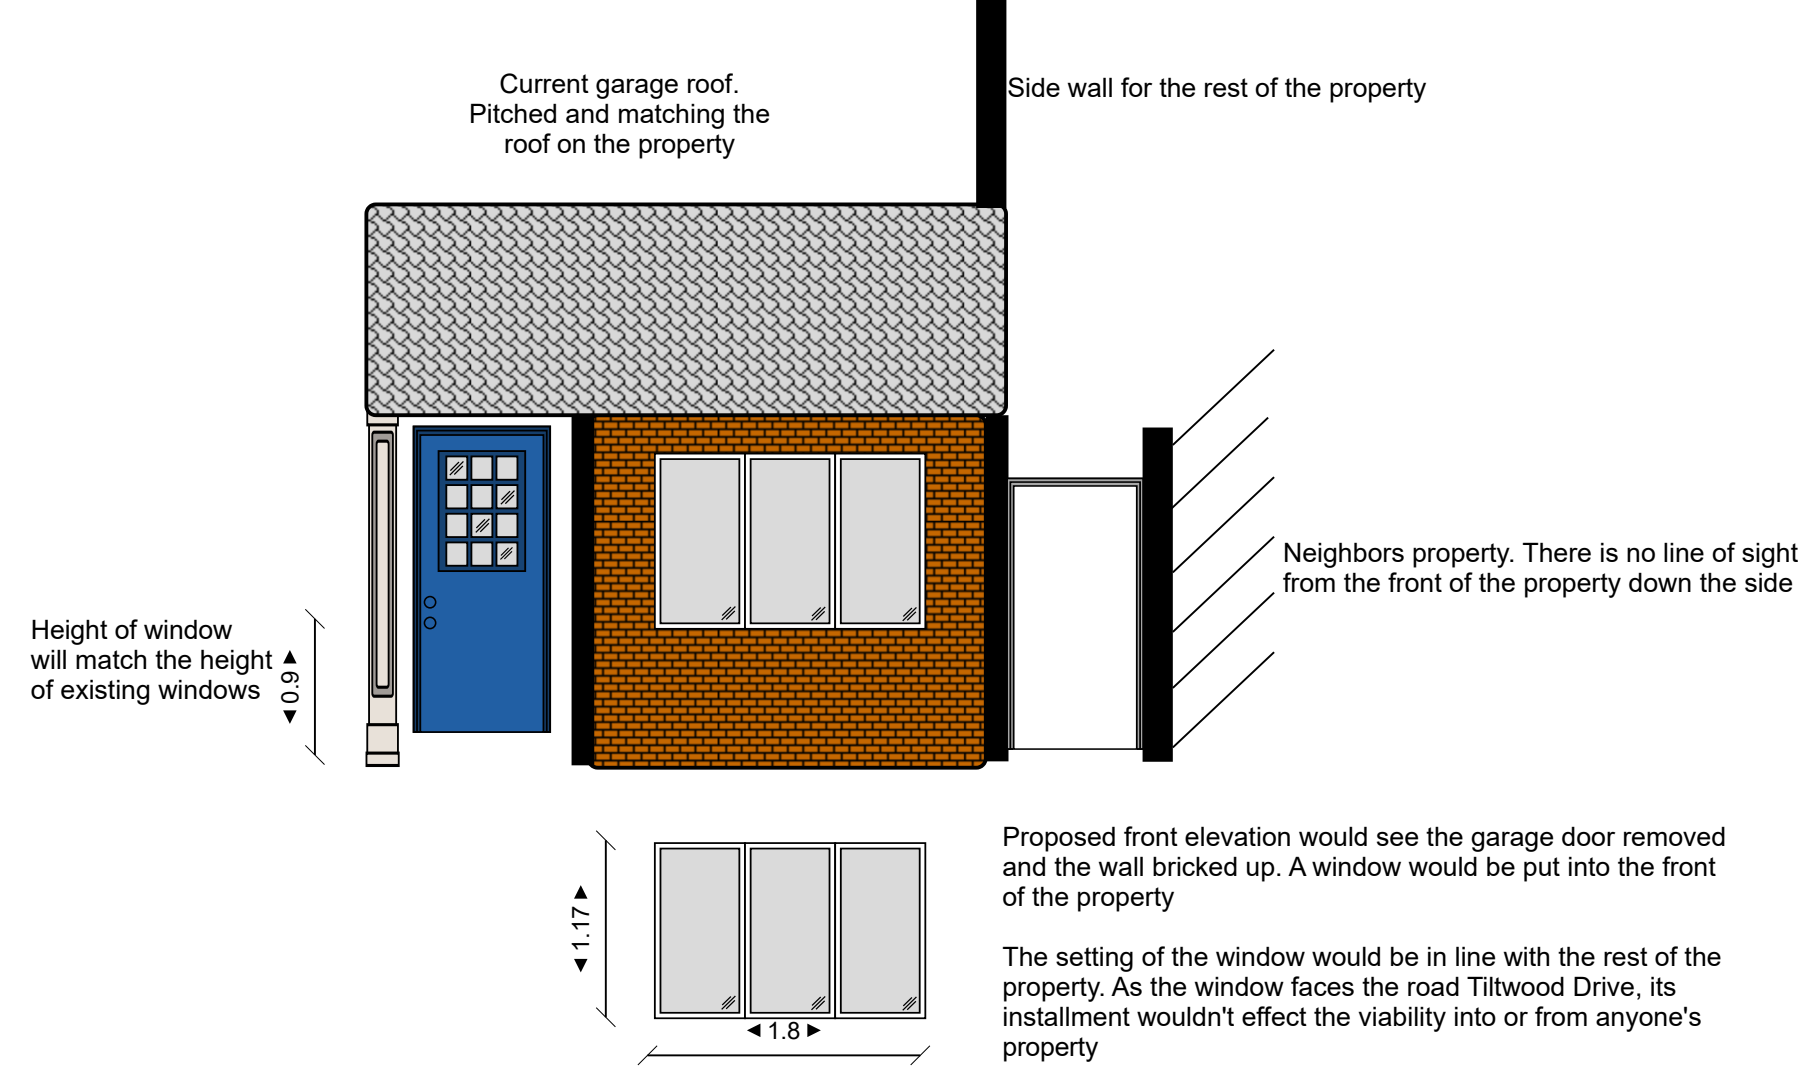


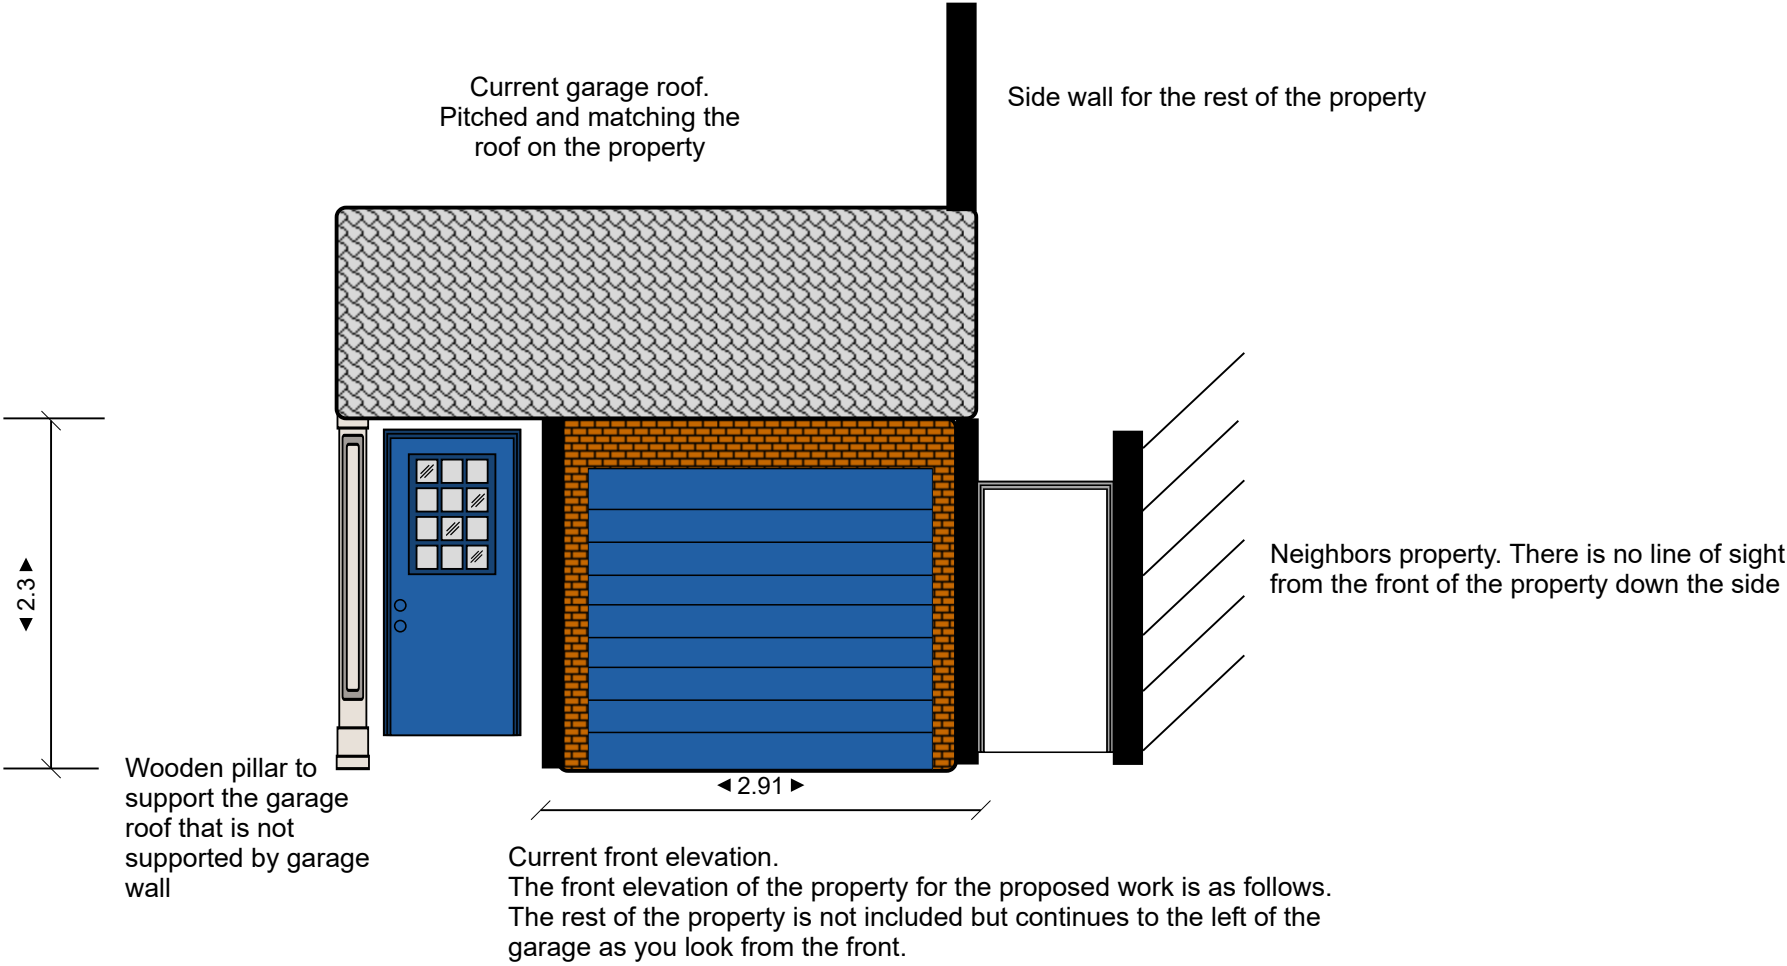

Site: 67 Tiltwood Drive	Drawing: Front elevation	Project: Garage conversion	Drawn: Andy Goodwin	Notes:	67 Tiltwood Drive Crawley Down West Sussex RH10 4BA
Title :	Scale: 1:50	Date: 30/10/2025	Rev: A		