


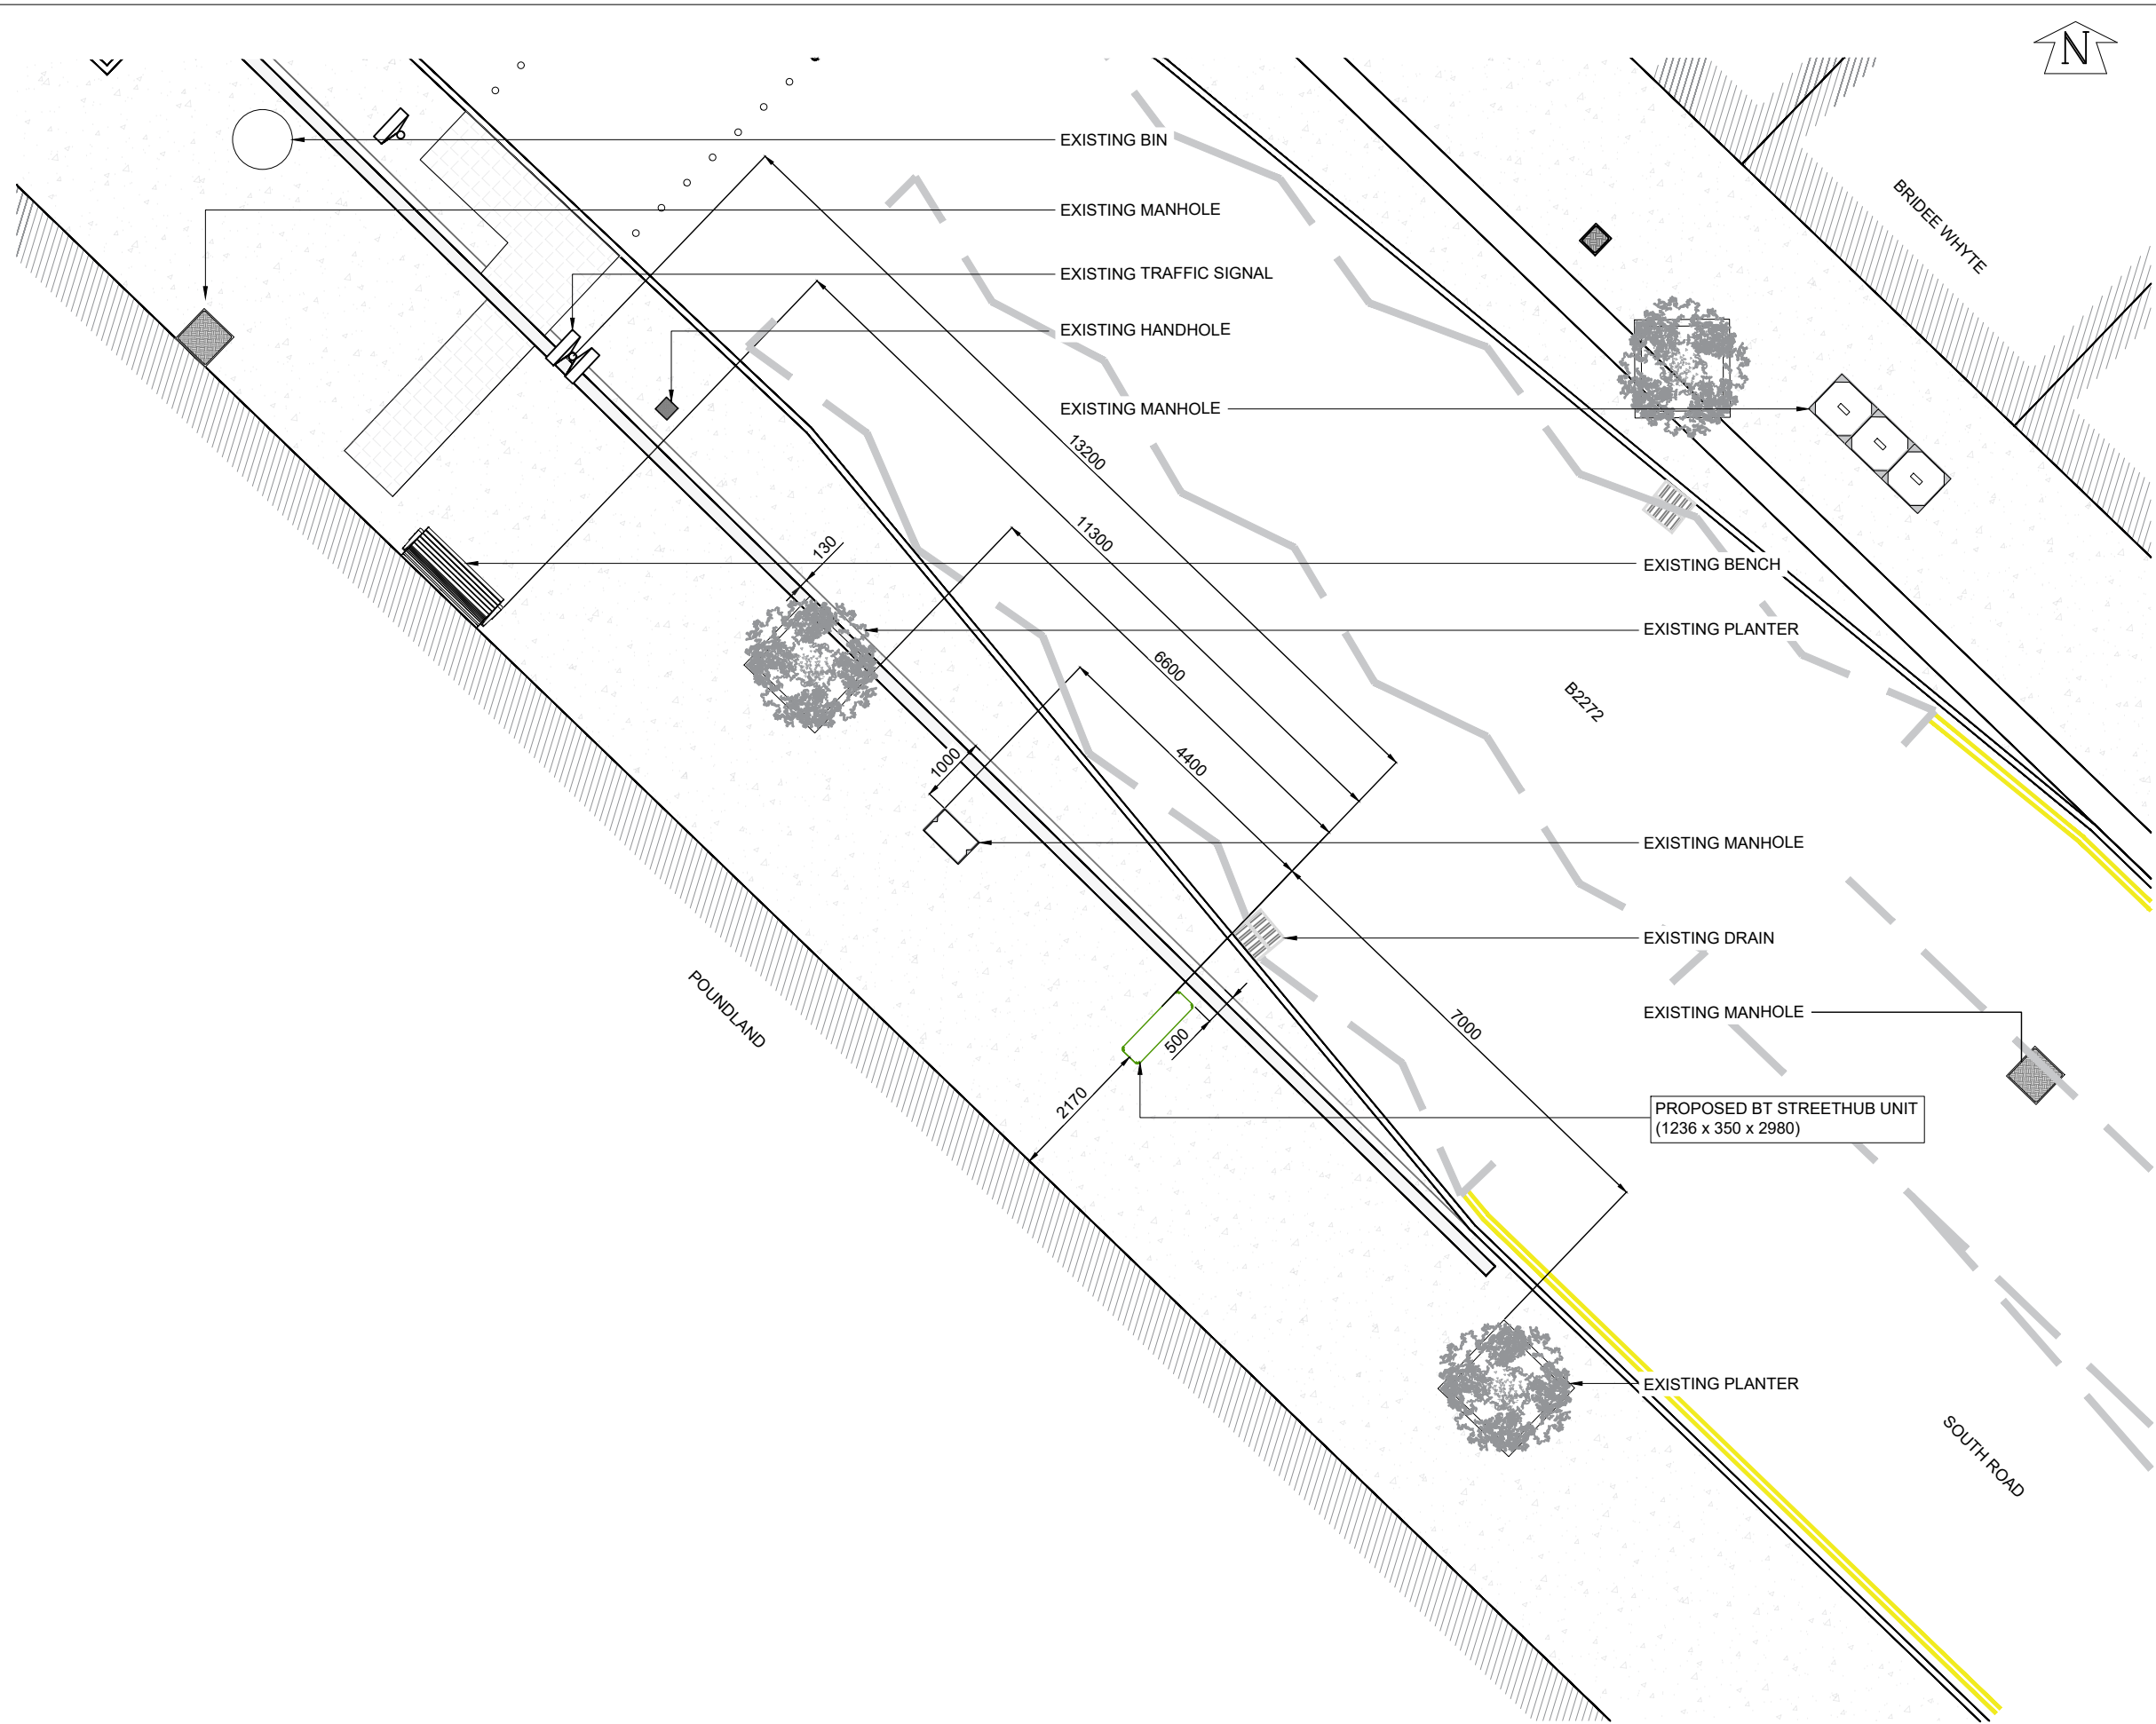


GENERAL NOTES

Use written dimensions only, do not scale from drawing. Use latest revision of all referenced information.

LAT 50.996039	LONG -0.101166
---------------	----------------

A	07/10/2025	New BT Streethub Structure	PSB	ADN
Rev	Date	Description	Drawn	Chkd

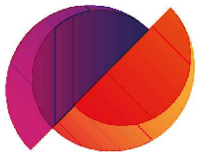

mitie



Drg Status

PLANNING

Cell No. & Name

HYH-102

Site Name & Address

Pavement o/s 29-31 South Rd, Haywards Heath, RH16 4LQ

Drawing Title

PROPOSED SITE PLAN

Scale	1:100	Date	07/10/2025
Drawn By	PSB	Checked By	ADN
Drawing Number		Revision	
002		A	