



1:50 SCALE BAR

MID SUSSEX DC

1 JULY 2025

CLIENT AND ADDRESS
SEAN PARKER
21 KITSWENDS COTTAGE
CRANLEY

DATE

MARCH 25

SINGLE STOREY REAR EXTENSION
AND TWO STOREY FRONT EXTENSION


SCALE

1:50


EXISTING FLOOR PLANS

DRG NO

PD/03/001

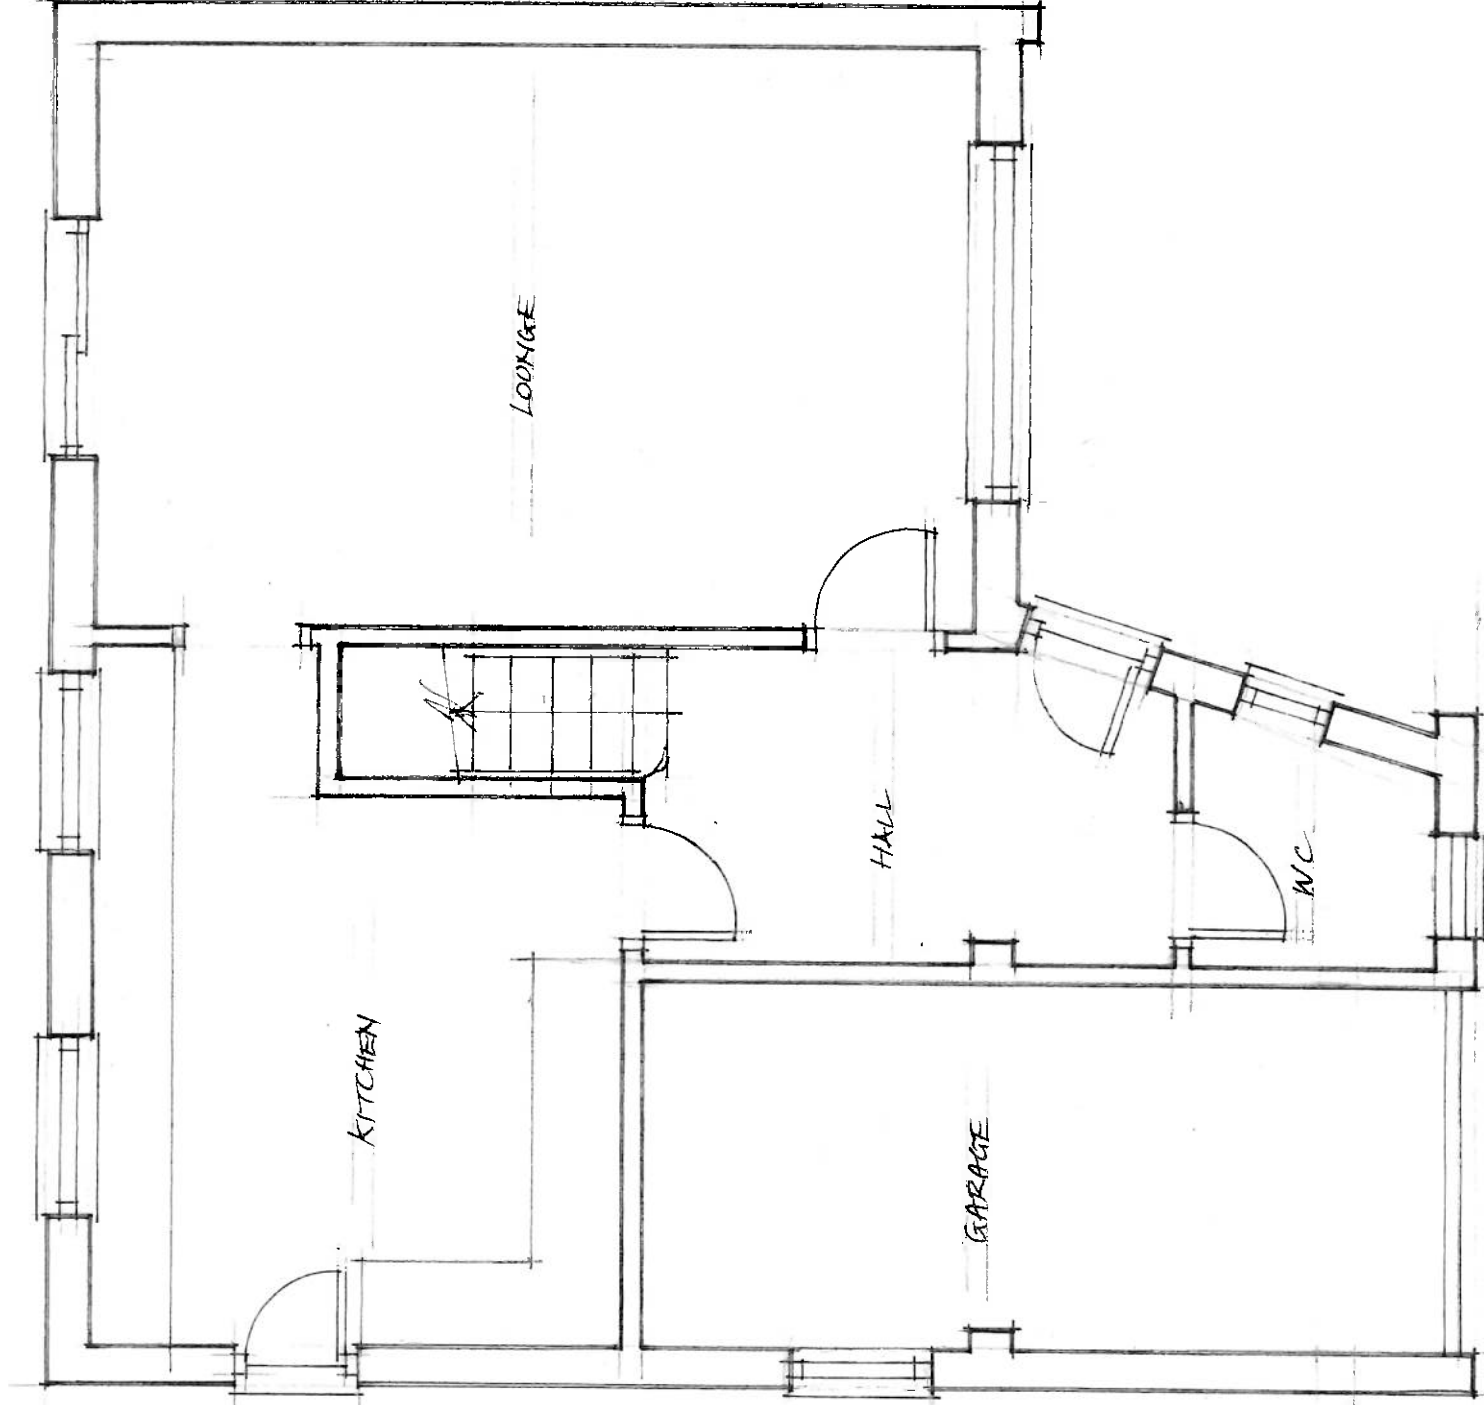

EXISTING GROUND FLOOR PLAN

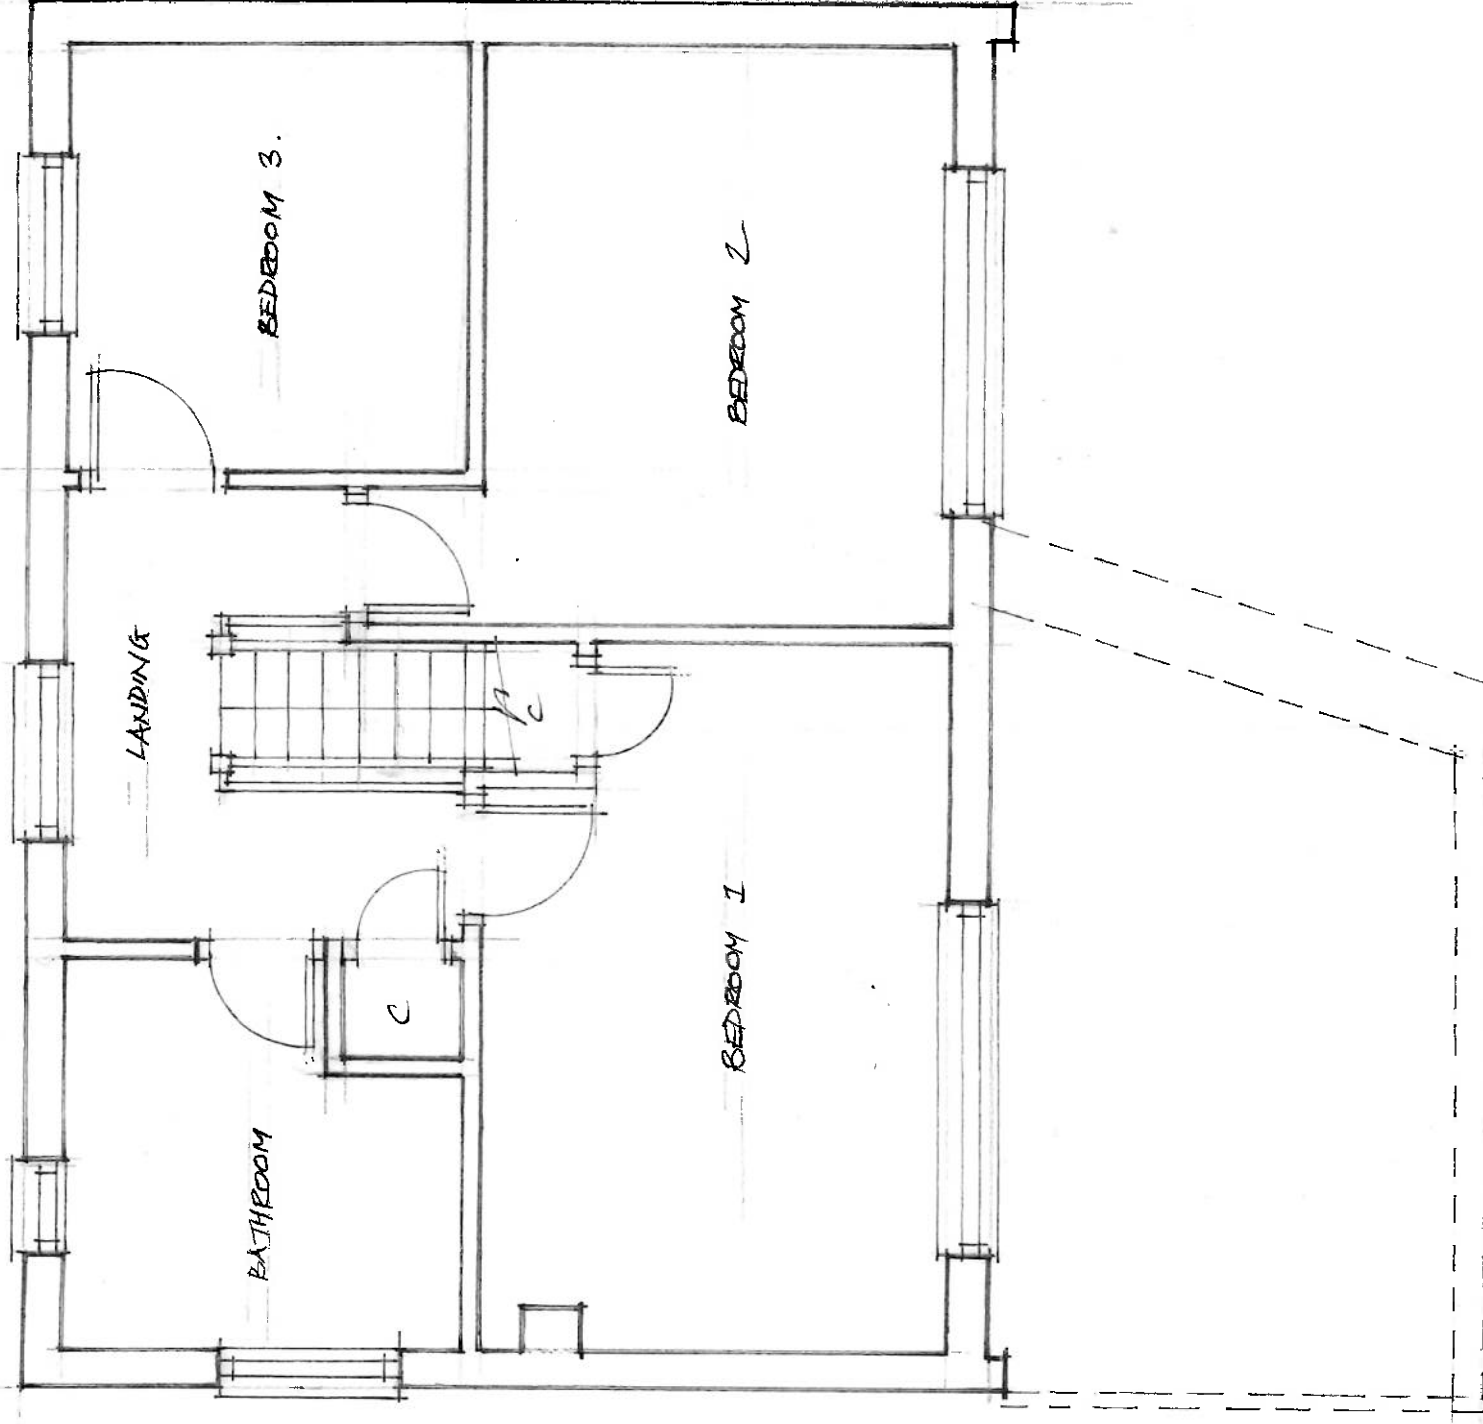

EXISTING FIRST FLOOR PLAN