




1m 2m 3m 4m 5m 6m
1:100 SCALE BAR

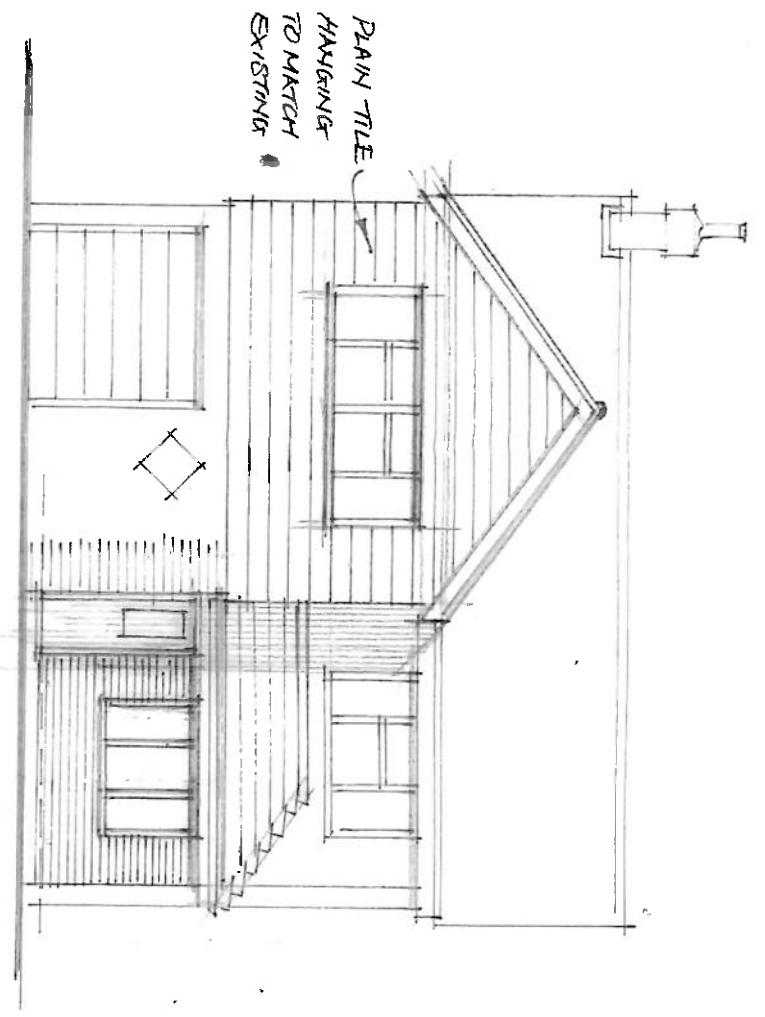


FRONT ELEVATION

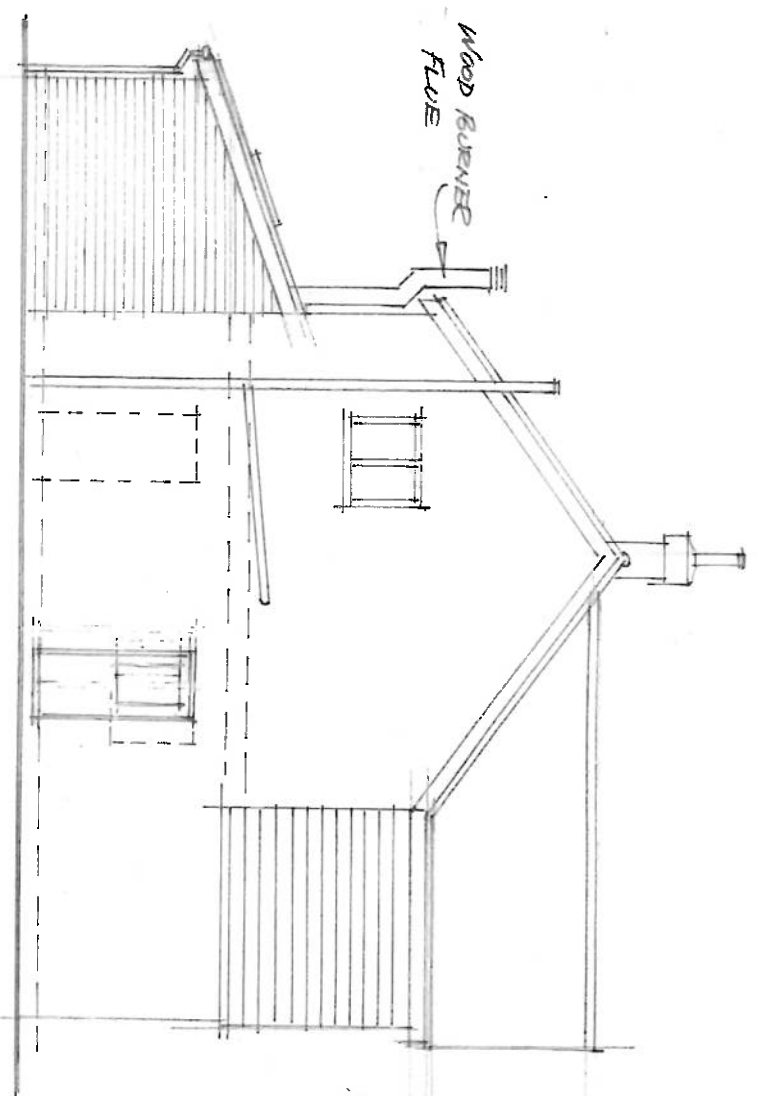

SIDE ELEVATION

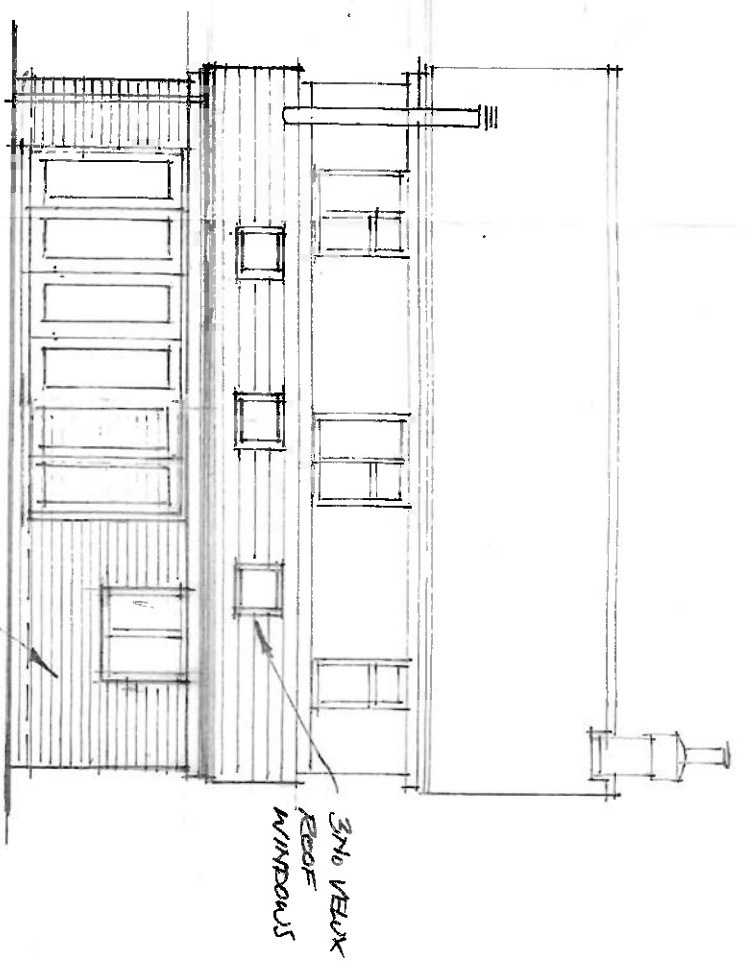

REAR ELEVATION
FACE BACKWORK TO MATCH EXISTING

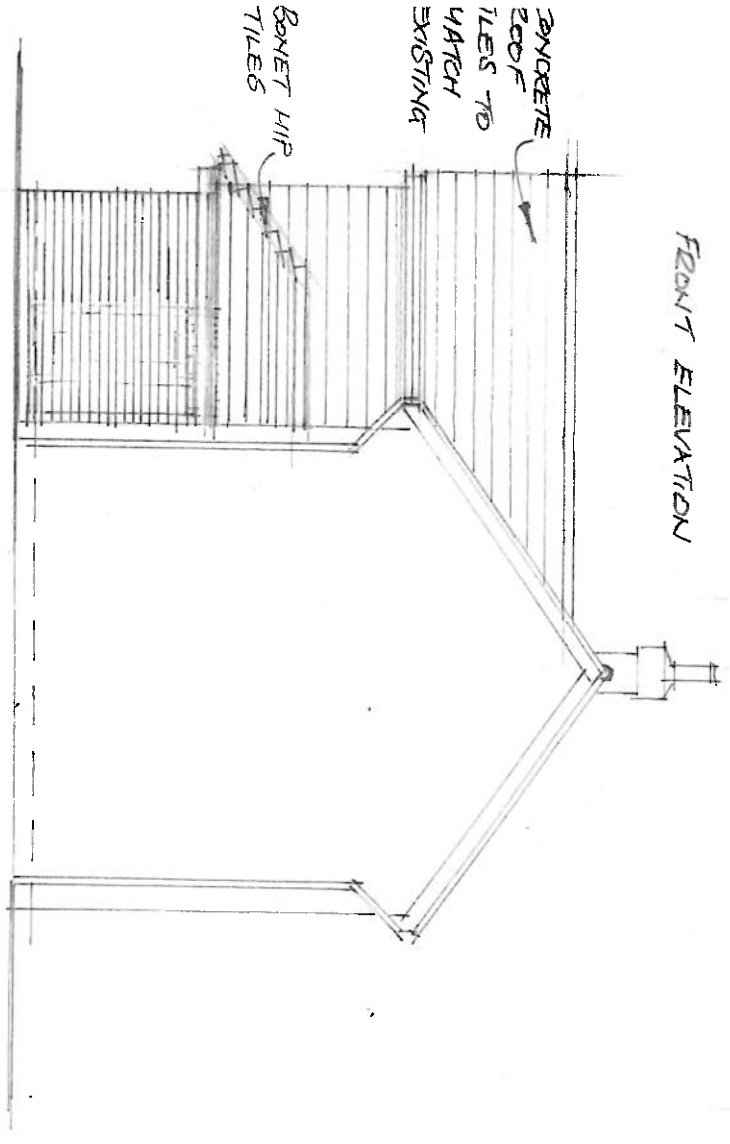

SIDE ELEVATION

MID SUSSEX DC
12 MAY 2025

CLIENT AND ADDRESS SOUTH PARKER 21 KINGSMEAD COTTAGE CRAWLEY	DATE MARCH 25
SINGLE STOREY FRONT AND REAR EXTENSION & FIRST FLOOR FRONT EXTENSION	SCALE 1:100
PROPOSED ELEVATIONS	DRAWING No PD/03/03