



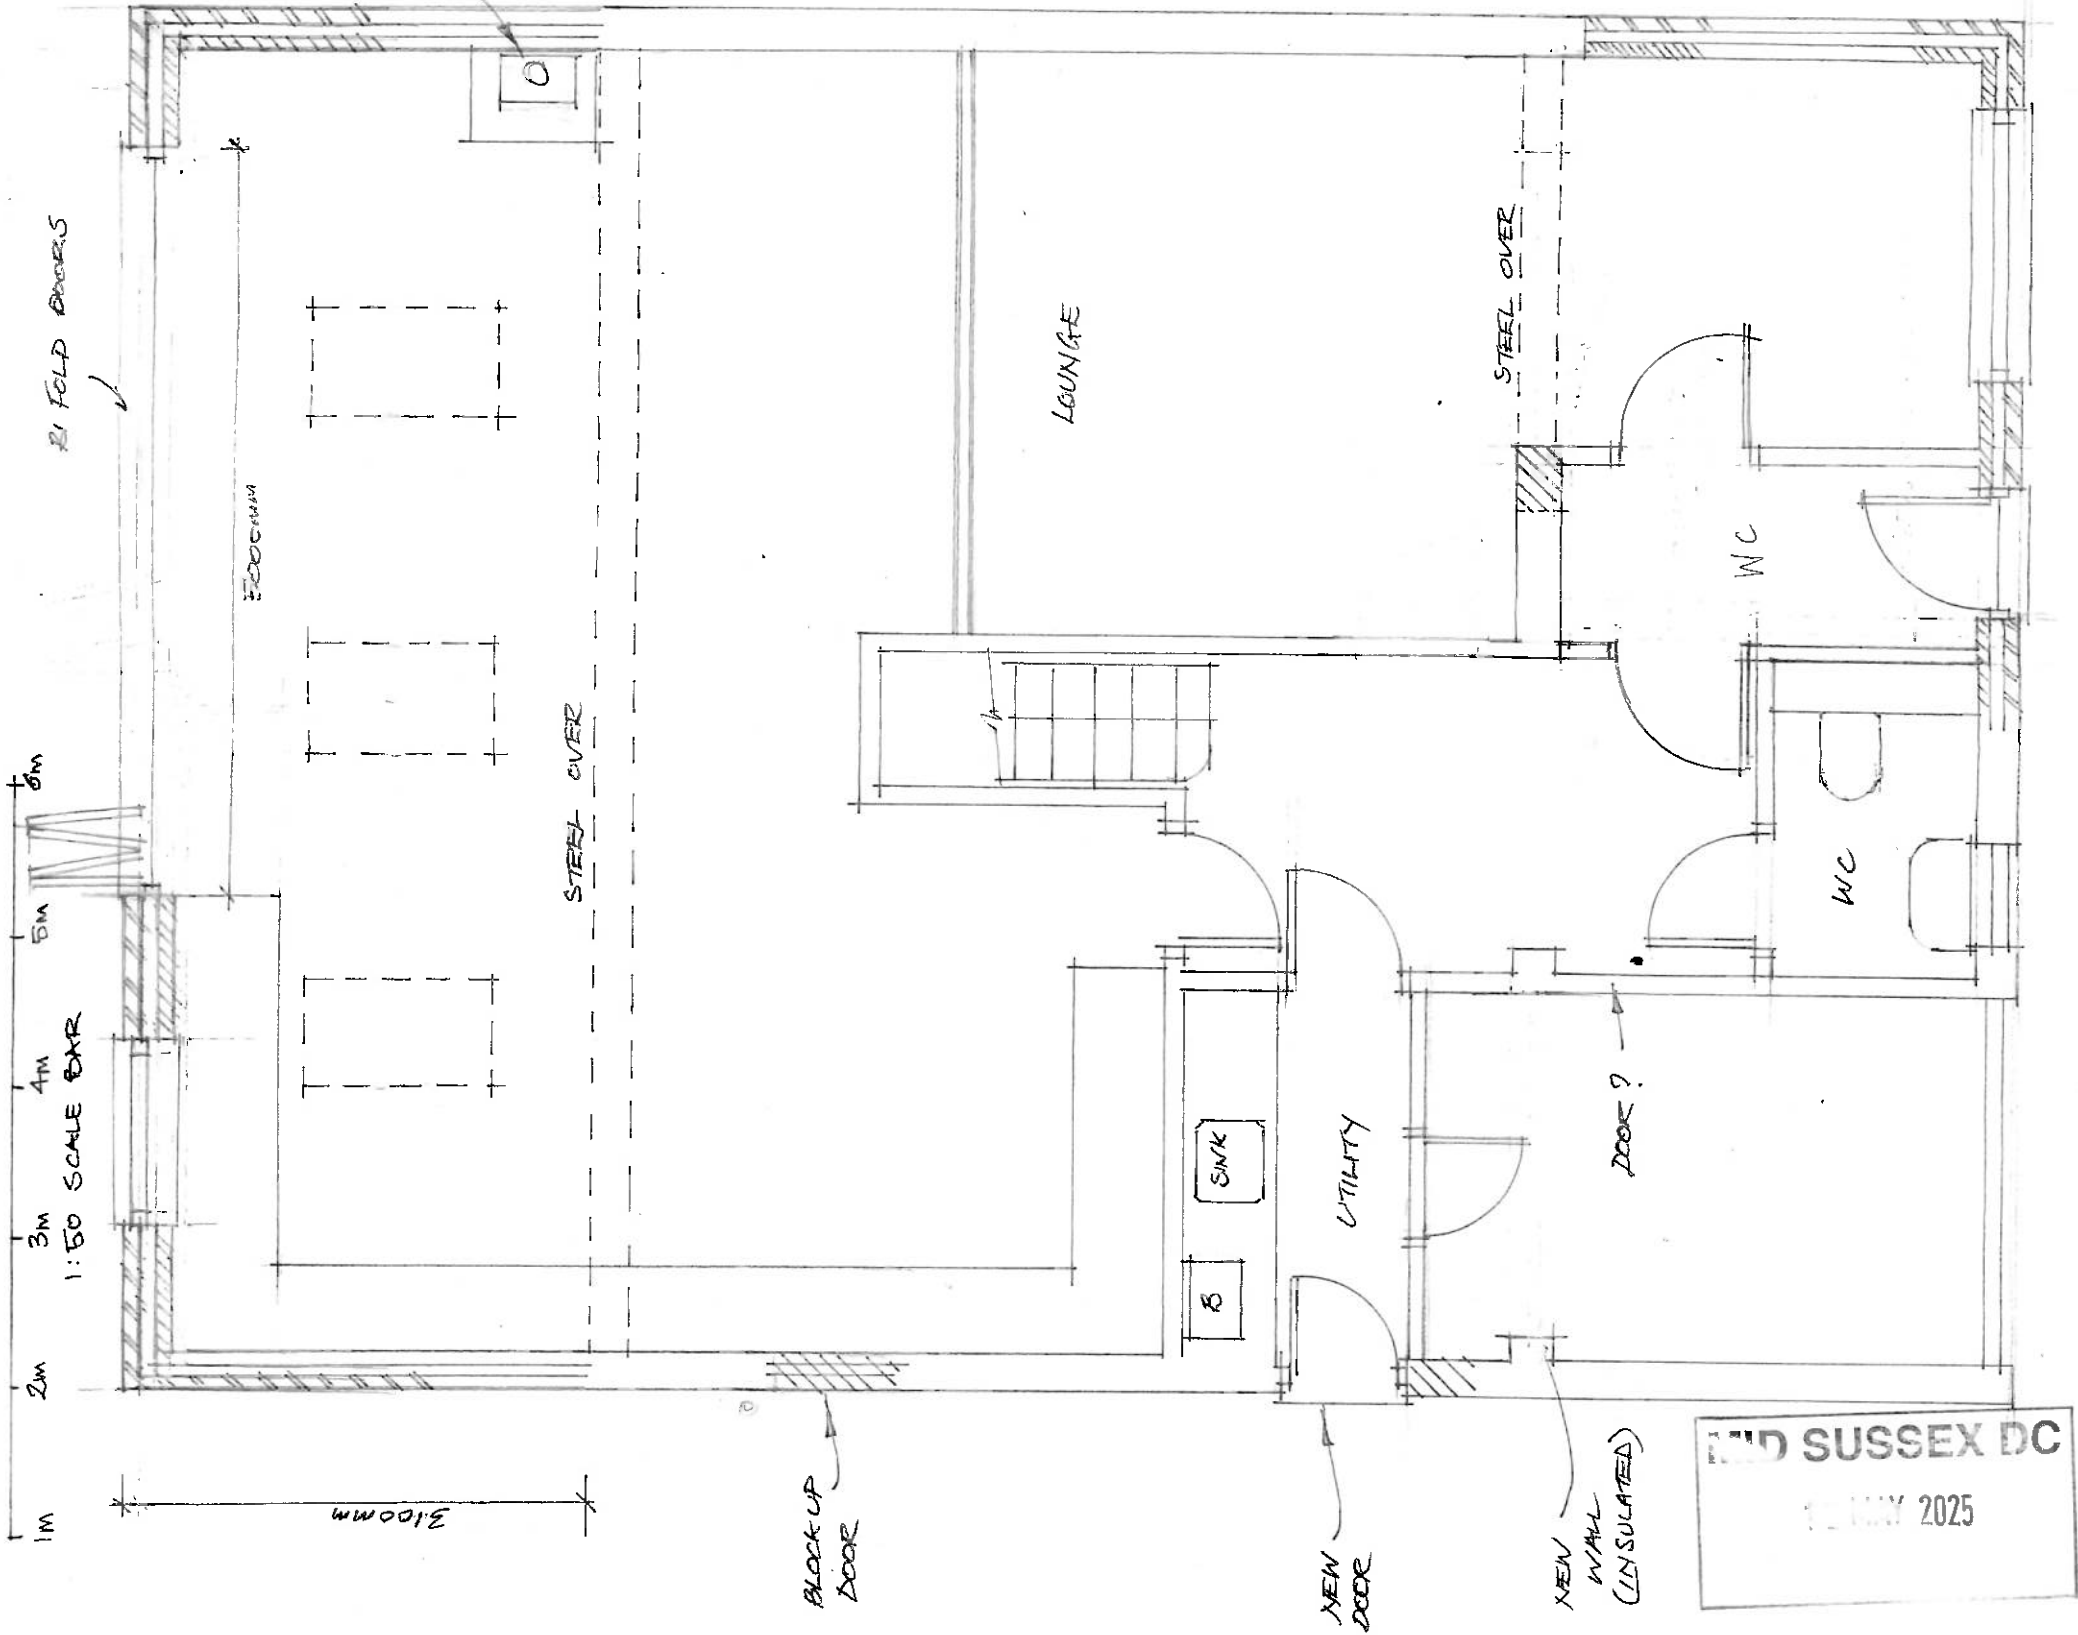

PROPOSED GROUND FLOOR PLANS

CLIENT AND ADDRESS SEAN PARKER 21 KITSMEAD COTTAGE CRAWLEY	DATE MARCH 25
SINGLE STOREY FRONT AND REAR EXTENSION & FIRST FLOOR FRONT EXTENSION	SCALE 1:50
PROPOSED FLOOR PLANS	DRG No PD/03/002

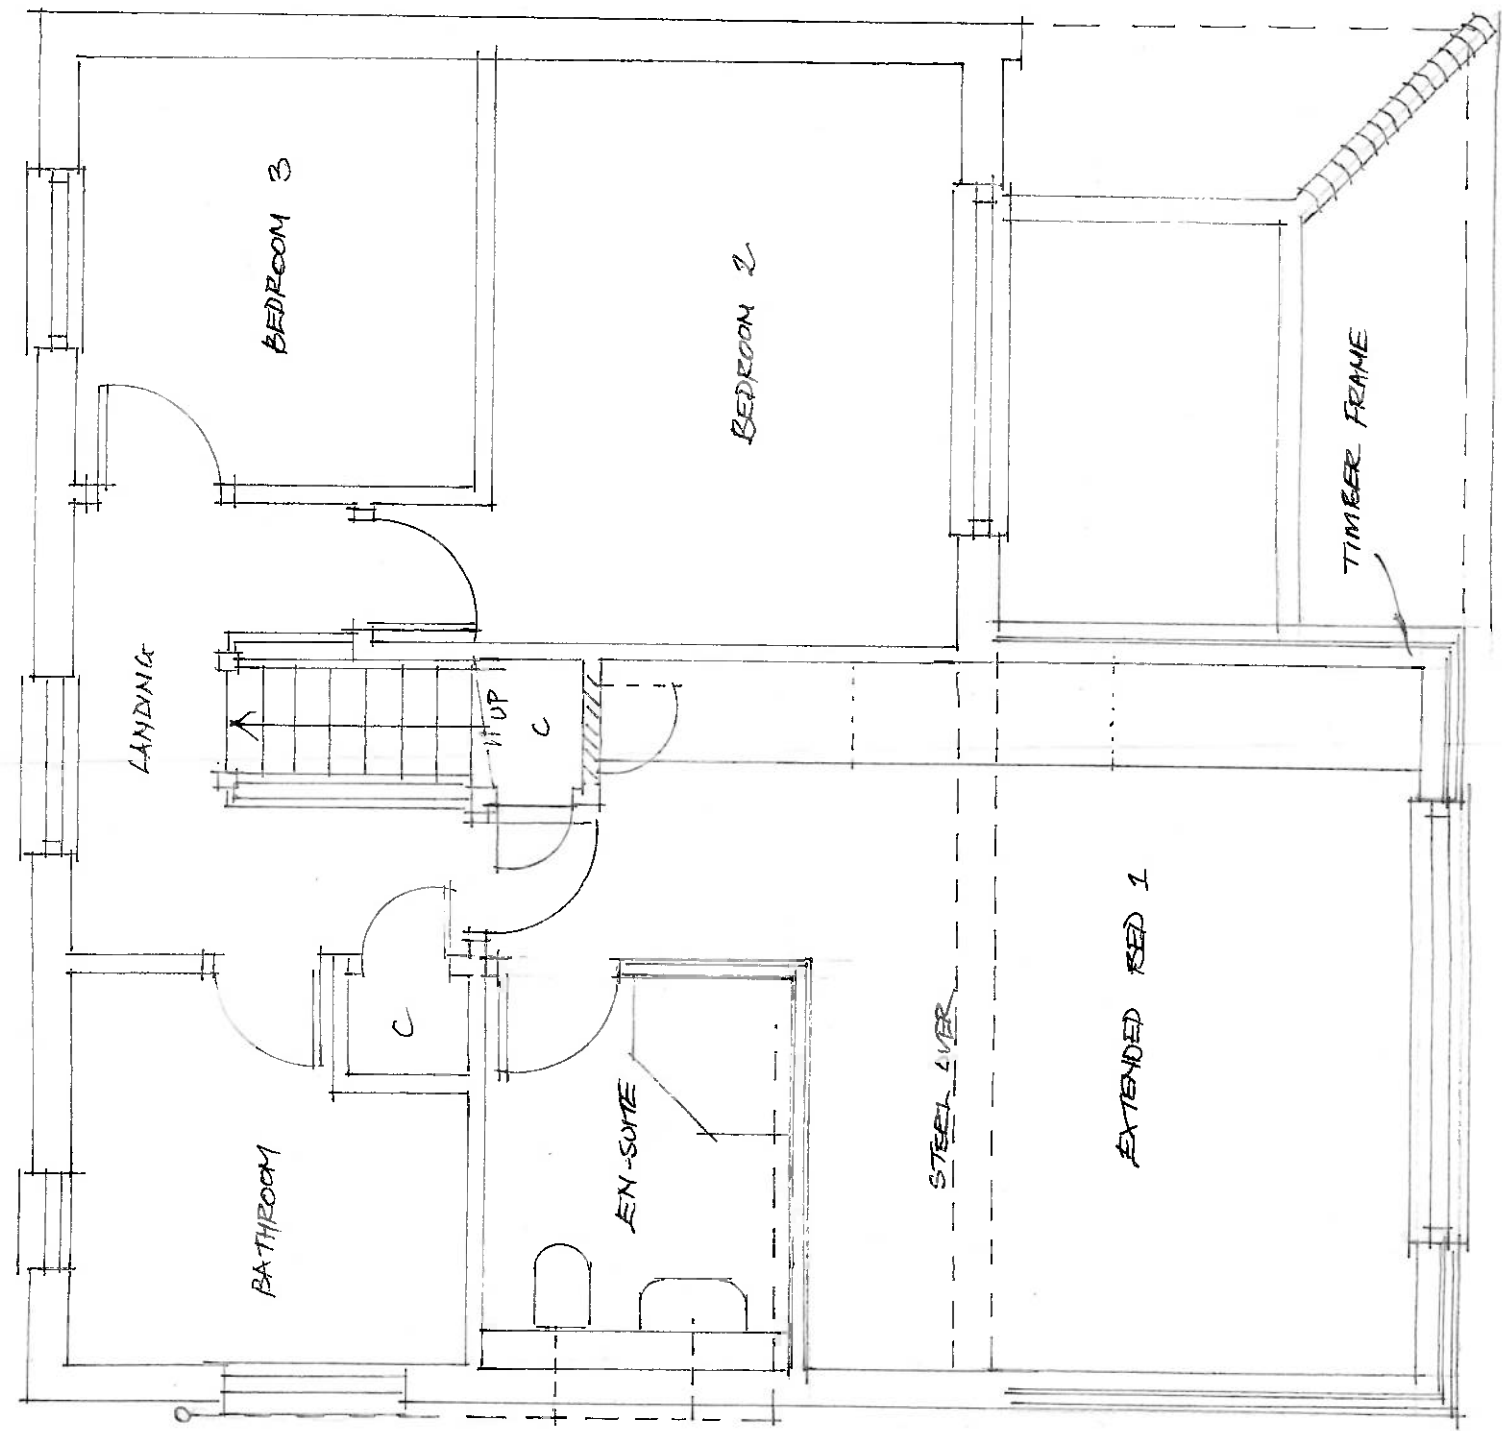

PROPOSED FIRST FLOOR PLANS

AND SUSSEX DC
12 MAY 2025