




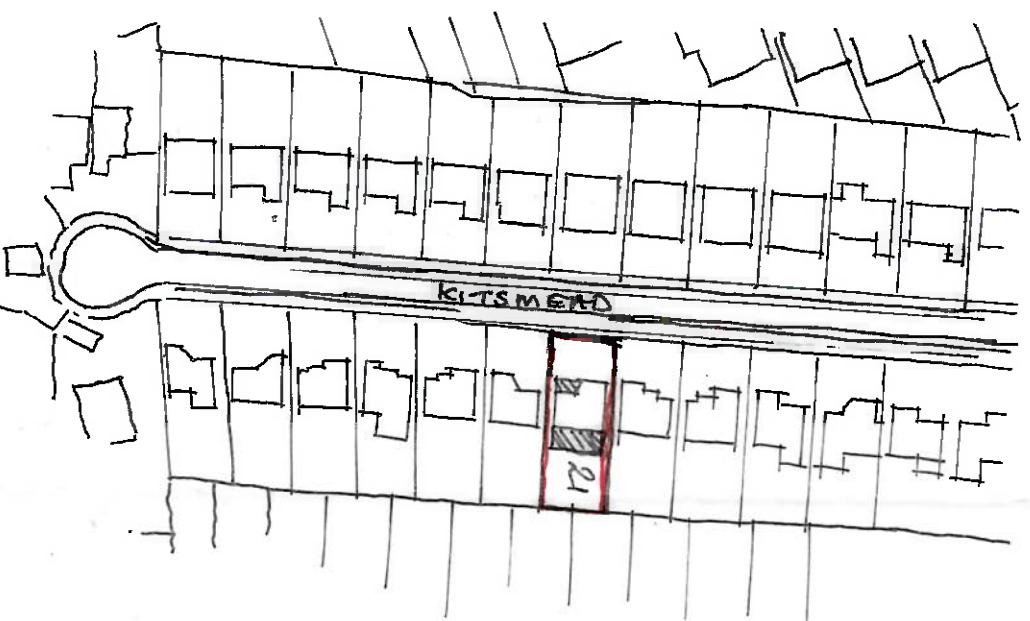

BLOCK PLAN PROPOSED
SCALE 1:500

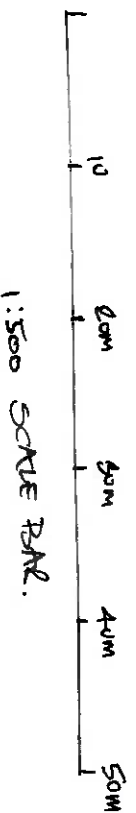

SITE PLAN PROPOSED
SCALE 1:1250

 

CLIENT AND ADDRESS SETH PARKER 21 KITSMEAD COTTAGE CRAWLEY	DATE APRIL 25
SINGLE STOREY PERM AND FLOOR EXTENSION & FIRST FLOOR FRONT EXTENSION	SCALE 1:500 1:1250
PROPOSED SITE AND BLOCK PLAN	DRAWING NO. PD/03/005.