

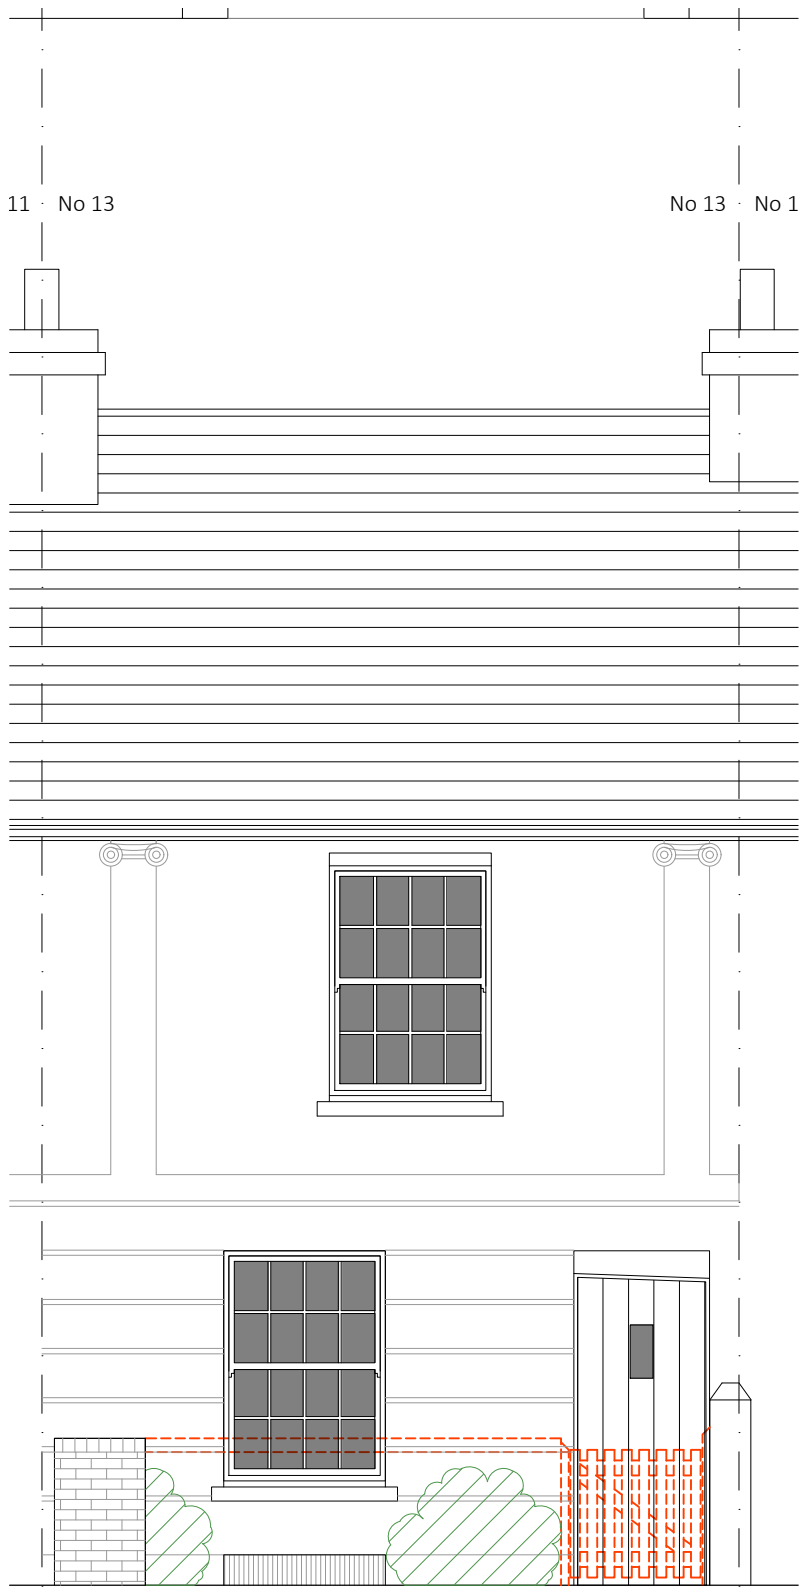
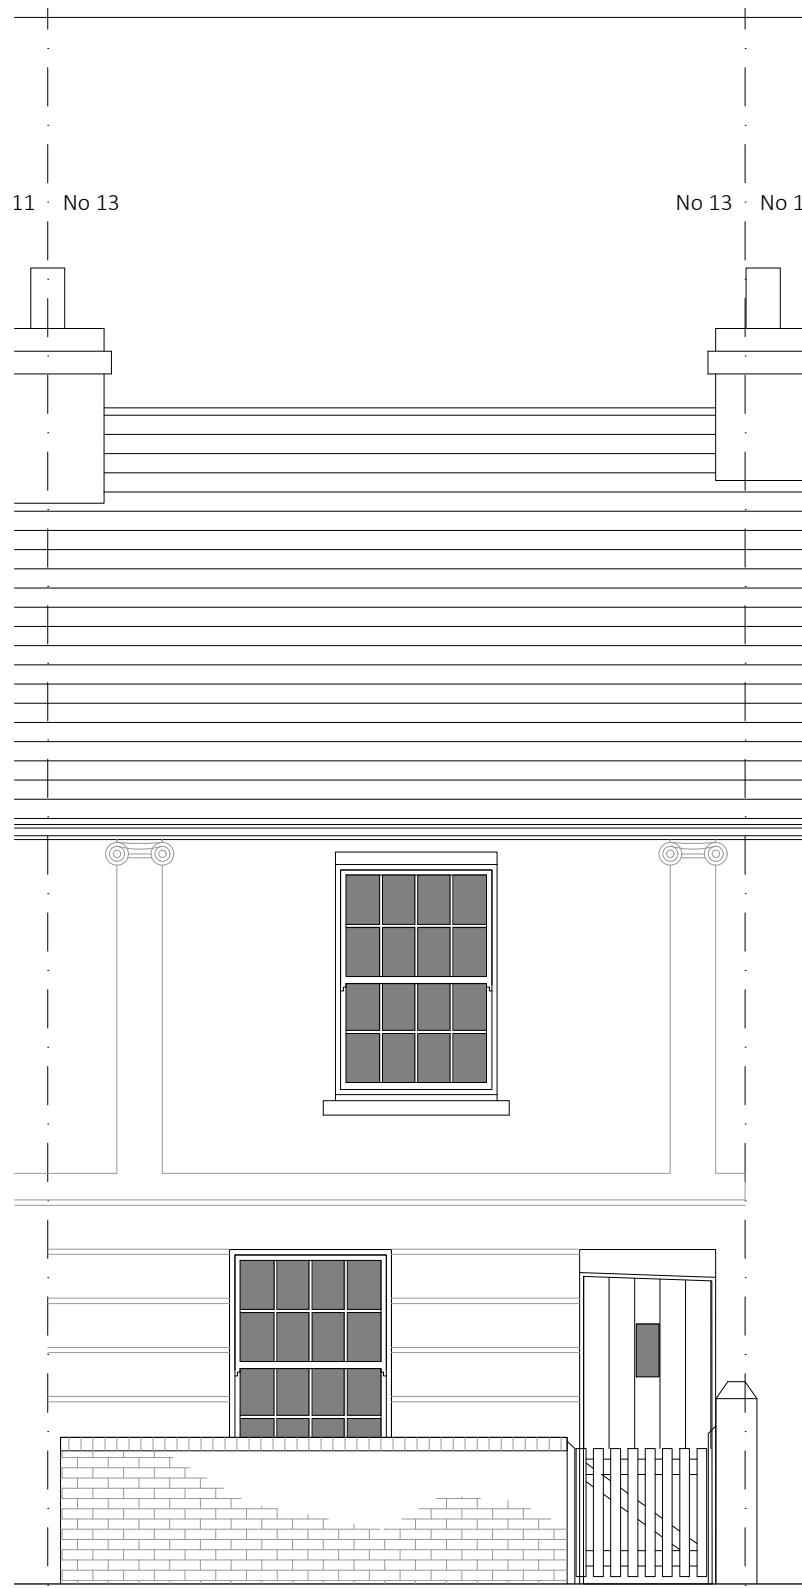
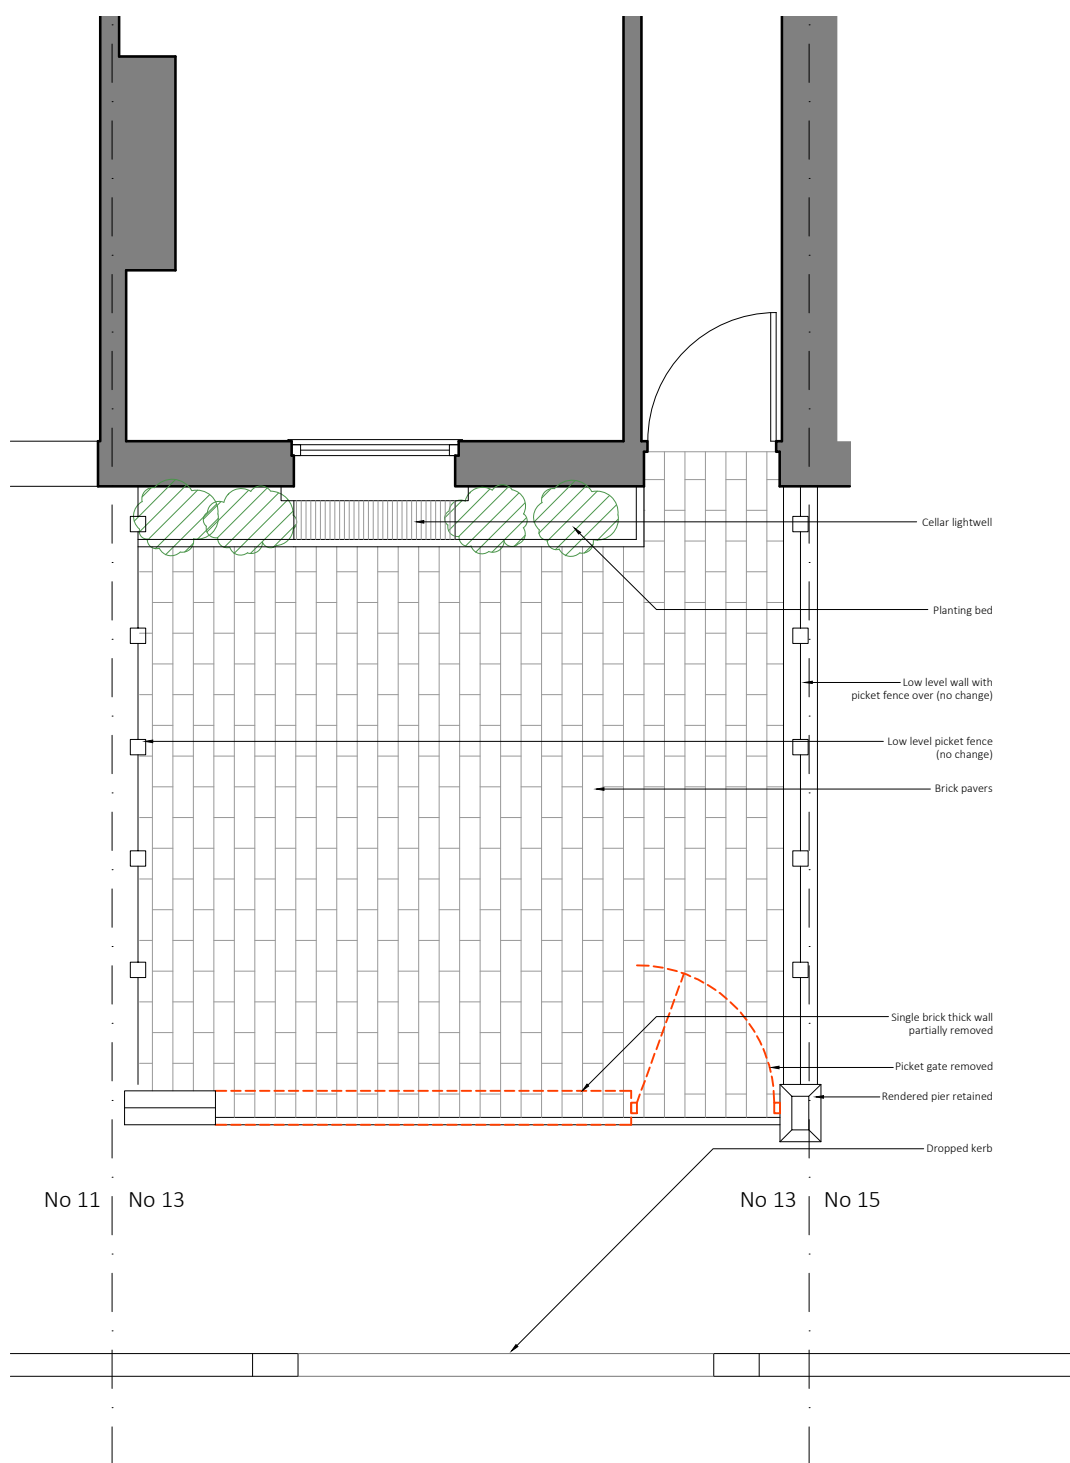


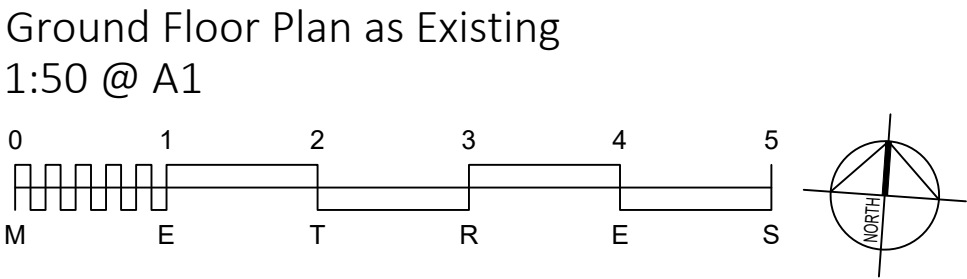

Location Plan as Existing
1:1250 @ A1

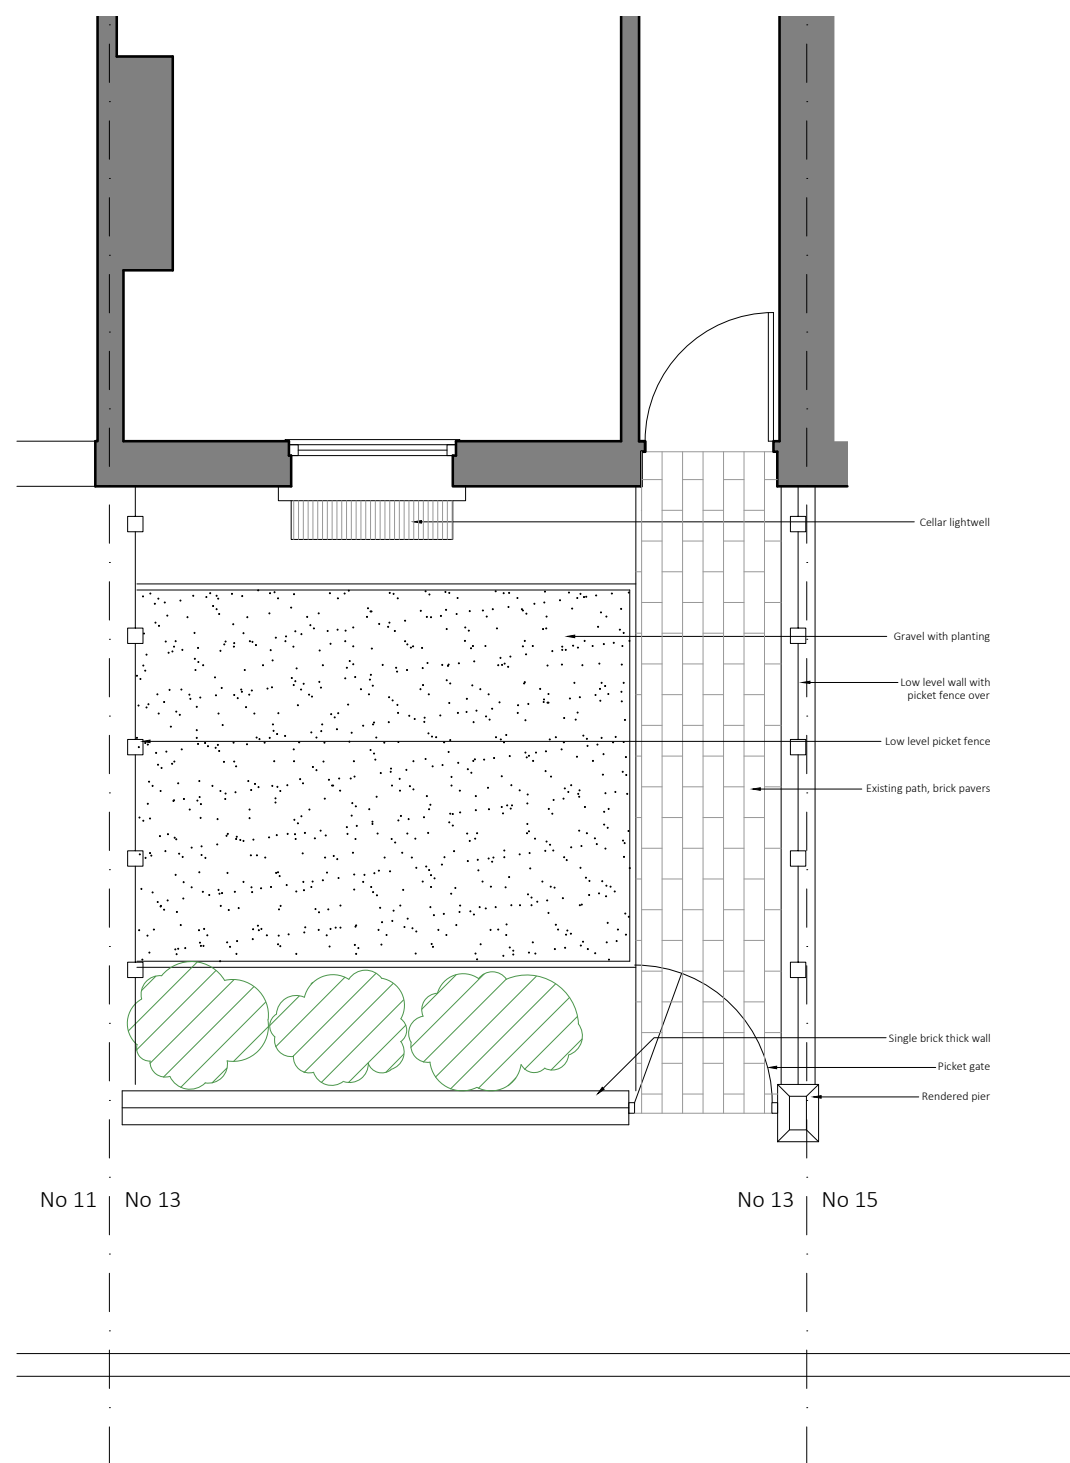

Block Plan as Proposed
1:500 @ A1

REV	DATE	DESCRIPTION
C	13.05.25	Location and block plans updated
B	12.05.25	Red line updated, and block plan hatched
A	30.04.25	Dropped kerb indicated

This drawing should be read in conjunction with all other drawings. Do not scale.
All Dimensions must be site checked.
Copyright © Catherine Whitby Architects



Drawing Status
PLANNING

Project
Mr D Brooks
13 High Street
Hurstpierpoint

Title
Existing and Proposed
Ground Floor Plan, Location Plan
Block Plan and Elevations

Project No. 02505 Drawn By cw Checked By cw

Drawing No. 001

Scale Varies @ A1 Date Apr 25 Revision C