




EXISTING FRONT ELEVATION
SCALE 1:200

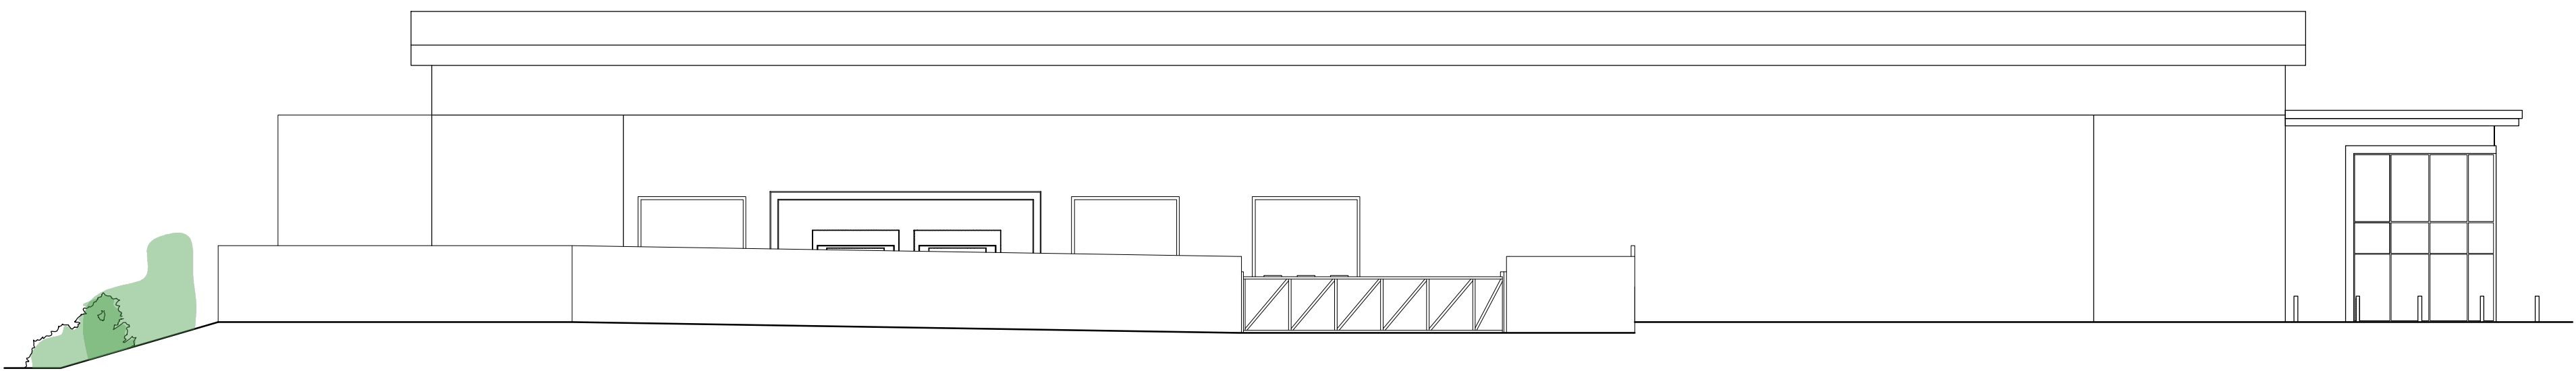


EXISTING SIDE ELEVATION
SCALE 1:200

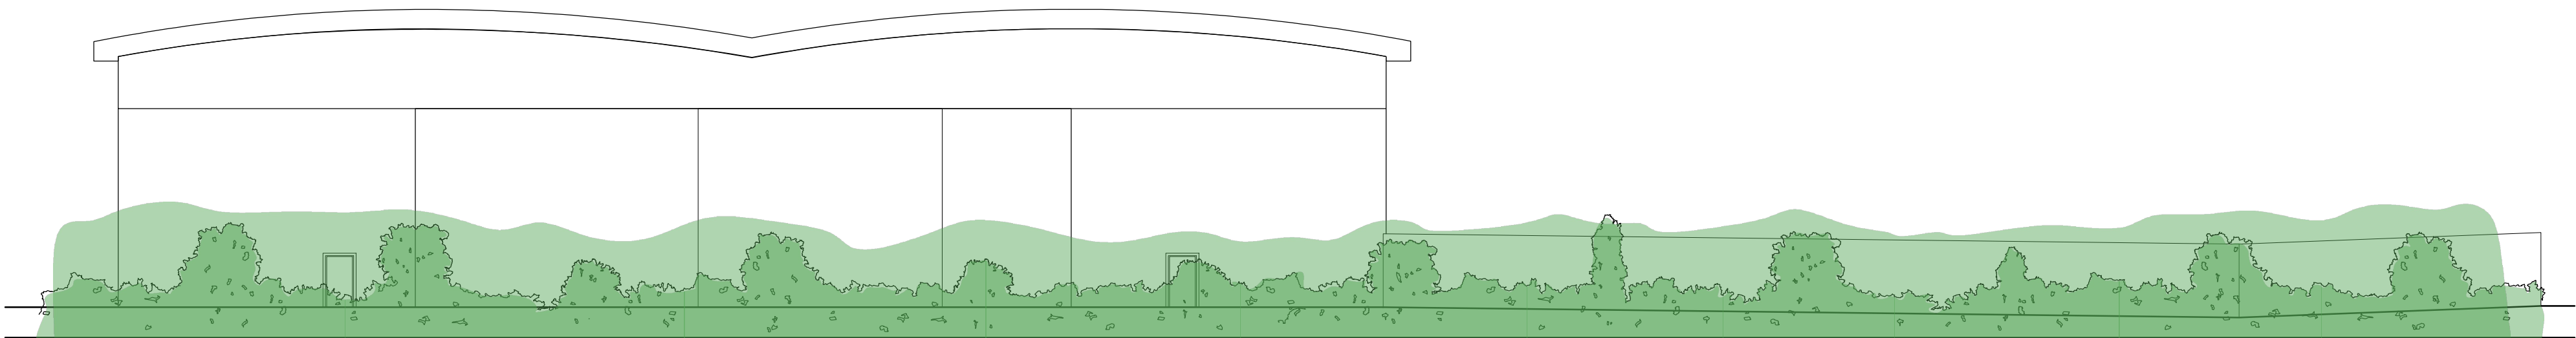

EXISTING REAR ELEVATION
SCALE 1:200

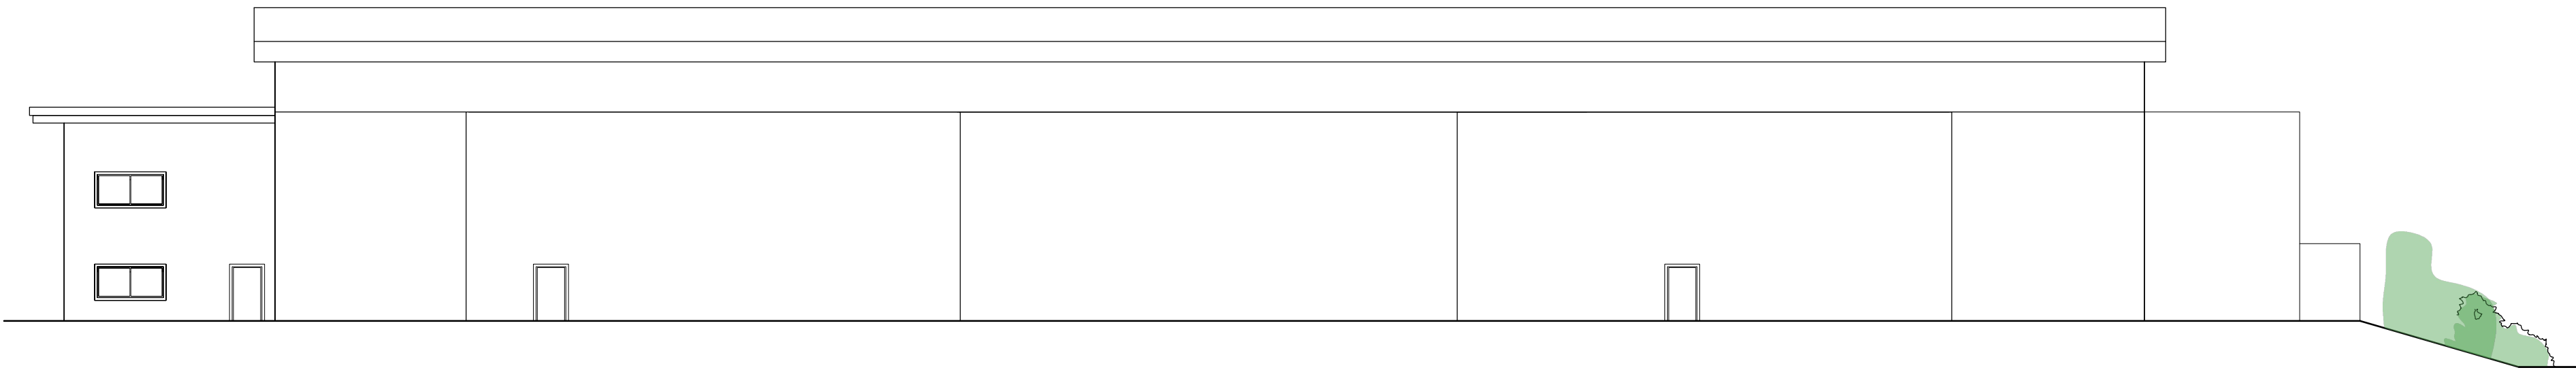

EXISTING SIDE ELEVATION
SCALE 1:200

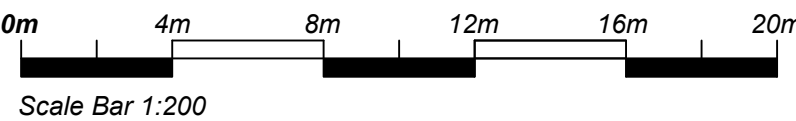

This drawing is to be read in conjunction with all other relevant drawings and specifications.
Do not scale from this drawing. Use figured dimensions only. All levels and dimensions to be checked on site. All dimensional discrepancies are to be brought to the immediate attention of DMA BUILDING DESIGNS.
Responsibility cannot be accepted for alteration and/or deviation from this design without prior knowledge of DMA BUILDING DESIGNS.
Copyright reserved. This drawing may only be used for the client and location specified in the title block. It may not be copied or disclosed to any other third party without prior written consent from DMA BUILDING DESIGNS.
Prior to any works commencing on site, DMA BUILDING DESIGNS is to be contacted regarding the current status, revision or regulatory approval of this drawing.

Notes

P1	ISSUED FOR PLANNING APPROVAL	24.04.2025
REV	DESCRIPTION	DATE

DMA

BUILDING DESIGNS

UNIT 4B, RUDGWICK BRICKWORKS, LYNNWICK ST
RUDGWICK, HORSHAM, WEST SUSSEX, RH12 3DH.
TEL. No 01403 822220 Mobile 07730 529447
Email - admin@dmabuildingdesigns.co.uk

CLIENT
MR G SULLIVAN

PROJECT
PROPOSED 12M x 15M TEMPORARY CLEAR SPAN
STRUCTURE TO THE SIDE OF EXISTING BUILDING AND
NEW 3M PALADIN FENCE WITH GATE.

DRAWING
EXISTING ELEVATIONS
BIRCH SUSSEX LTD, UNIT 1, BOLNEY,
HAYWARDS HEATH RH17 5RA

STATUS PLANNING			
SCALE @ A1 1:200	DATE APRIL 2025	ORG No DE1328 / C / 04	REVISION P1