


SHEET SIZE A1

 copyright													
Copyright of this drawing is retained by City Geomatics Ltd. Any discrepancies between this drawing and any other information should be reported to City Geomatics Ltd.													
Drawing Naming Convention: Job No/Dwg type/Location/Ref													
Dwg Type:	<table><tr><td>B = Building</td><td>E = Elevation</td></tr><tr><td>S = Section</td><td>T = Topographical</td></tr></table>	B = Building	E = Elevation	S = Section	T = Topographical								
B = Building	E = Elevation												
S = Section	T = Topographical												
Location:	<table><tr><td>B = Basement</td><td>C = Ceiling Plan</td></tr><tr><td>E = External</td><td>F = Footprint</td></tr><tr><td>G = Ground</td><td>S = Side</td></tr><tr><td>1 = First</td><td>R = Rear</td></tr><tr><td>R = Roof</td><td>GA = General Layout</td></tr><tr><td>M = Mezzanine</td><td>AA = Section A-A</td></tr></table>	B = Basement	C = Ceiling Plan	E = External	F = Footprint	G = Ground	S = Side	1 = First	R = Rear	R = Roof	GA = General Layout	M = Mezzanine	AA = Section A-A
B = Basement	C = Ceiling Plan												
E = External	F = Footprint												
G = Ground	S = Side												
1 = First	R = Rear												
R = Roof	GA = General Layout												
M = Mezzanine	AA = Section A-A												
Ref	Ref of individual dwg I.D. (e.g. Revision)												

[illegible]

Symbols (where applicable)

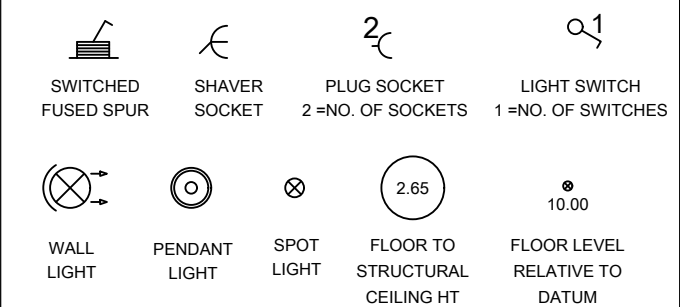

Notes:

The Survey has been computed on the OS grid.

All Levels are in metres and relate to OS datum.

All direction arrows indicate UP unless otherwise stated.

Drainage pipe sizes (where shown) have been gauged from the surface (for safety reasons) and should be regarded as approximate only.

Visible features in the vicinity of any boundaries, as shown on this survey, may not represent the extent of legally conveyed ownership.


Whilst every effort has been made to determine wall materials, no guarantee is given. Materials should be regarded as assumed unless verified by a qualified third party.

Tree spread and height are approximate. Species should be regarded as assumed unless verified by a qualified third party.

Sheet Layout:

Rev	Date	By	Description

Rev	Date	By	Description
-----	------	----	-------------

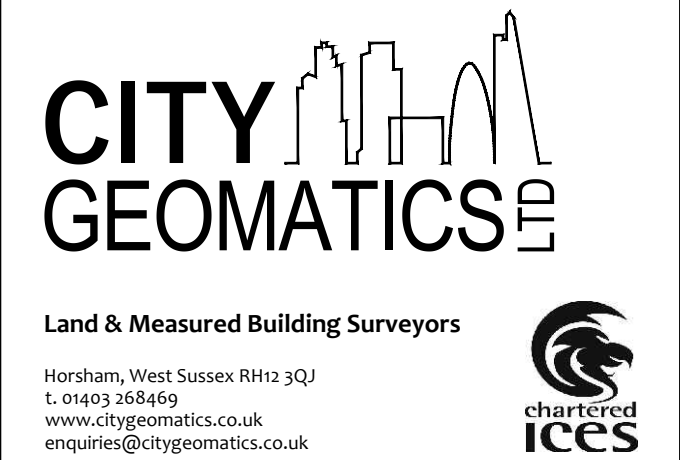


Client: **Gould Baxter**

Project:	Old Keysford Hall Treemans Road Horsted Keynes
----------	--

Drawing Title:

Existing Ground Floor Plan

Date: Jan - 25	Scale: 1:50	Surveyor: RD	Drawn: BP	Checked: CGL
Job No: 25/245	Drawing No: 25245 B - G	Sheet No: 1 of 1	Rev: -	

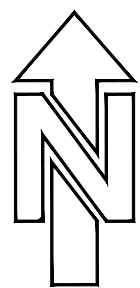DIRECTION
OF NORTH