



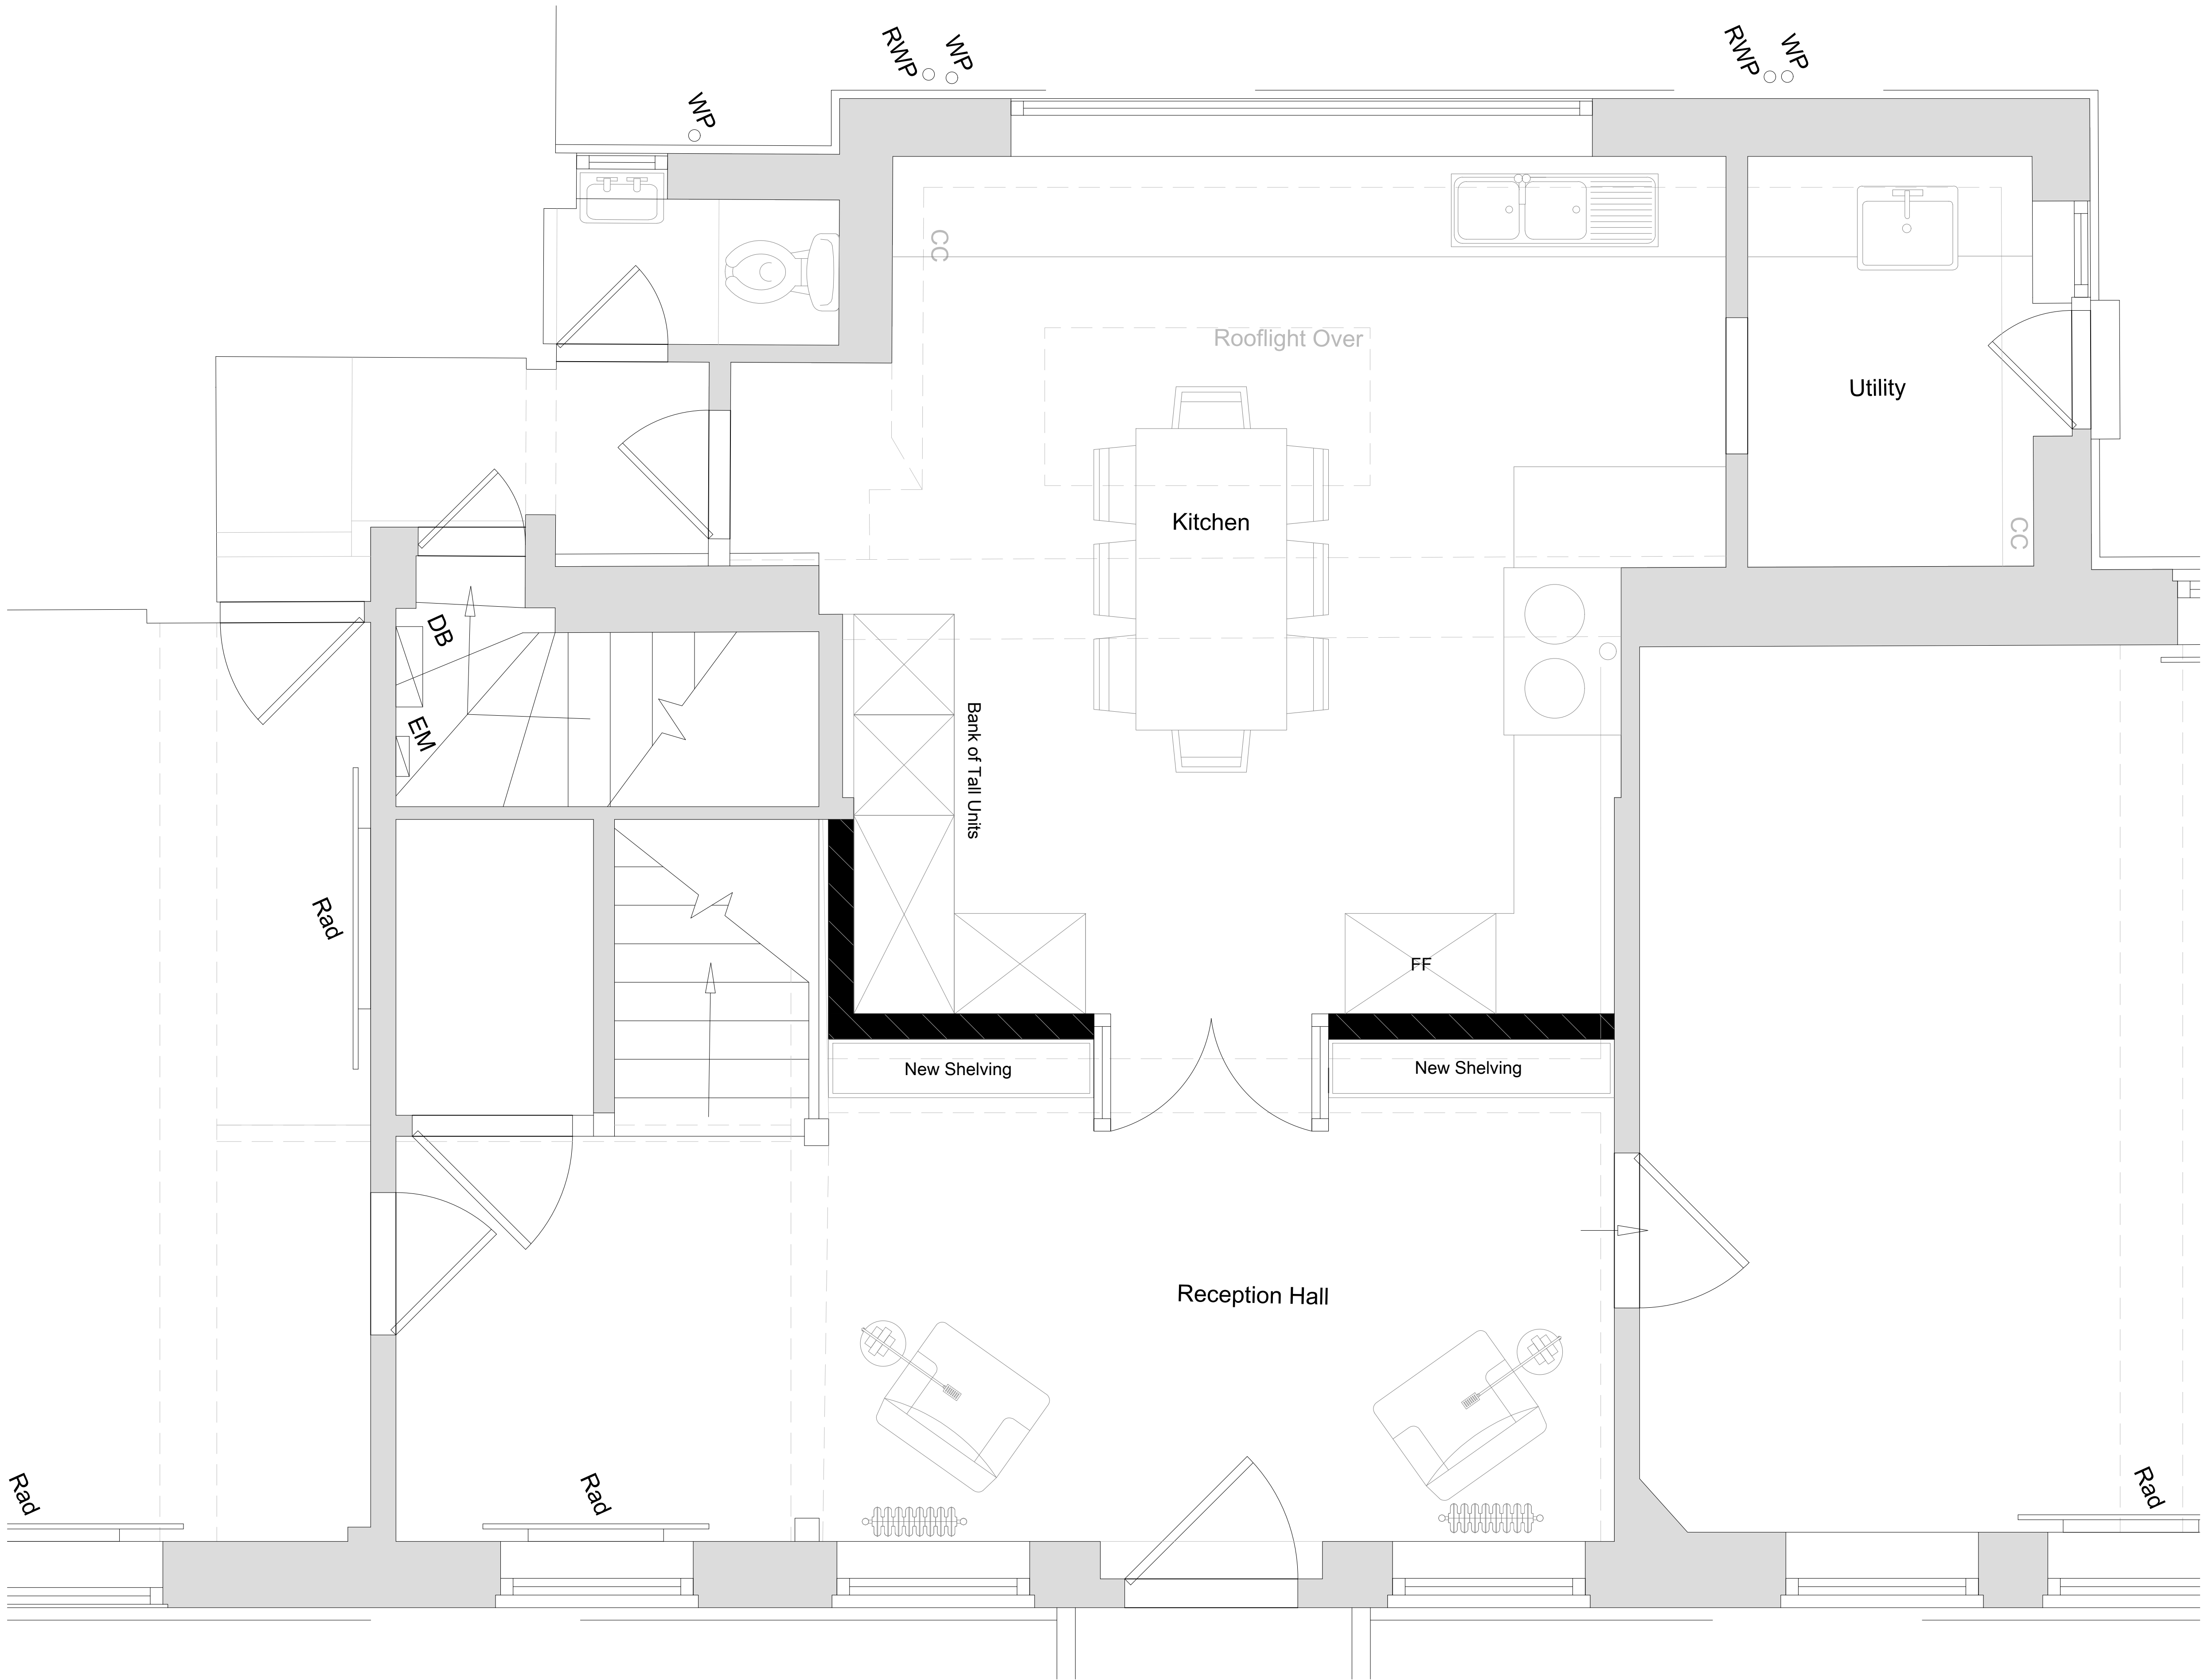

SECTION OF GROUND FLOOR PLAN - AS PROPOSED

SCALE @ 1:20 ON AN A1 SHEET

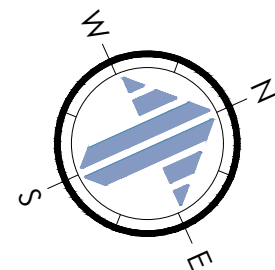

REV.	DATE.	BY.	AMENDMENT.	CHK.

PLANNING

NOTES.
DO NOT SCALE OFF THIS DRAWING UNLESS FOR PLANNING PURPOSES.

CHECK ALL DIMENSIONS ON SITE BEFORE ANY WORK IS COMMENCED.

ALL GOODS MATERIALS AND WORKMANSHIP MUST CONFORM WITH CURRENT BUILDING REGULATIONS, BRITISH STANDARDS AND CODES OF PRACTICE.

COPYRIGHT OF THIS DRAWING IS RETAINED BY GOULD PROPERTY CONSULTANTS LLP T/A GOULD BAXTER AND IT MUST NOT BE REPRODUCED WITHOUT WRITTEN CONSENT.

2 Lucastes Mews, Paddockhall Road,
Haywards Heath,
West Sussex RH16 1HE

(01444) 452604
info@gouldbaxter.co.uk
www.gouldbaxter.co.uk

CLIENT.	Mr & Mrs Sharpe
PROJECT.	Old Keysford Hall Treemans Road Horsted Keynes RH17 7EA

DRAWING.	New Joinery Part Ground Floor Plan As Proposed		
DATE.	SCALE AT AL.	DRAWN BY.	AE
25.06.2025	1:20	CHECKED BY.	MC
JOB NO.	DRAWING NO.	REV.	
GH850	PL.10	.	