


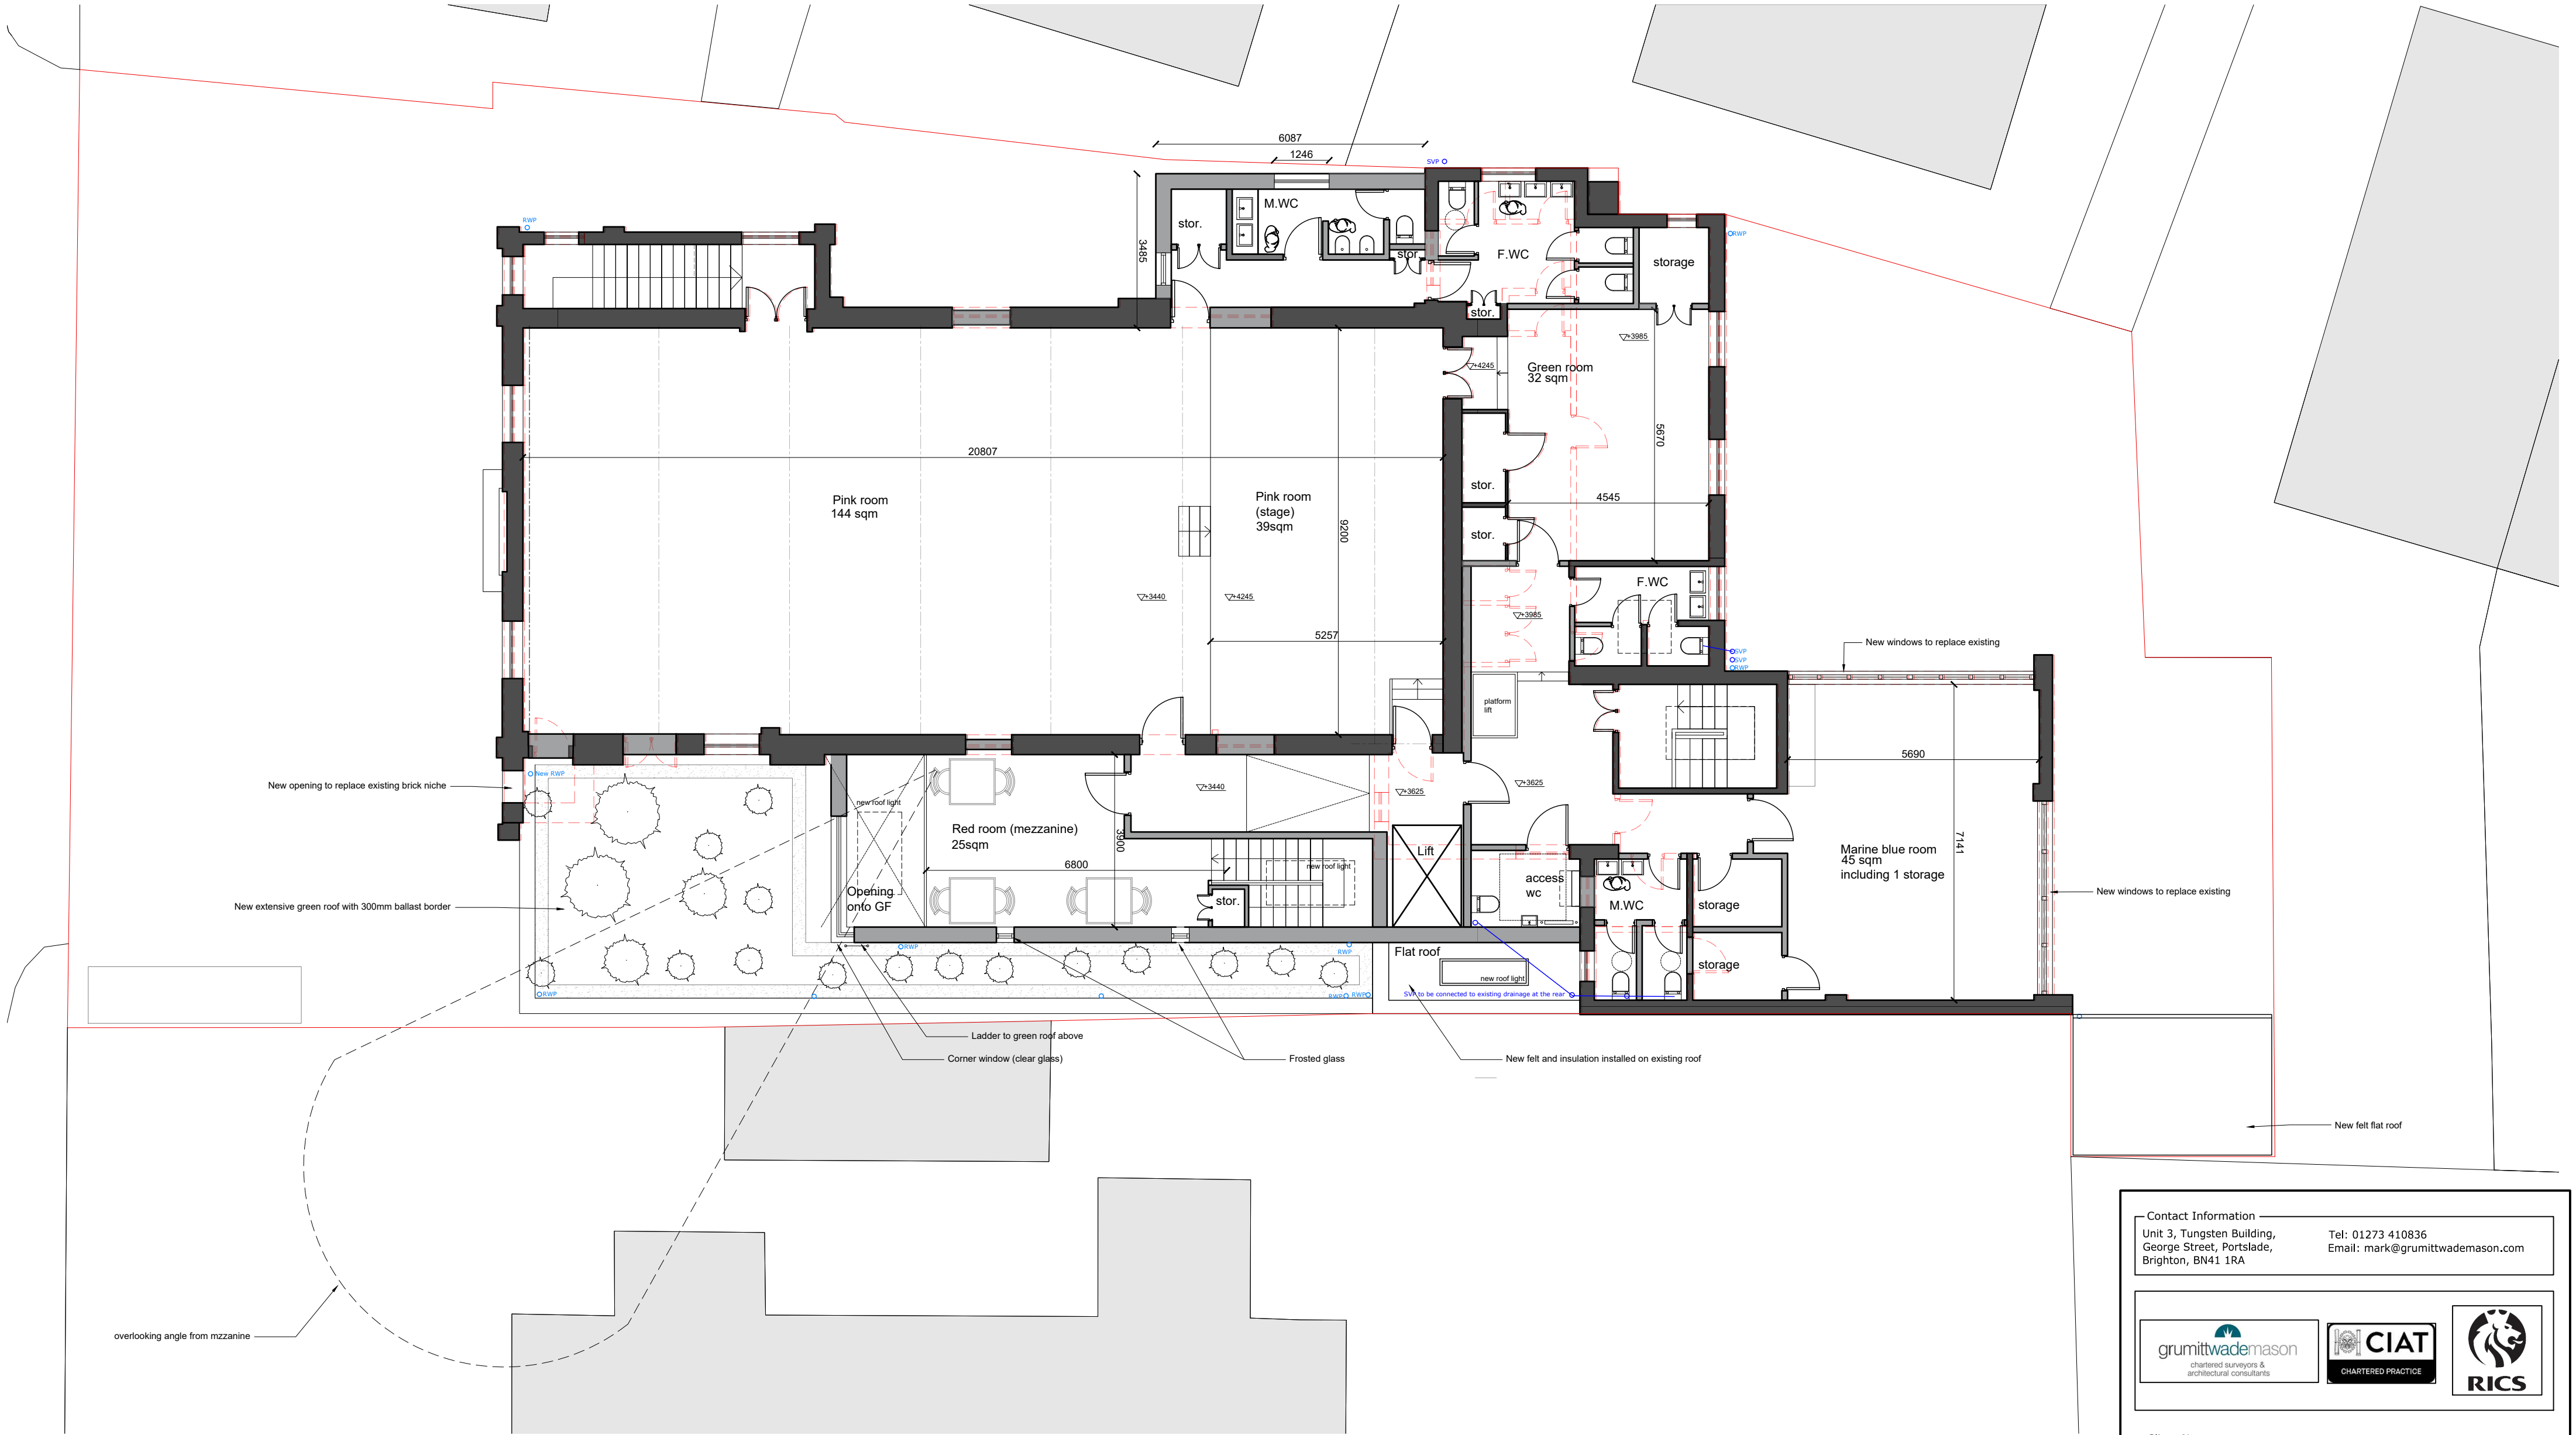


NOTES:

1. All dimensions are in mm and must be checked on site.
2. Drawings are to be read in conjunction with accompanying documents.
3. Any errors or inaccuracies should be brought to the attention of Grumitt Wade Mason.

KEY:

- Existing walls
- New Walls

 

Contact Information
Unit 3, Tungsten Building,
George Street, Portslade,
Brighton, BN41 1RA
Tel: 01273 410836
Email: mark@grumittwademason.com



Client Name
Park Centre Burgess Hill CIO

Address
60 Park Road, Burgess Hill RH15 8ET

Drawing Title
Proposed first floor plan

Drawing Reference
DT/PARKCENTRE60/07
Date
09/7/25

Scale	Paper	Drawn By	Revision	Direction
1: 100	A2	DT	4	