


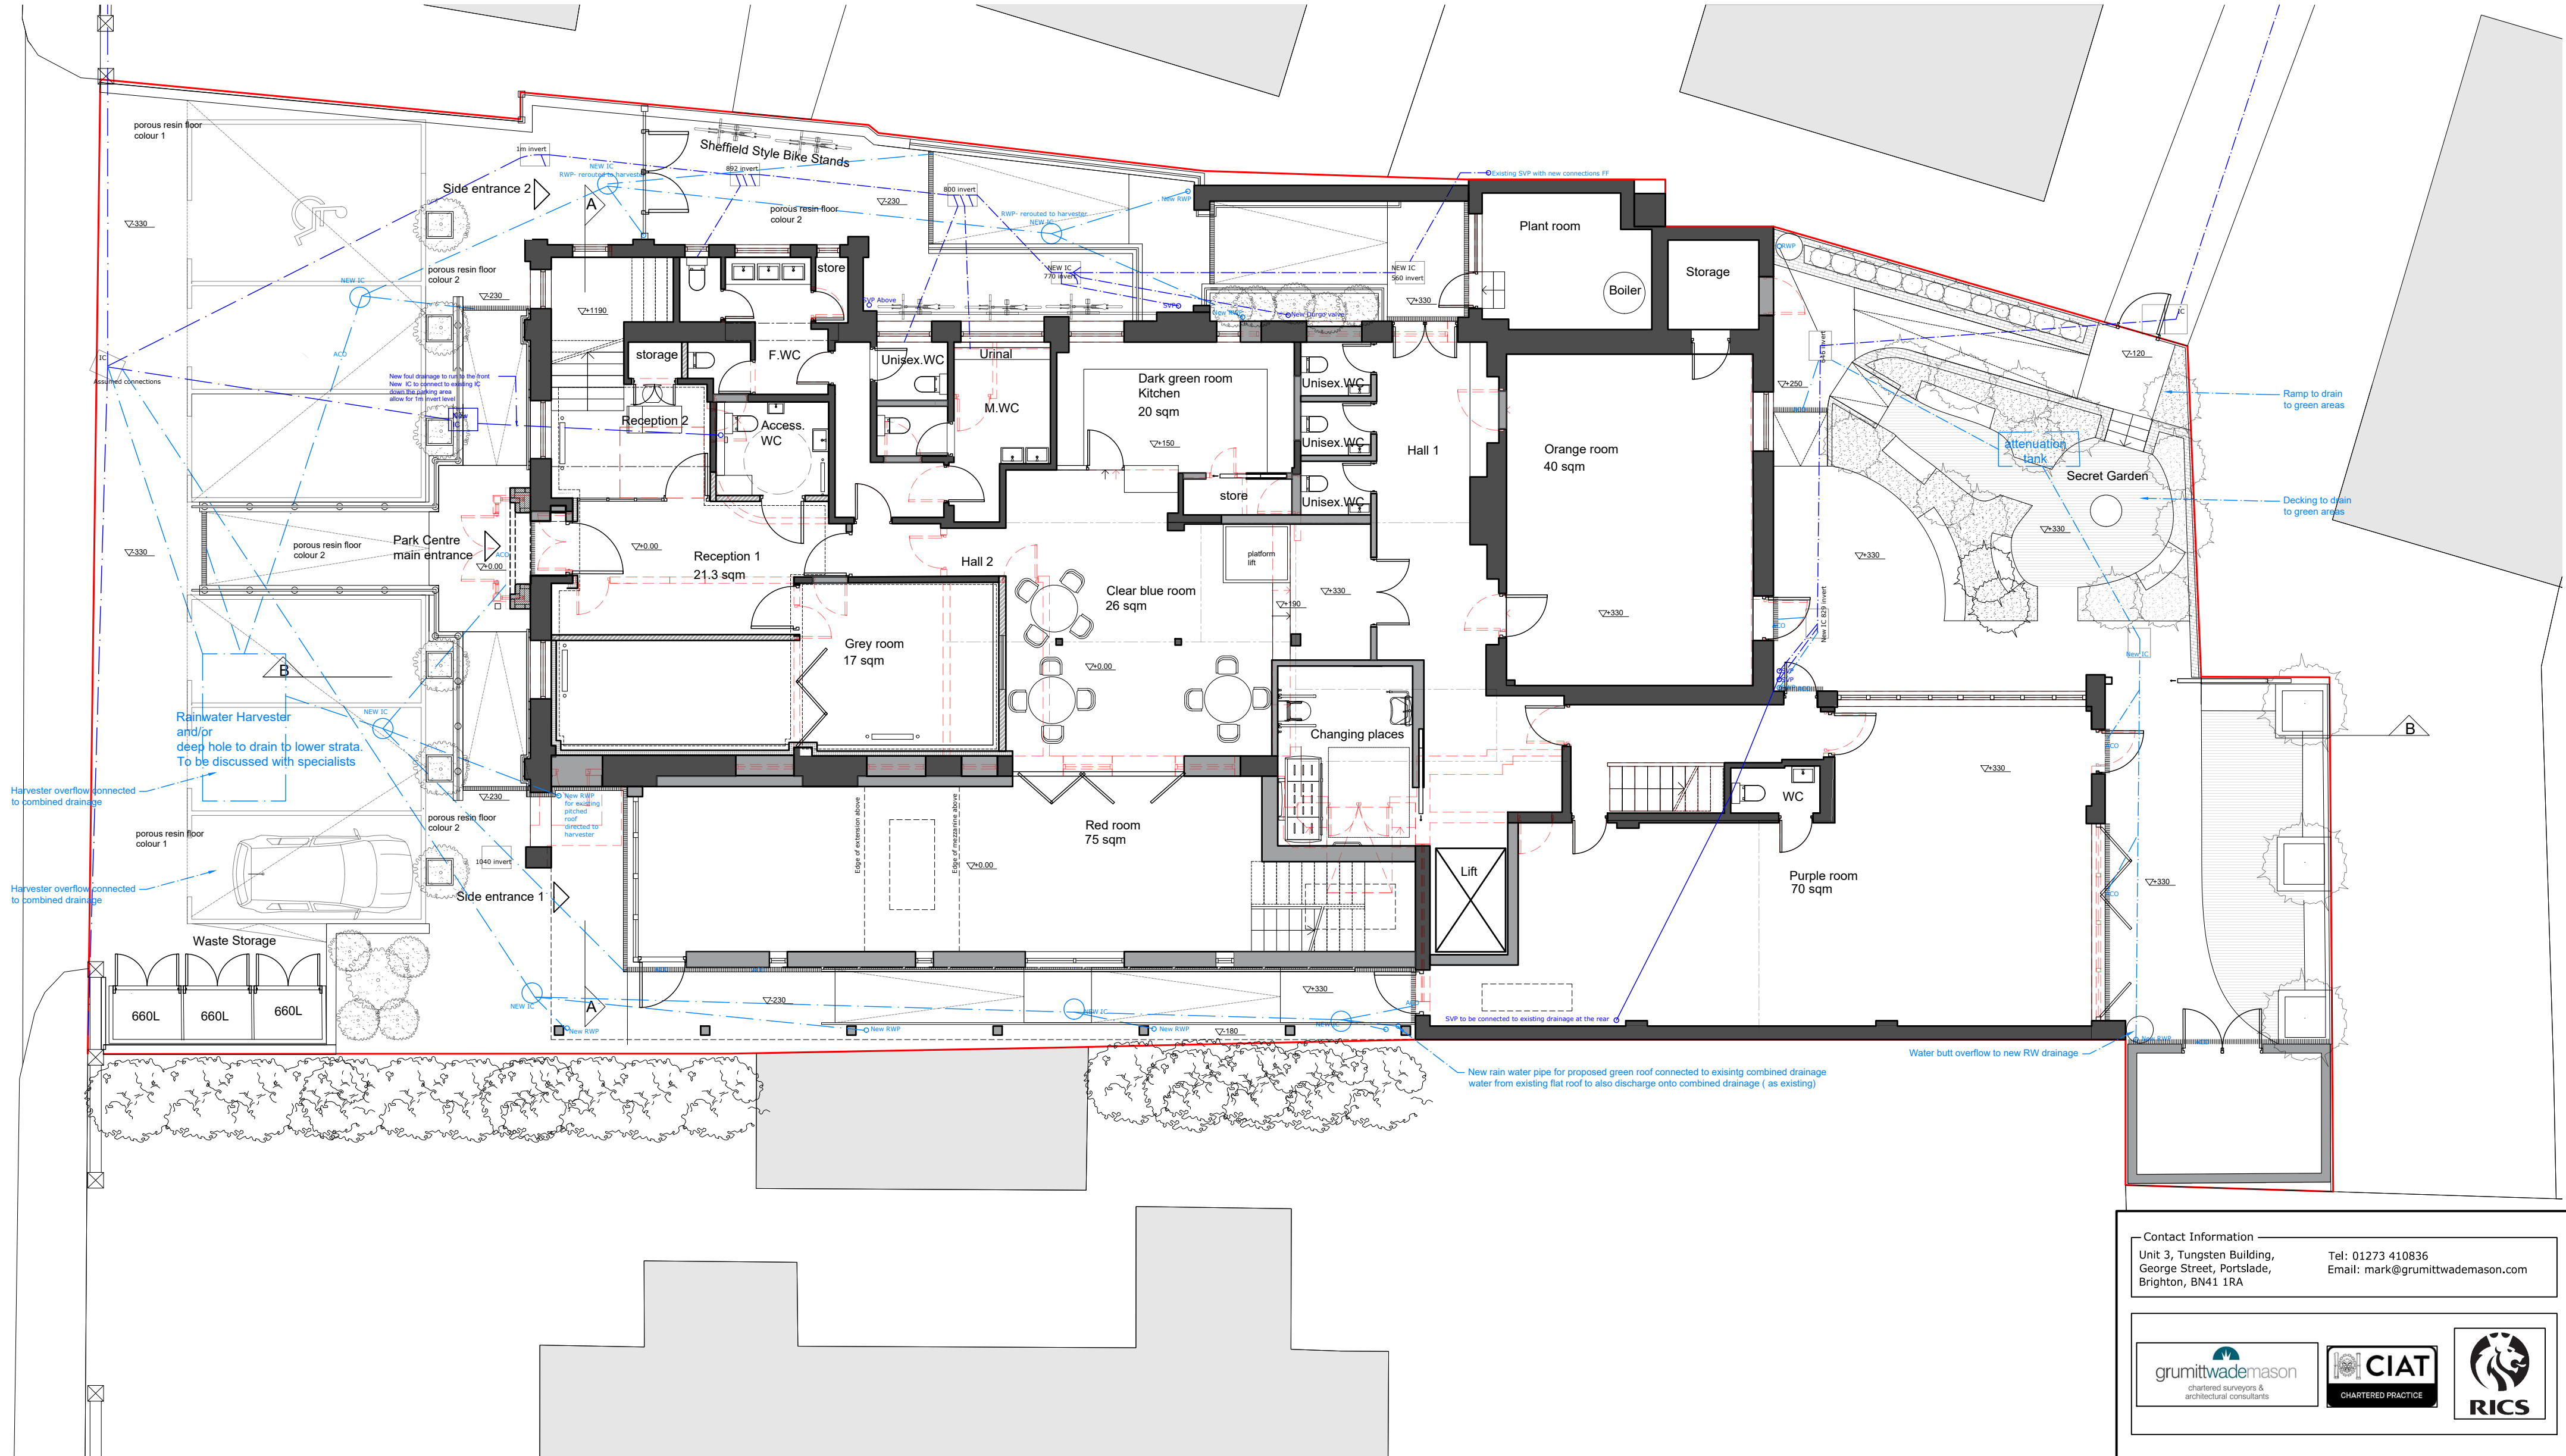

NOTES:

1. All dimensions are in mm and must be checked on site.
2. Drawings are to be read in conjunction with accompanying documents.
3. Any errors or inaccuracies should be brought to the attention of Grumitt Wade Mason.

KEY:

- Existing walls
- New walls
- Foul drainage
- Rainwater drainage

0m 1m 2m 3m 4m 5m 6m 7m 8m 9m 10m

1:100

Contact Information

Unit 3, Tungsten Building,
George Street, Portslade,
Brighton, BN41 1RA

Tel: 01273 410836
Email: mark@grumittwademason.com

Client Name

Park Centre Burgess Hill CIO

Address

60 Park Road, Burgess Hill RH15 8ET

Drawing Title

Proposed drainage plan

Drawing Reference

DT/PARKCENTRE60/06.1

Date

09/7/25

Scale	Paper	Drawn By	Revision	Direction
1: 100	A2	DT	4	