


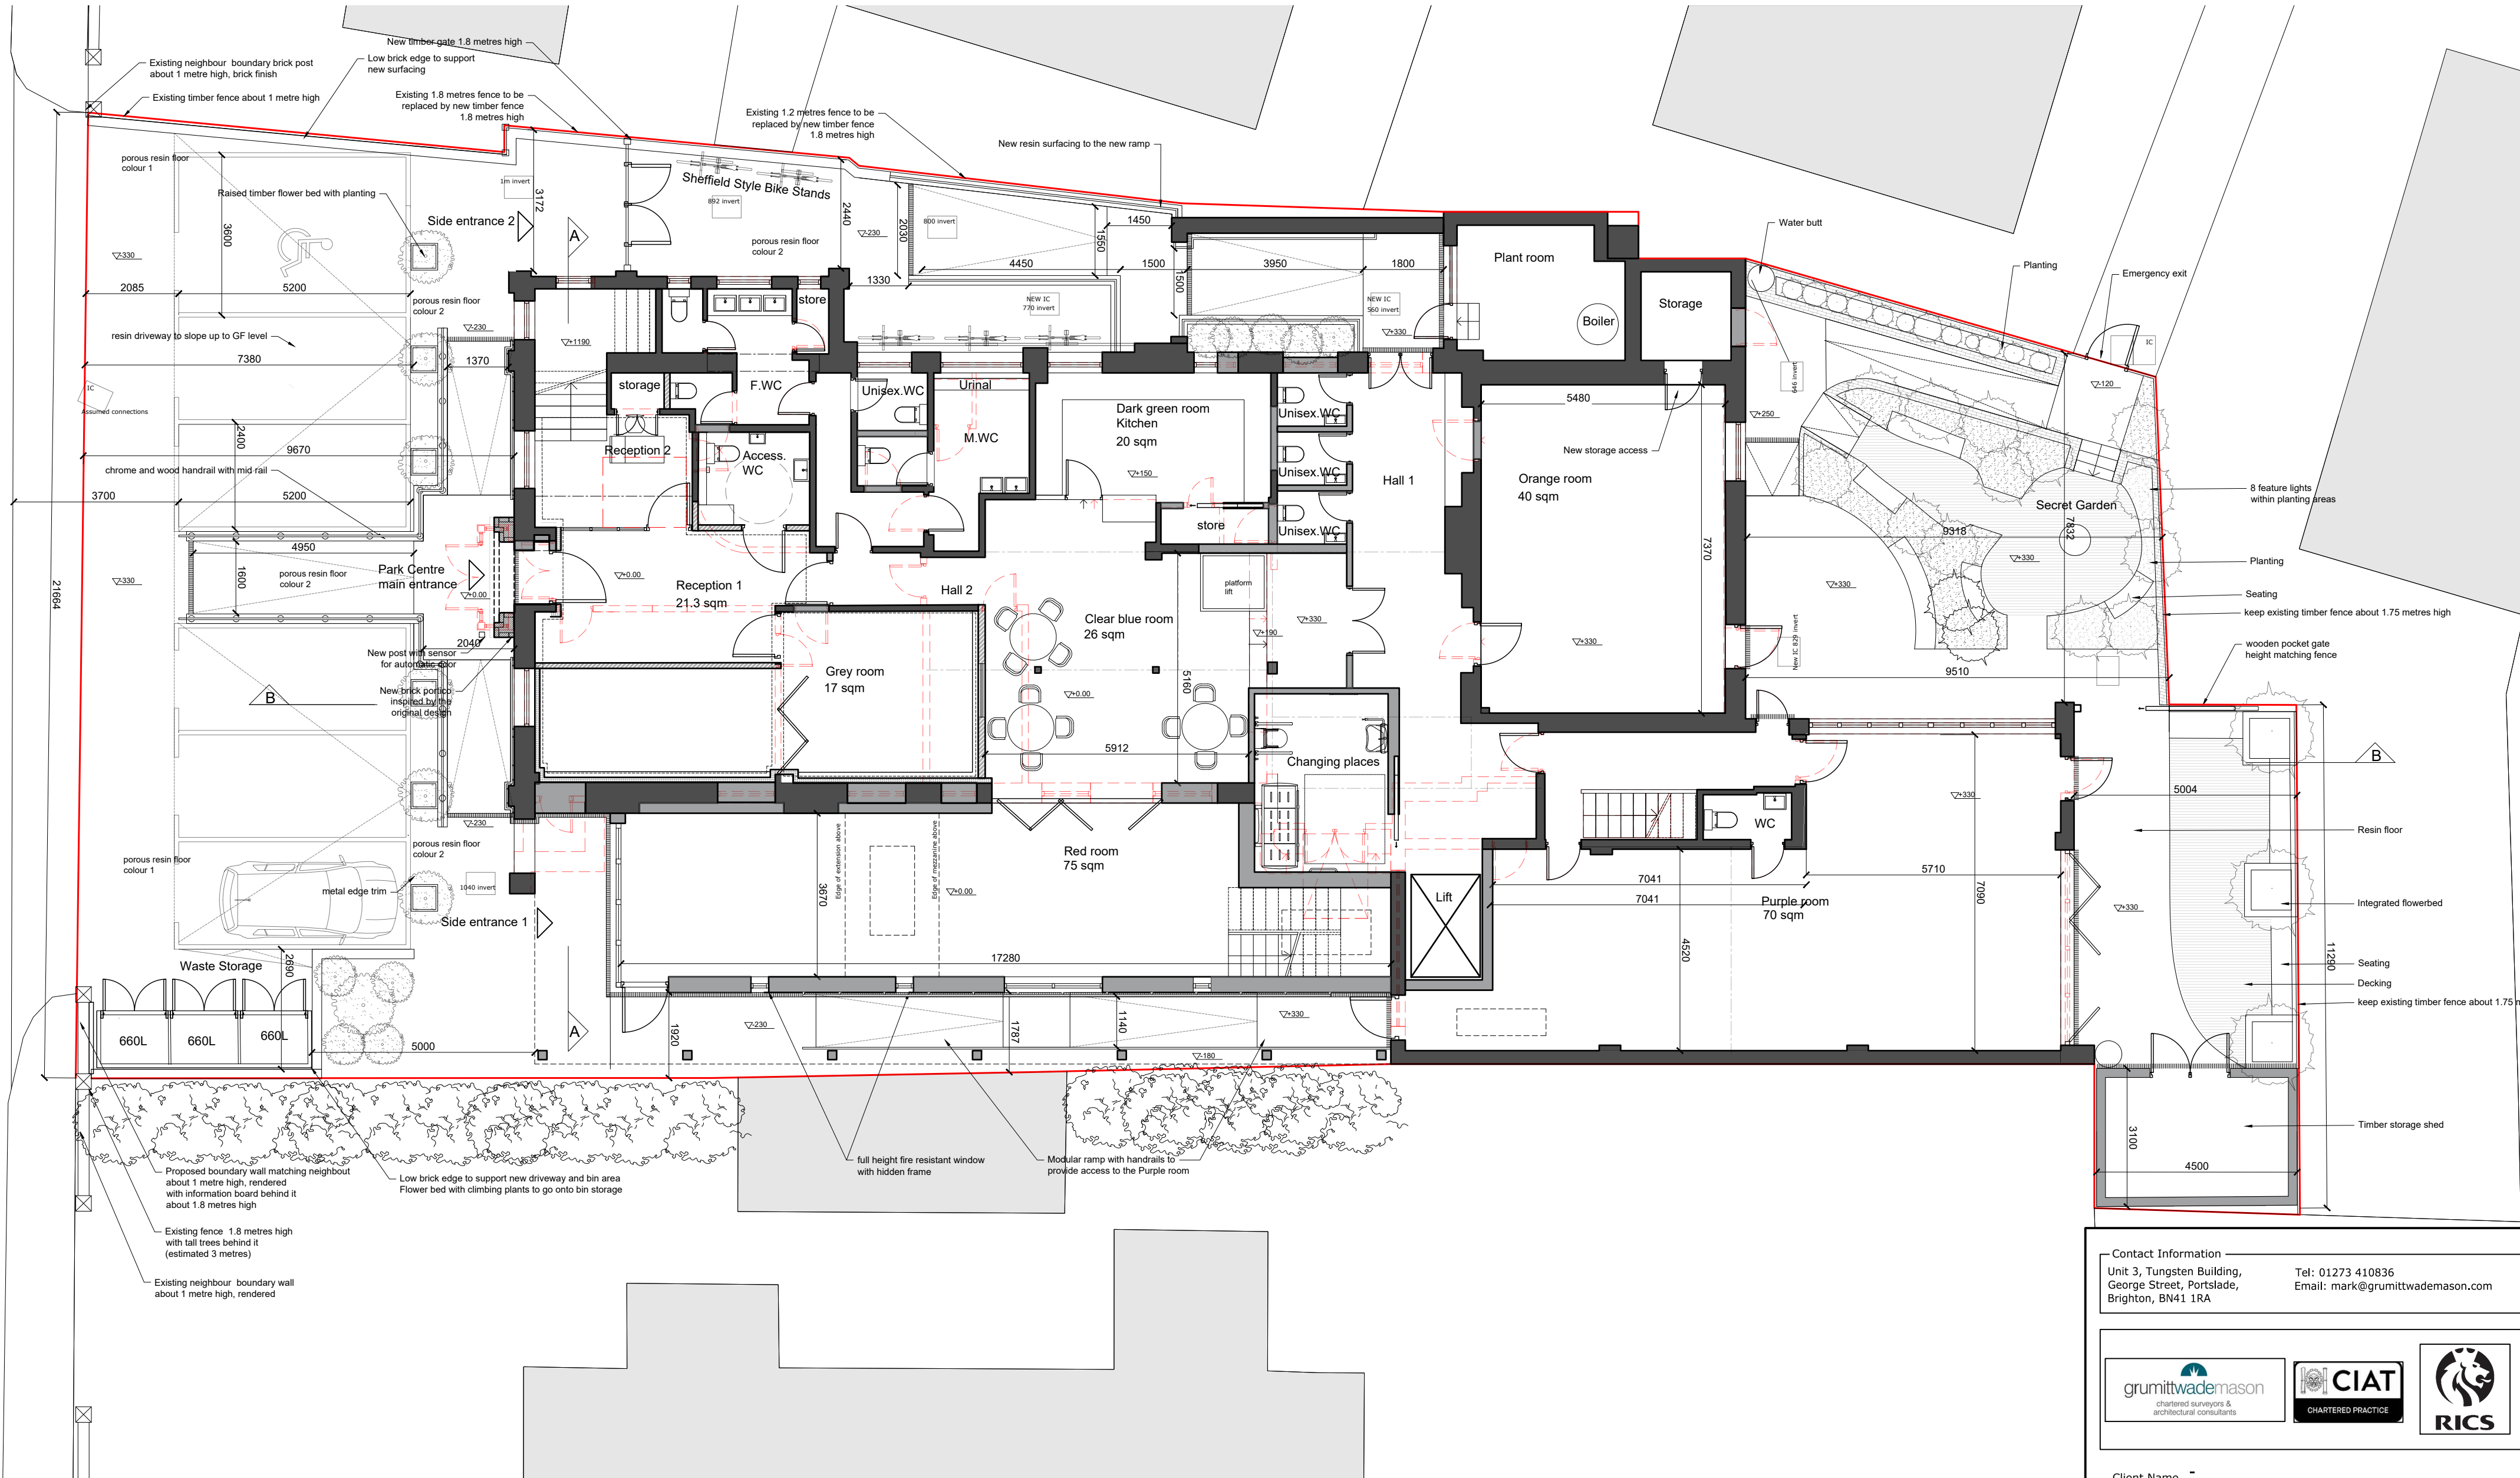

NOTES:

1. All dimensions are in mm and must be checked on site.


2. Drawings are to be read in conjunction with accompanying documents.

3. Any errors or inaccuracies should be brought to the attention of Grumitt Wade Mason.

KEY:

Existing walls

New Walls

 

Contact Information				
Unit 3, Tungsten Building, George Street, Portslade, Brighton, BN41 1RA				
Tel: 01273 410836 Email: mark@grumittwademason.com				
  				
Client Name				
Park Centre Burgess Hill CIO				
Address				
60 Park Road, Burgess Hill RH15 8ET				
Drawing Title				
Proposed ground floor plan				
Drawing Reference				
DT/PARKCENTRE60/06				
Date				
09/7/25				
Scale	Paper	Drawn By	Revision	Direction
1: 100	A2	DT	4	