




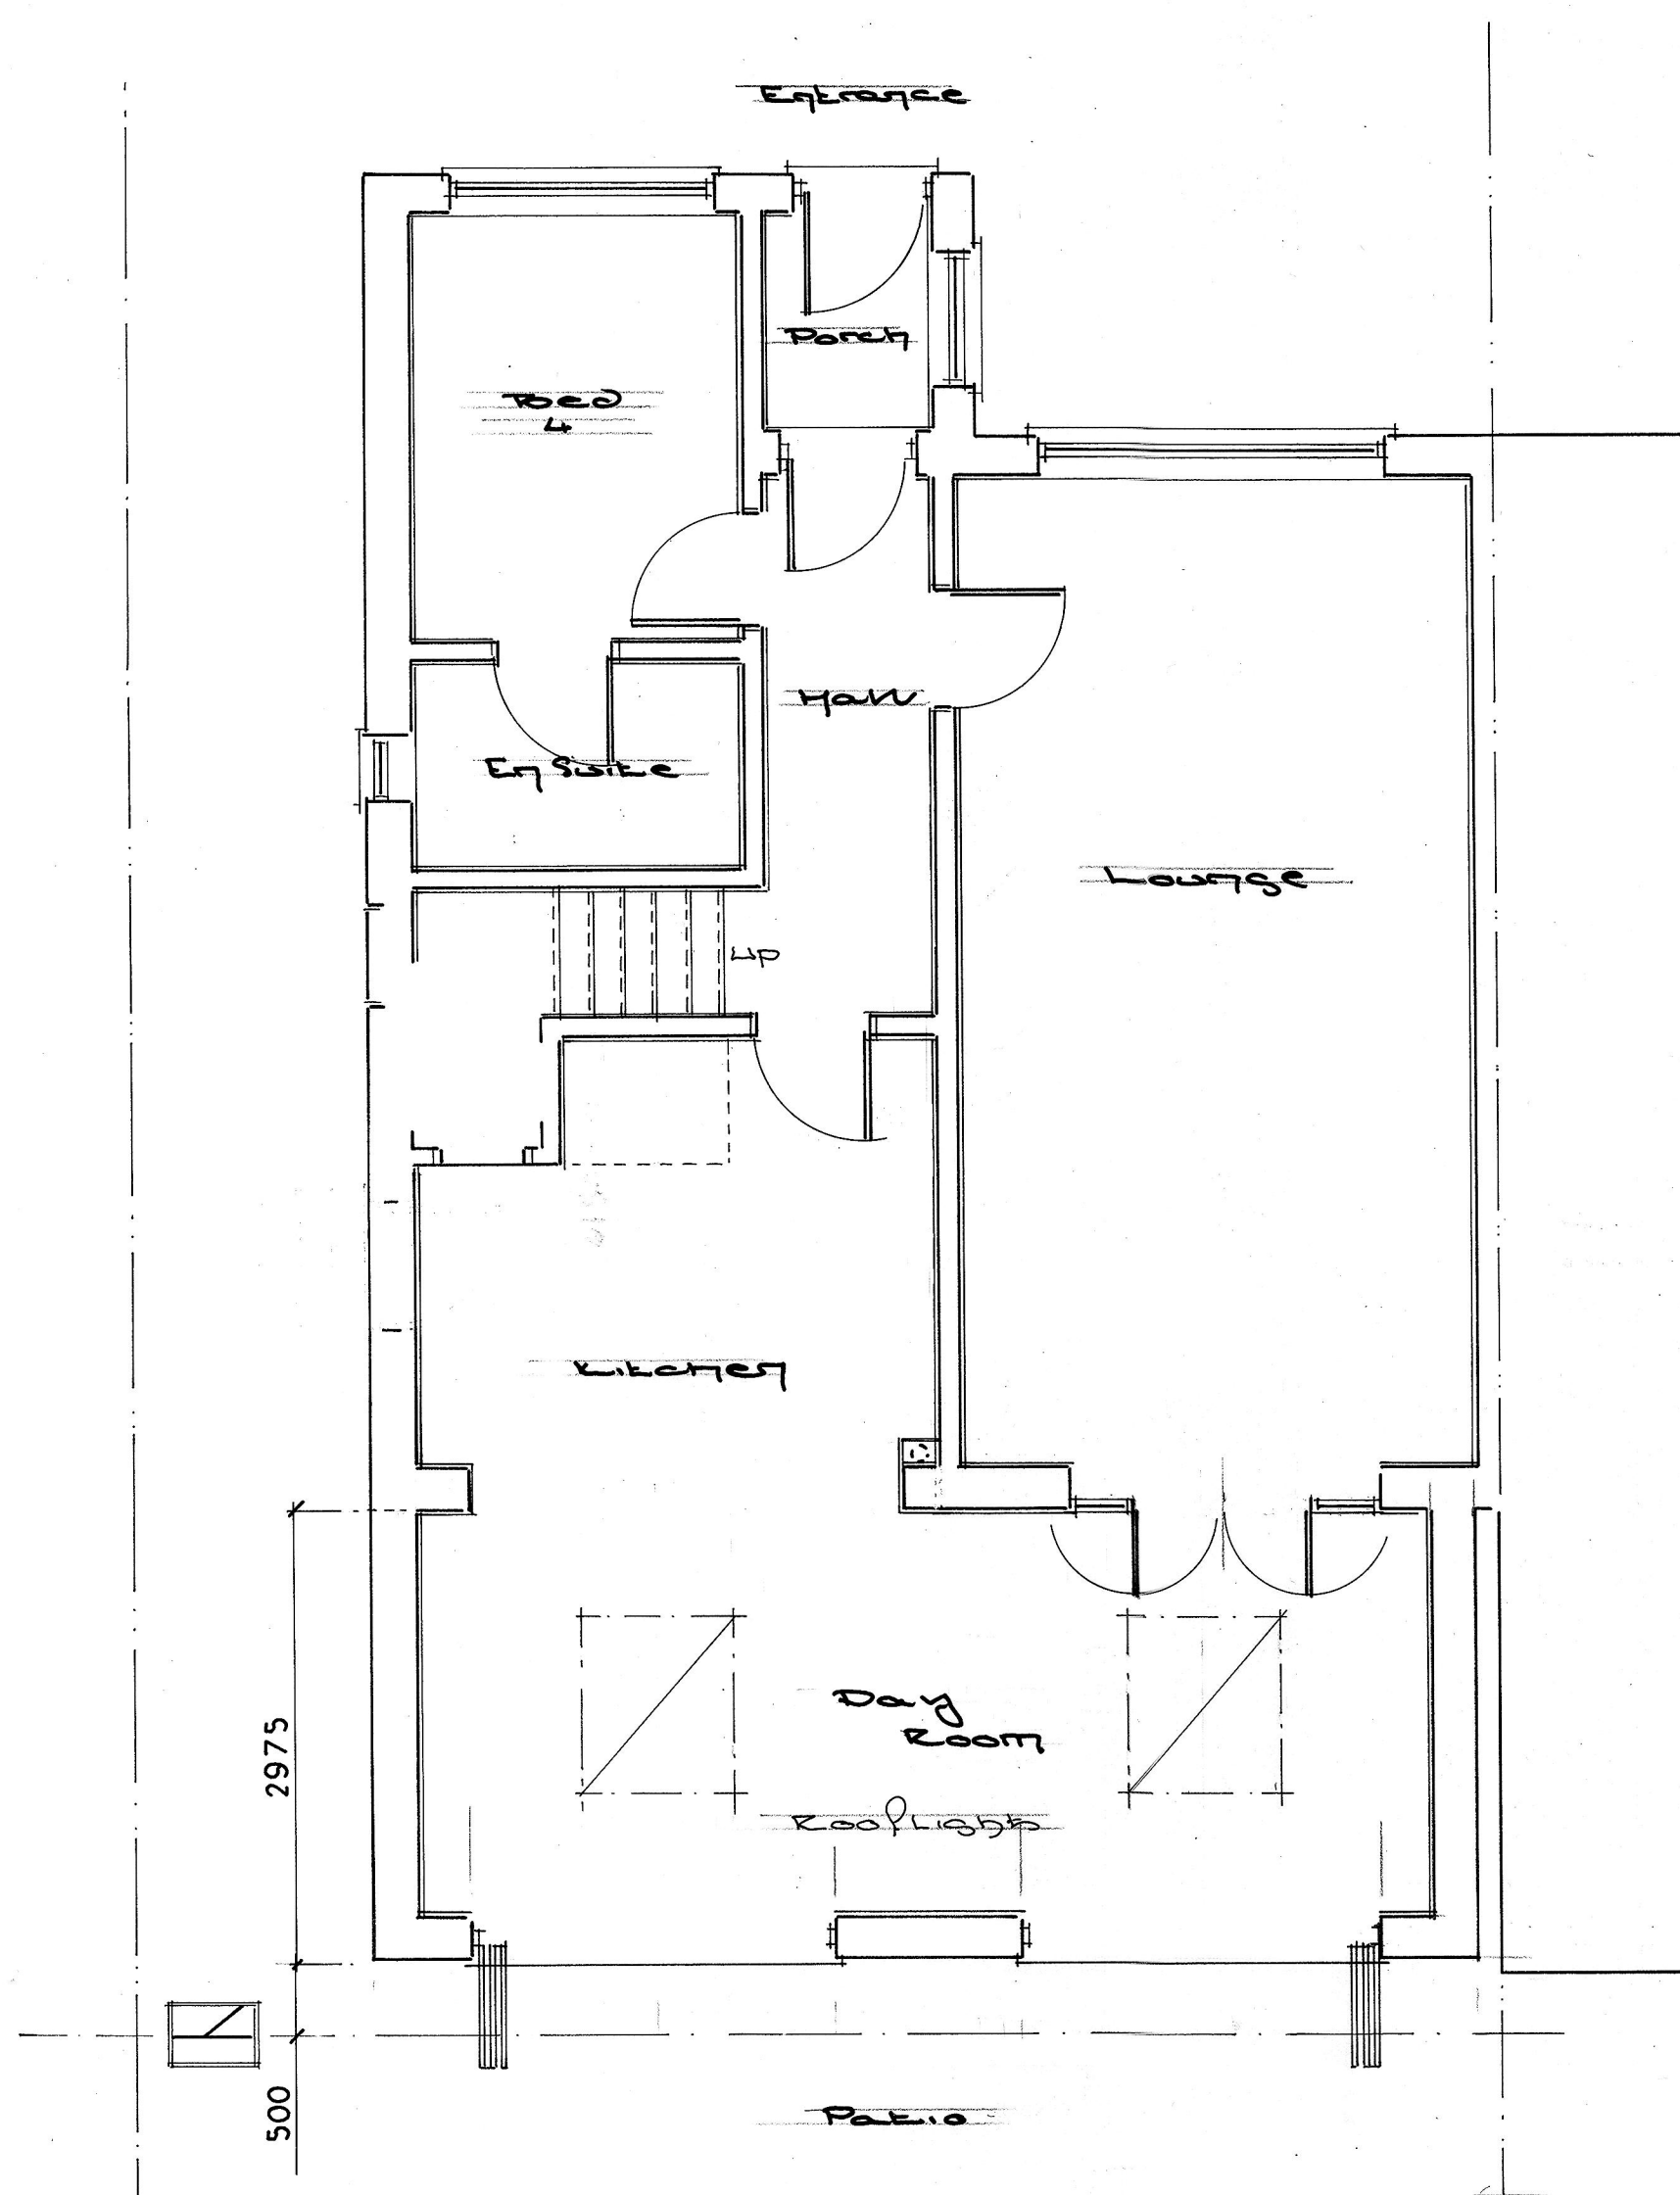

Proposed
Ground Floor Plan
Scale - 1:50

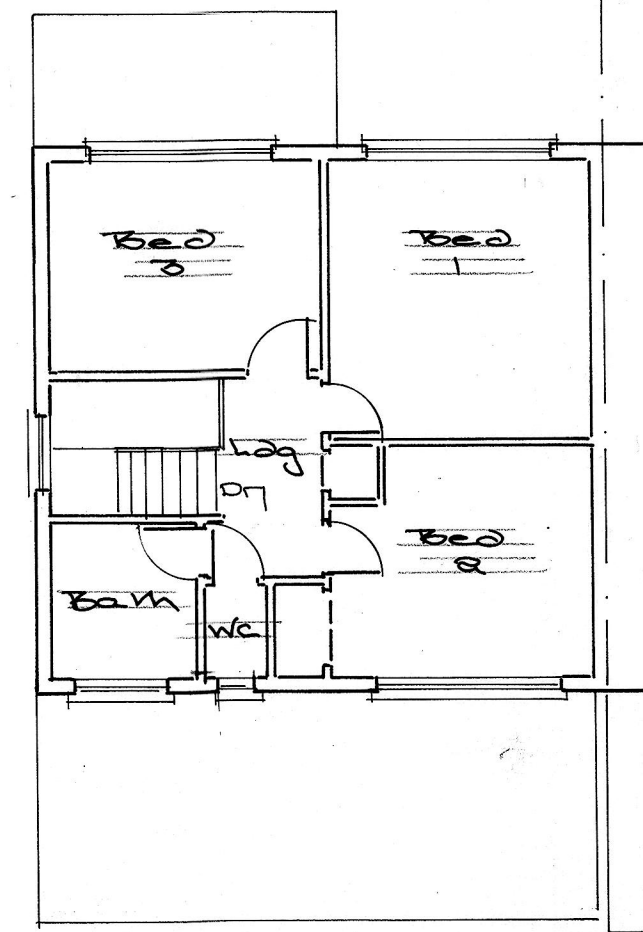


Proposed
First Floor Plan
Scale - 1:100

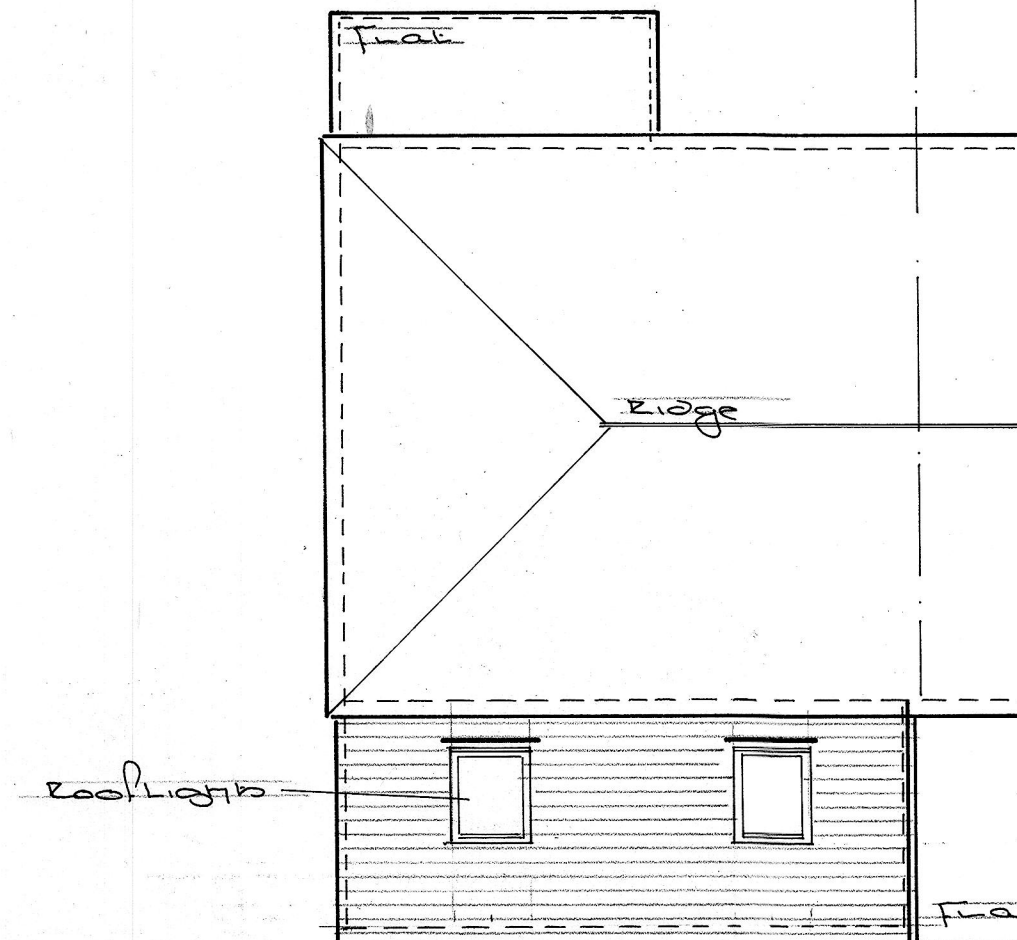

Proposed
Roof Plan
Scale - 1:100




Proposed South East Elevation
No alterations

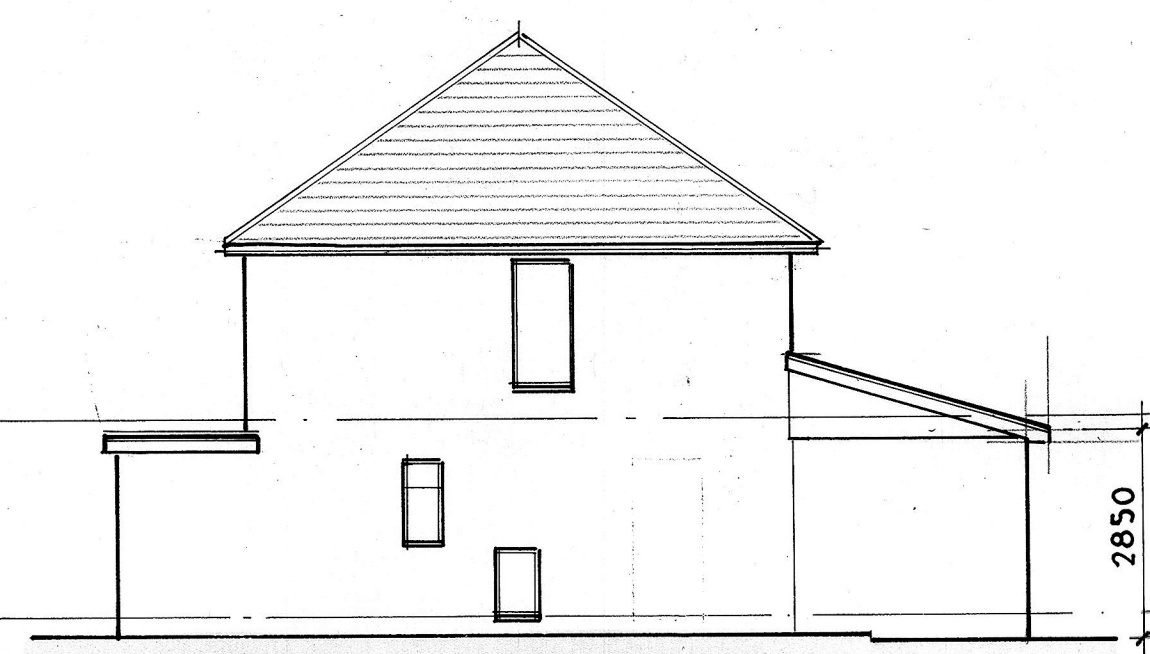

Proposed South West Elevation
Scale - 1:100




Proposed North West Elevation
Scale - 1:100

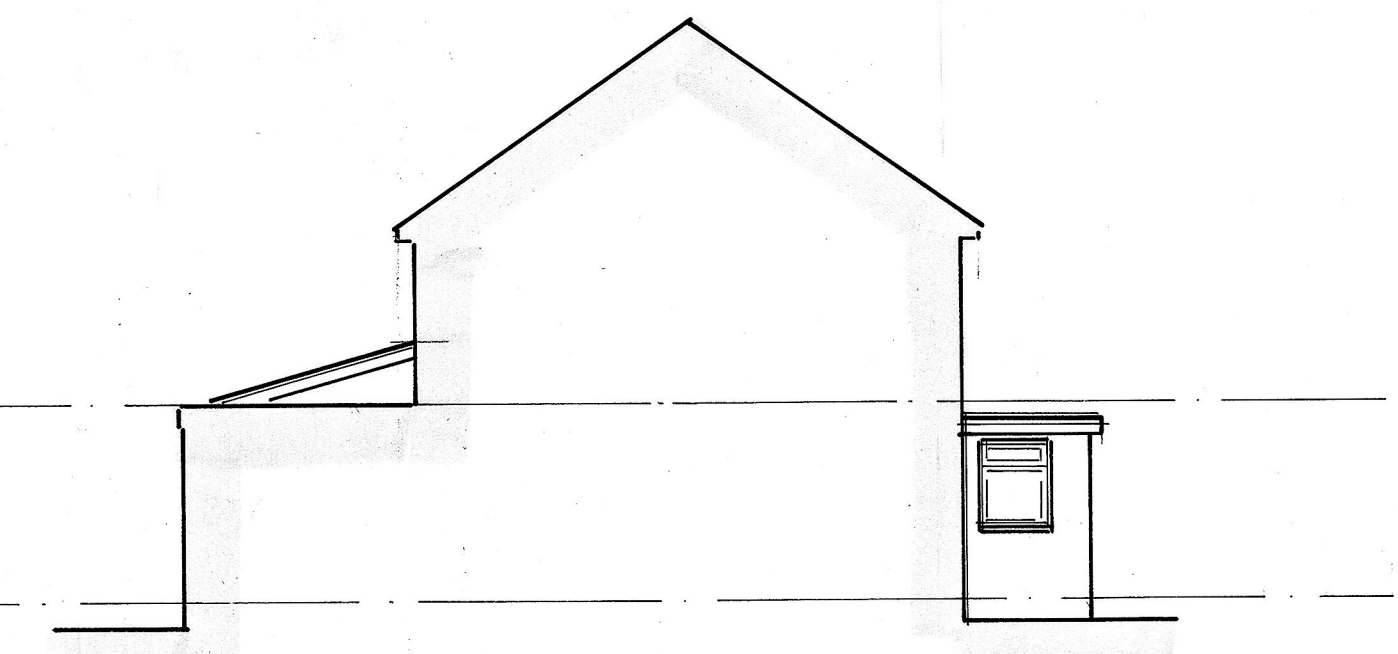


Proposed South West Elevation
Scale - 1:100

Proposed Materials – Dwelling Extension.

Roof –	Pitched - Dark, interlocking tiles and associated fittings.
Rooflights-	High performance, Velux type.
Eaves –	White, Upvc, enclosed.
Guttering –	White, square section, Upvc gutters and downpipes.
Walls –	General - Local multi stock detailed brickwork.
Joinery –	Windows – White, high performance, Upvc, casement.
Joinery –	Doorset – Powder coated aluminium, high performance, casement.

 

Scale - 1:50

 

Scale - 1:100

Rev A - Client comments 17 April 25

Proposed Single Storey Rear Extension and Internal Alterations at:
28 Old Station Road, Crawley Down, West Sussex. RH10 4TX
 Title: Proposed Ground, First Floor, Roof Plans & Elevations.
 Client: Ms D. Fillery.
 Date: April 2025
 Scales: 1: 50 & 1:100 @ A1
 Drawing No: 2025/ 337/002
 Drawn: ST
 Rev 'A'