




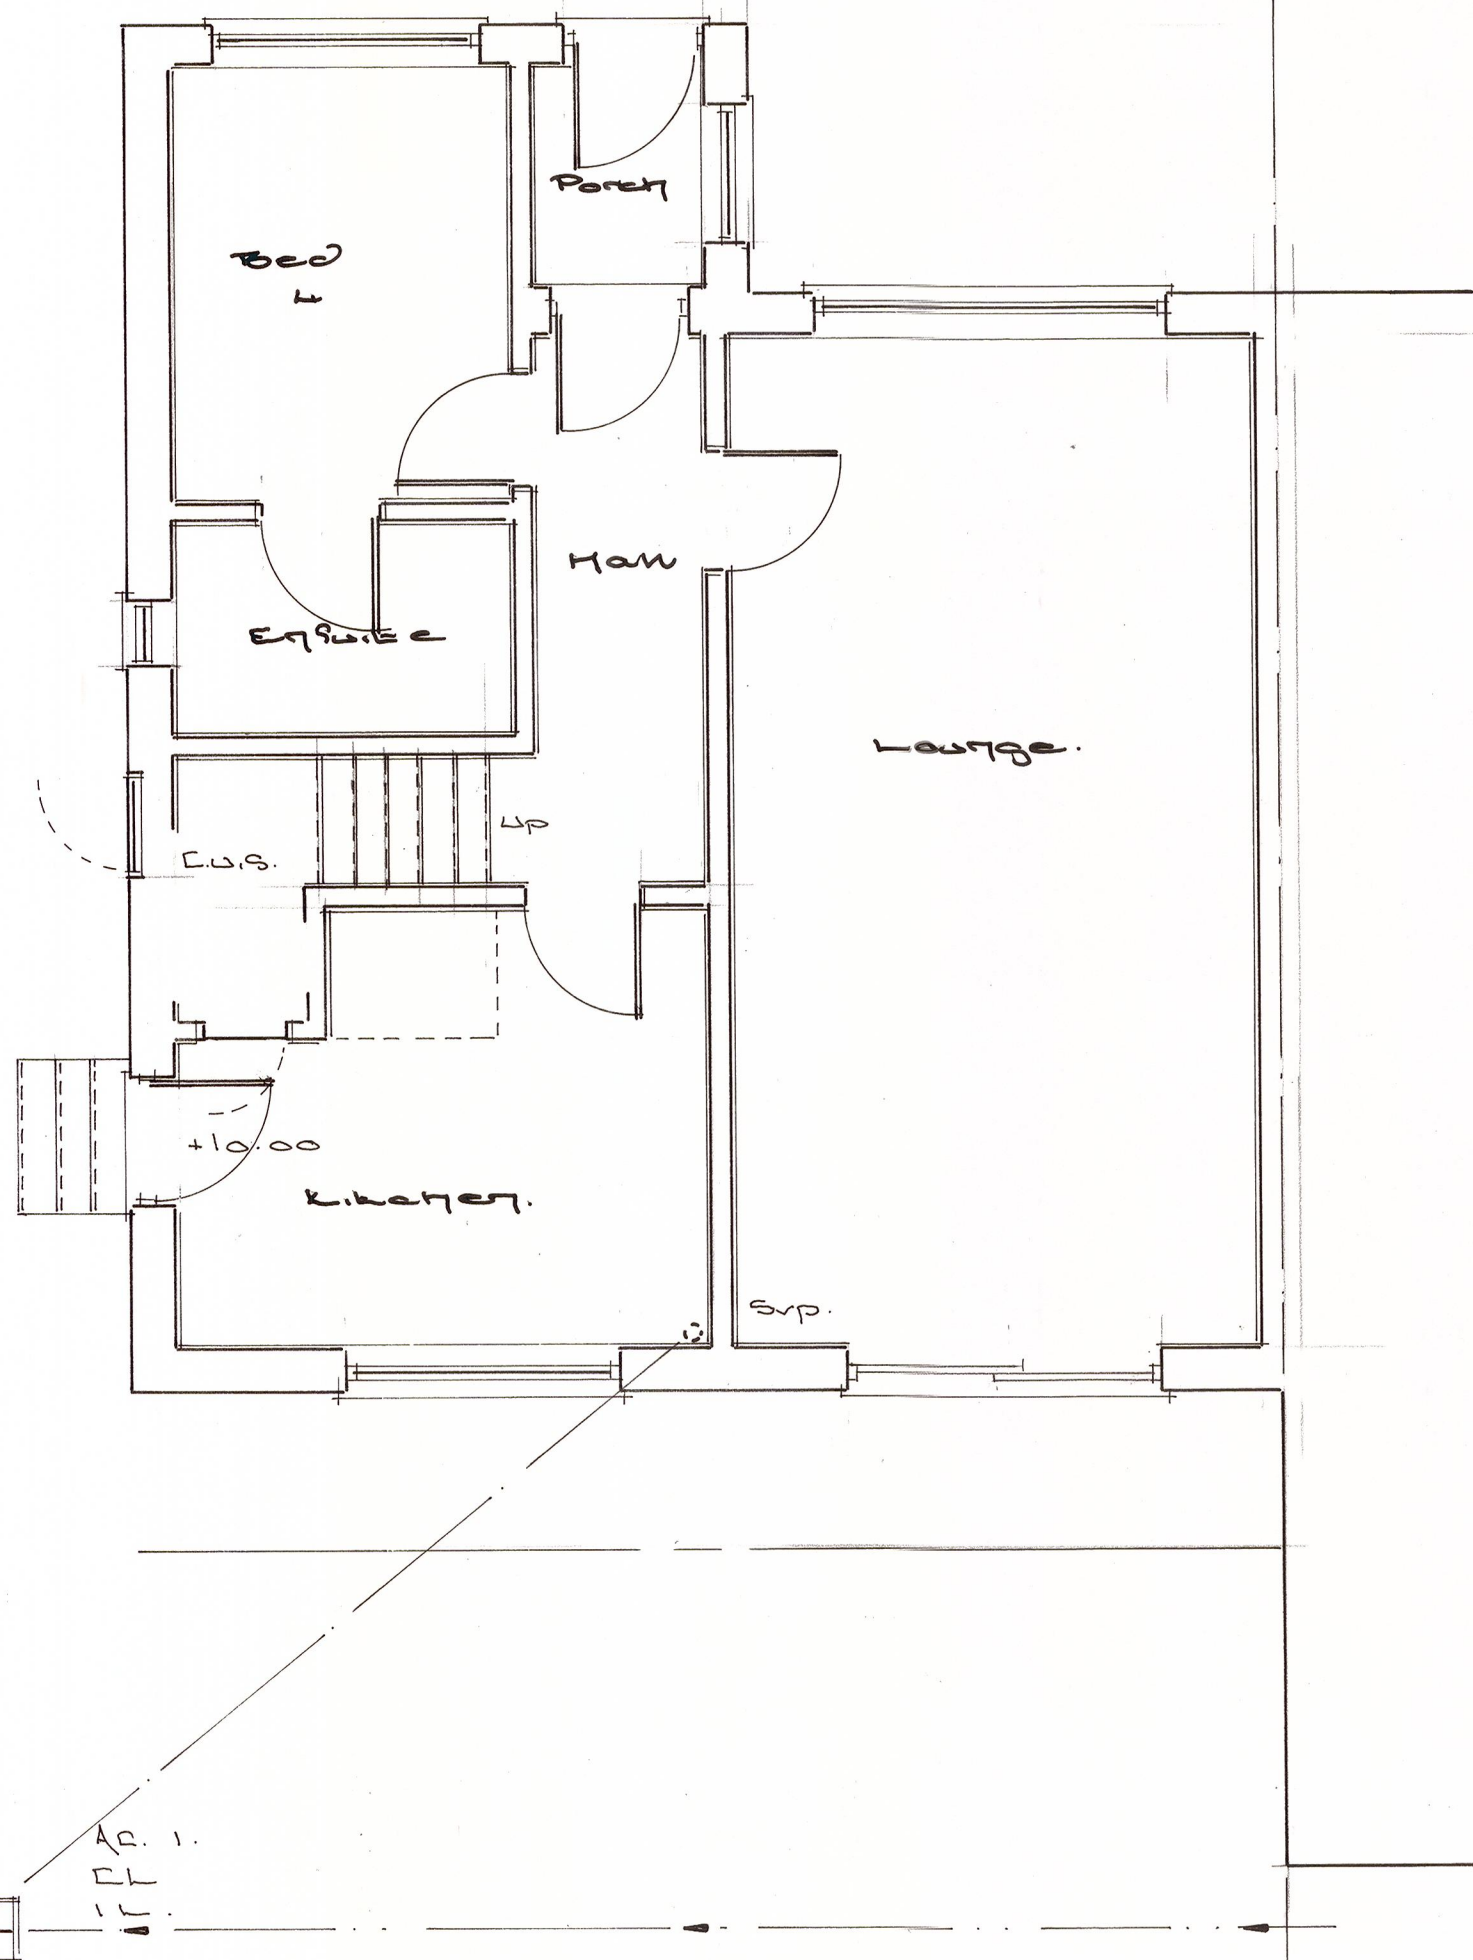


Existing
Ground Floor Plan
Scale - 1:150

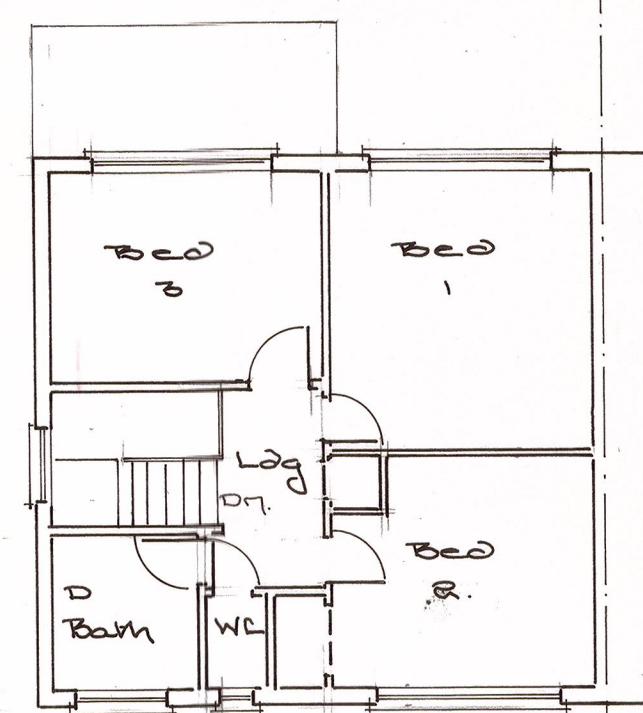


Existing
First Floor Plan
Scale 1:100

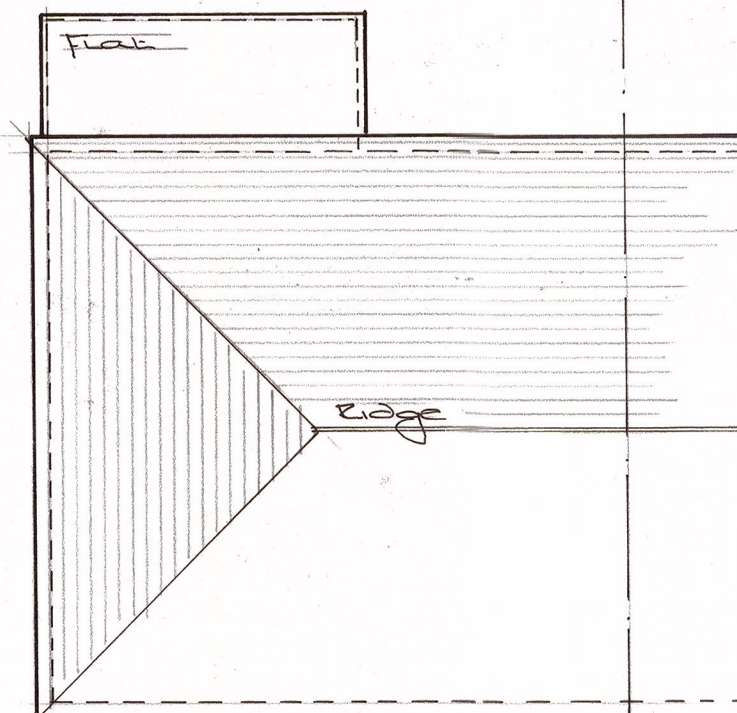

Existing
Roof Plan
Scale 1:100

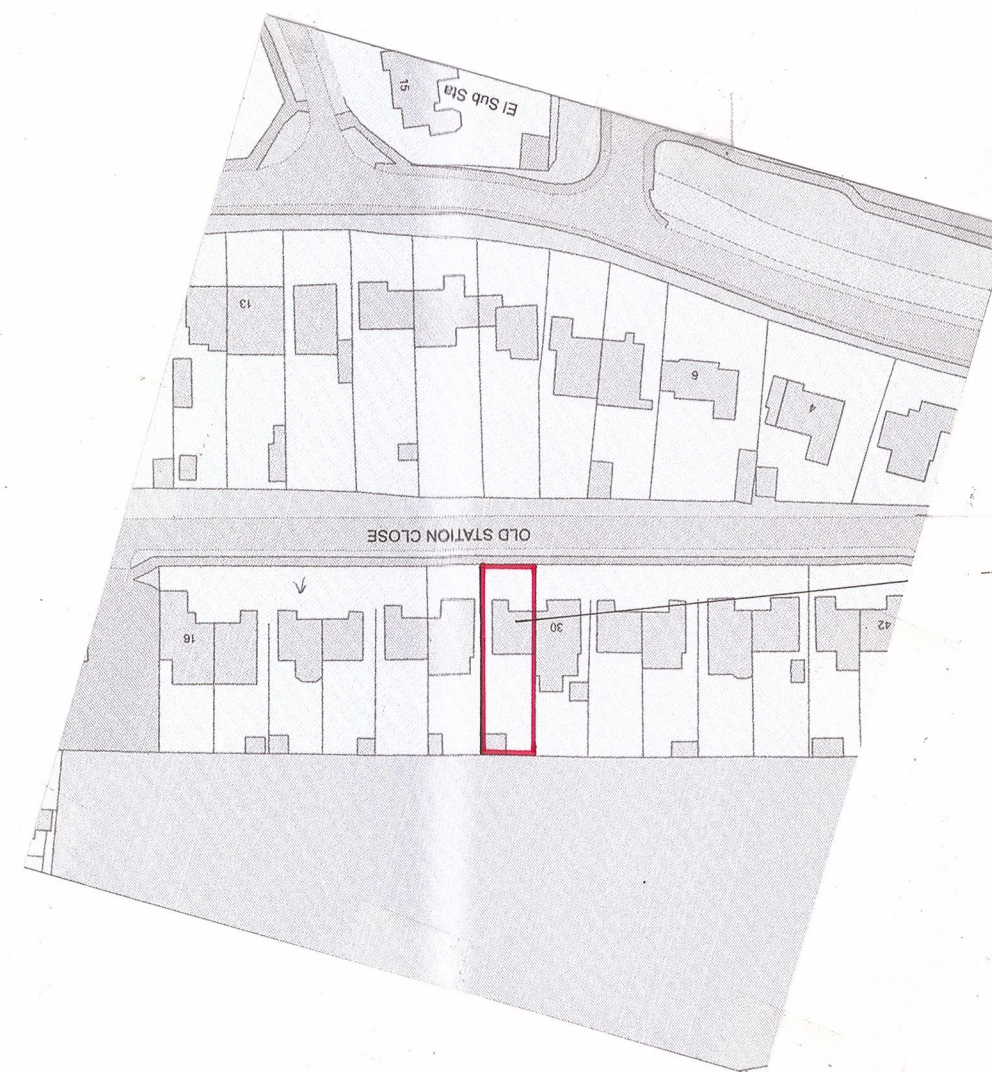


Location Plan
Scale - 1:1250

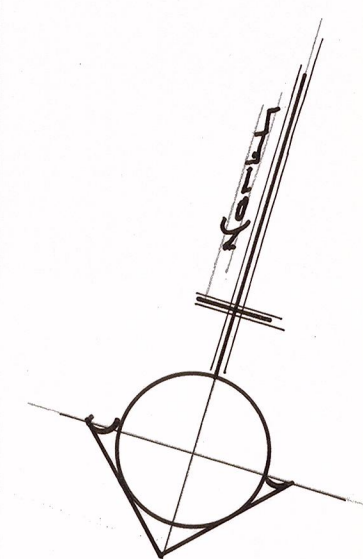

The Site
28, Old Station Close,
Crawley Down
West Sussex
RH10 4TX

Proposed Single
storey rear extension

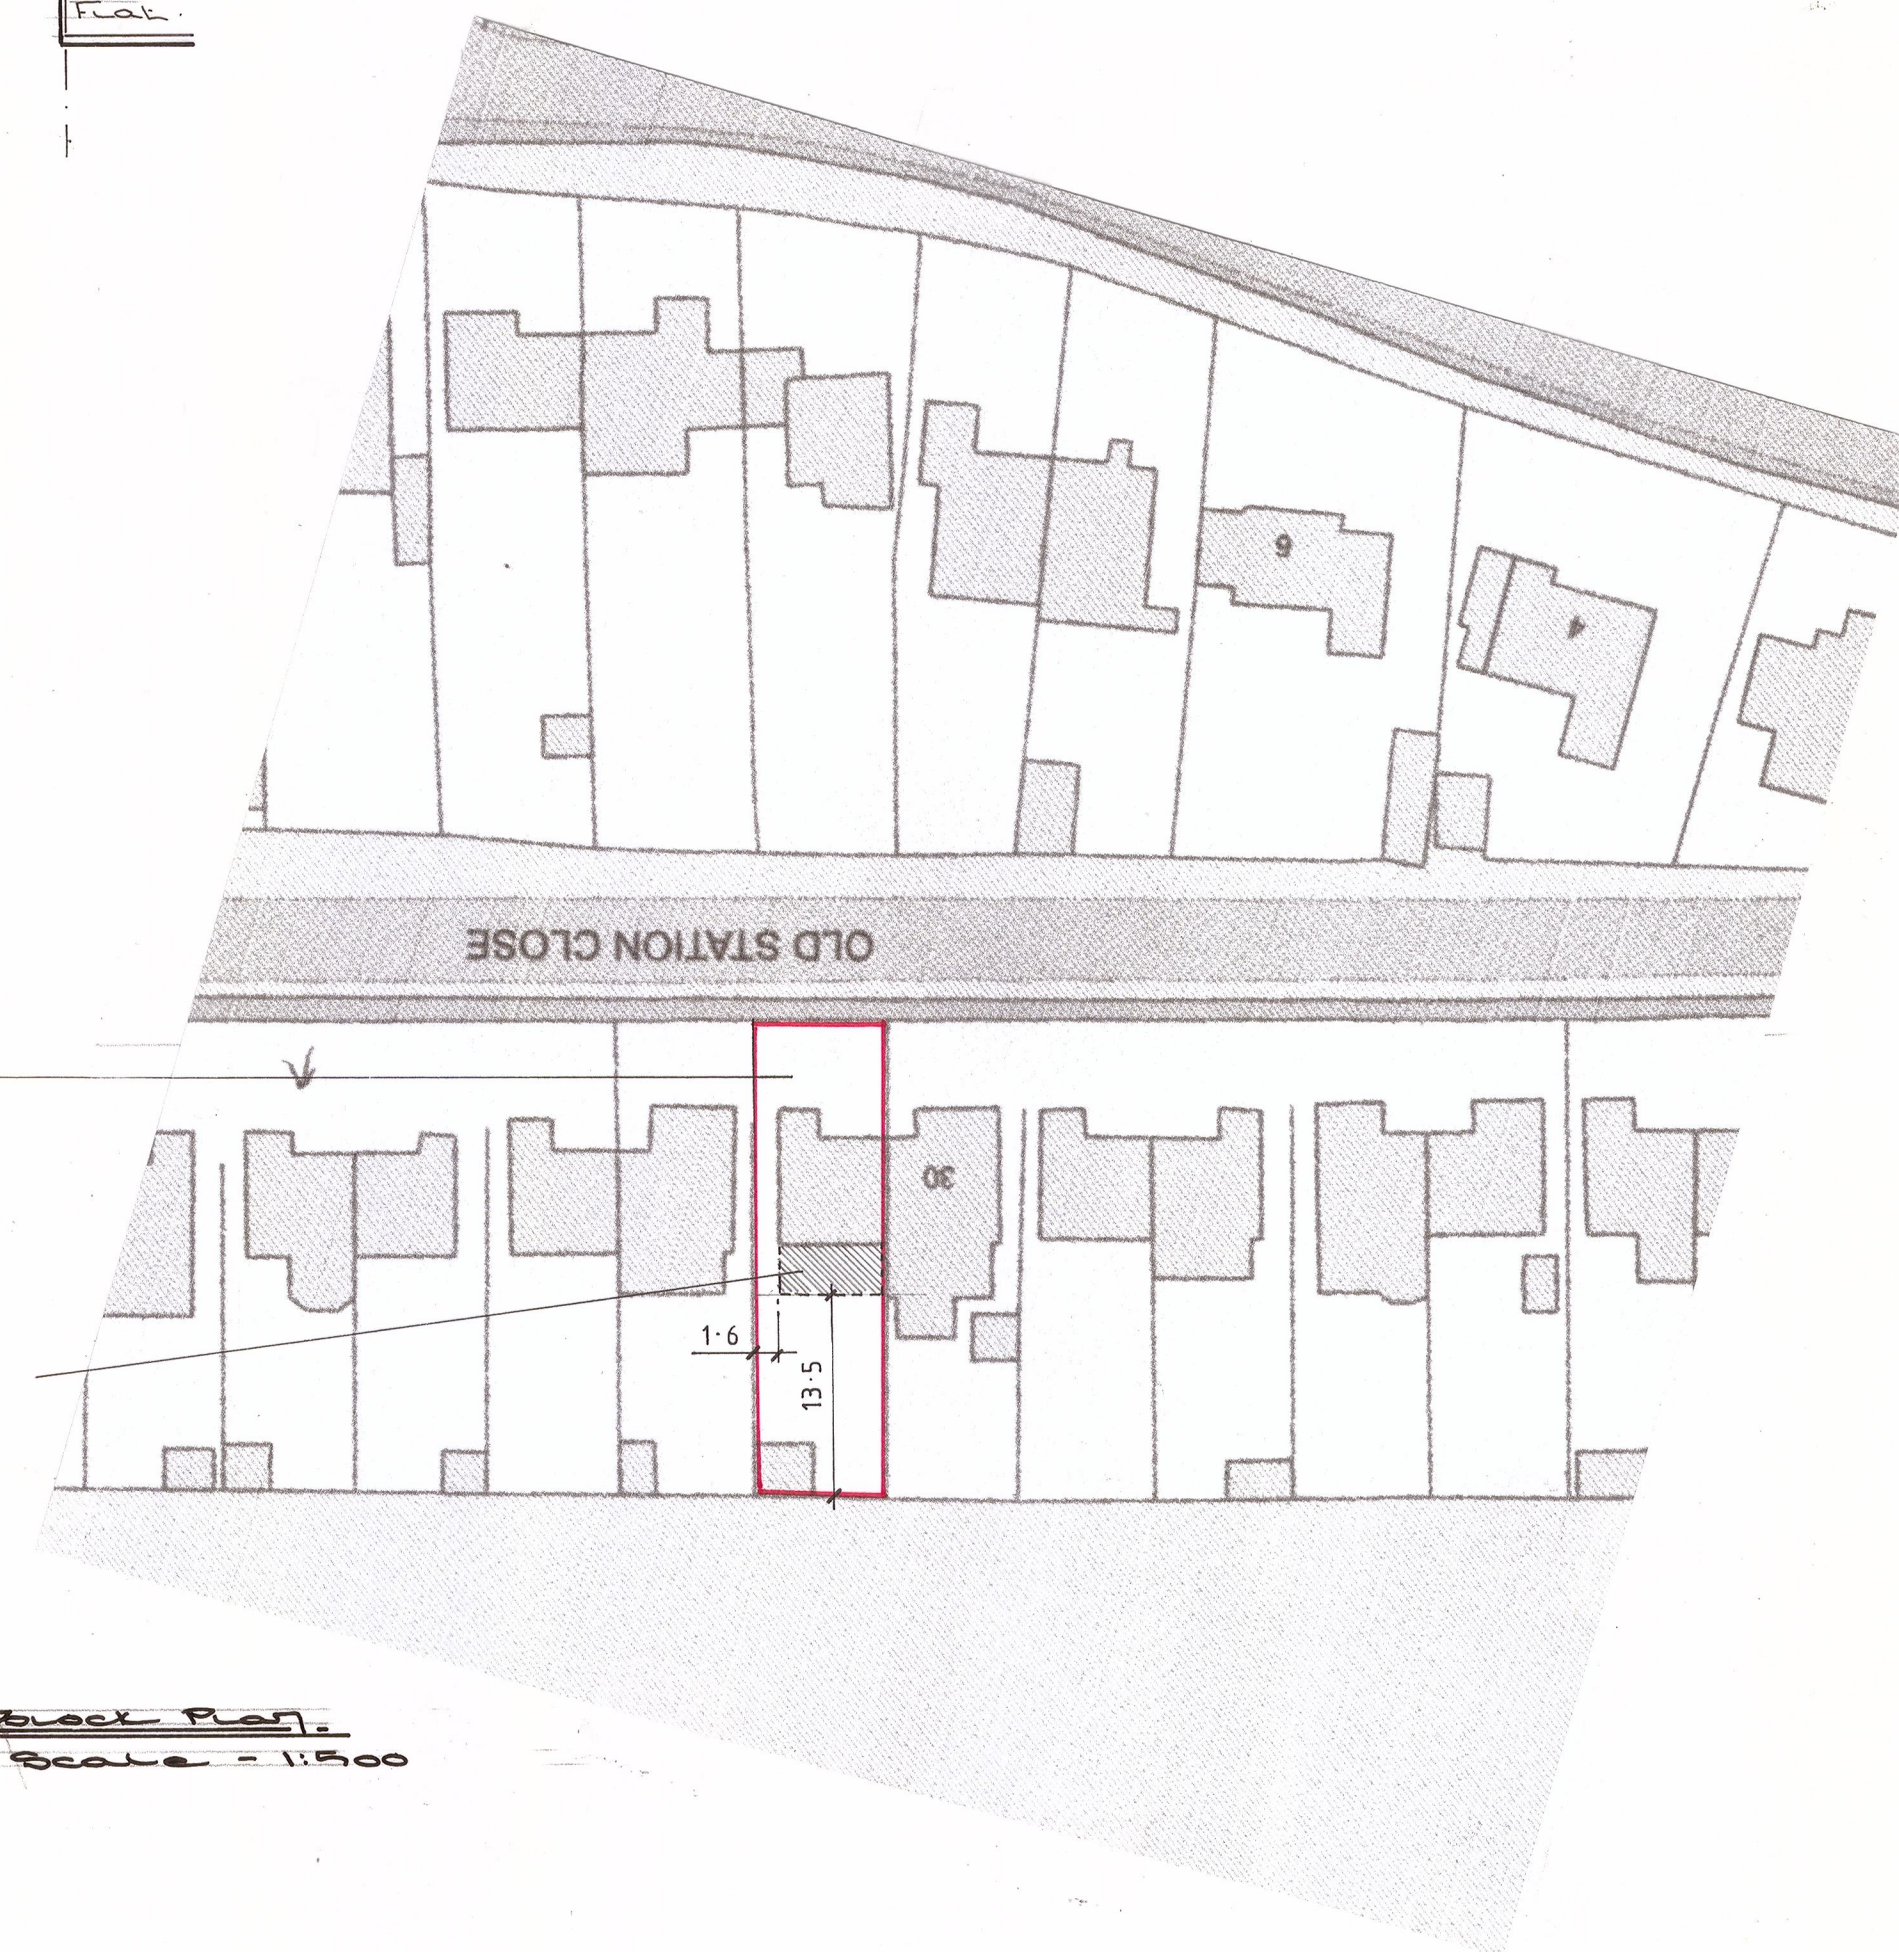

Block Plan
Scale - 1:500

Existing Materials - Dwelling.

Roof - Pitched - Dark, interlocking tiles and associated fittings.
Flat - High-performance, built-up water proofing membrane.

Eaves - White, Upvc, enclosed.

Guttering - White, square section, Upvc gutters and downpipes.


Walls - General - Local, multi stock detailed brickwork.

Joinery - Windows - White, high performance, Upvc, casement.


Joinery - Doors - White high performance, composite, Upvc.




Existing South East Elevation
Scale - 1:100

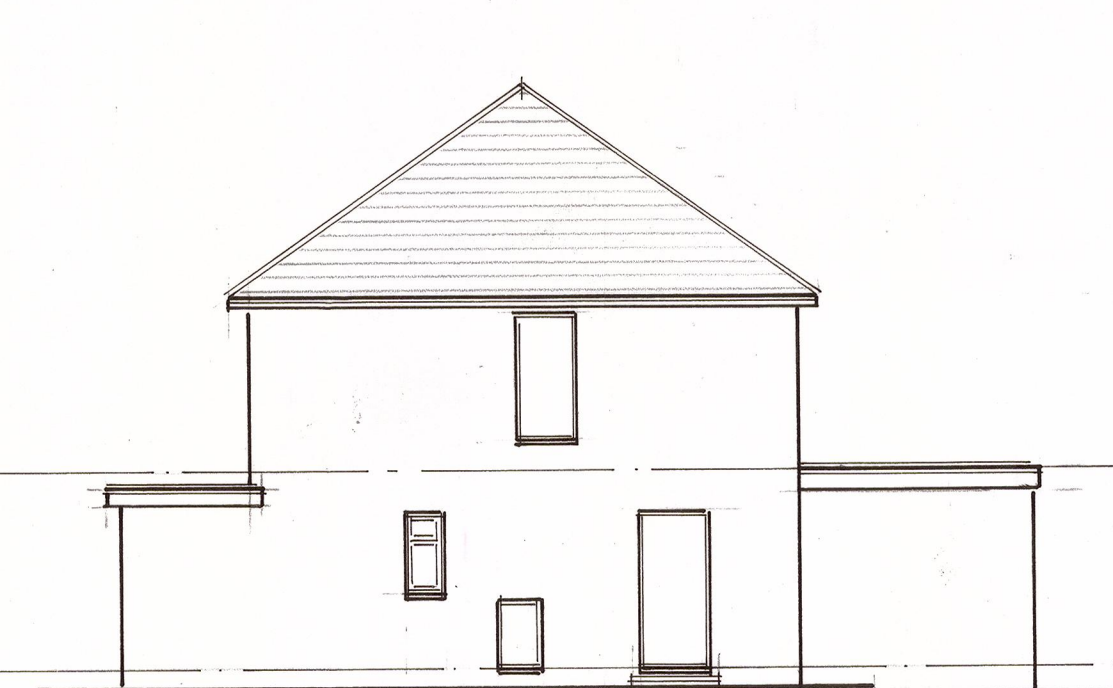


Existing South West Elevation
Scale - 1:100

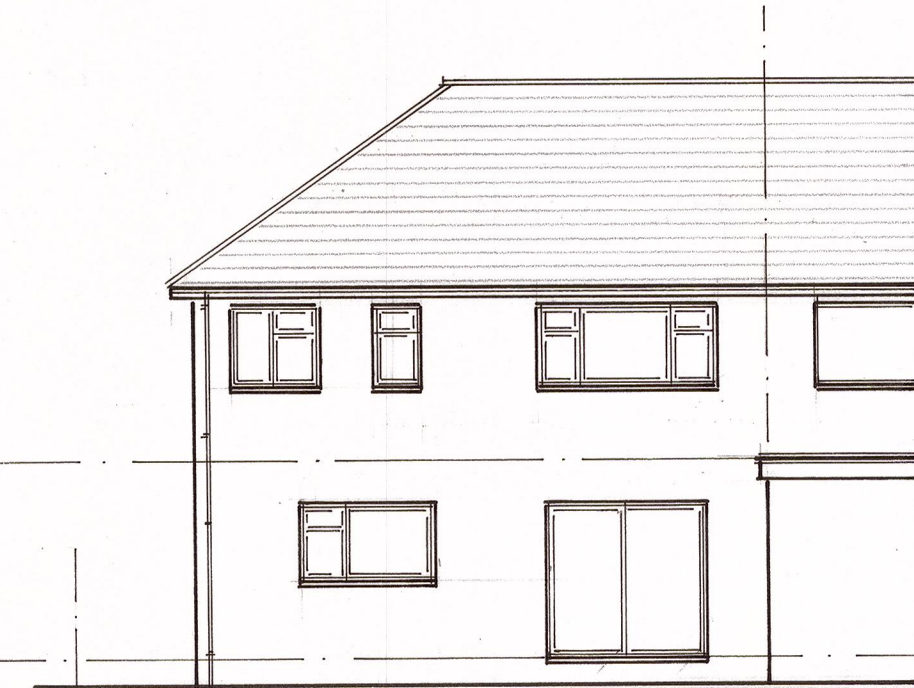


Existing North West Elevation
Scale - 1:100

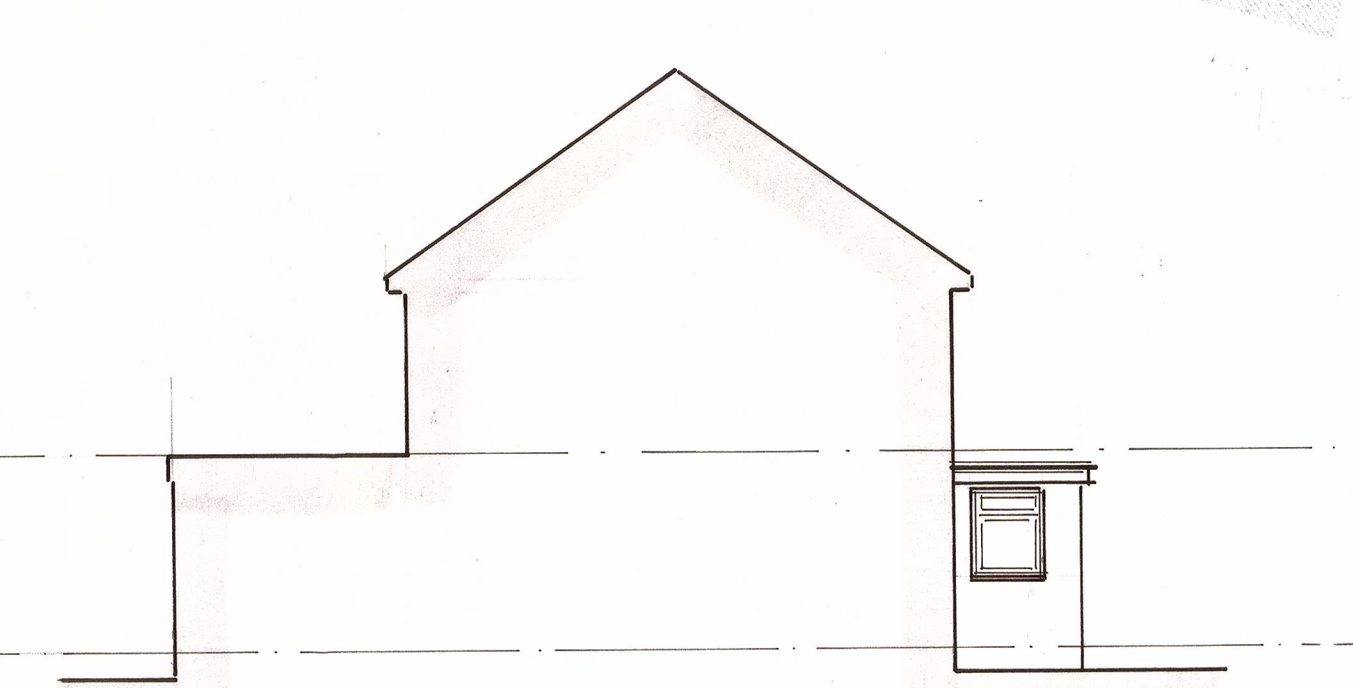


Existing South West Elevation 1
Scale 1:100

 


Scale - 1:150

 

Scale - 1:100

 

Scale - 1:500

 

Scale - 1:1250

Proposed Single Storey Rear Extension and Internal Alterations at:
28 Old Station Road, Crawley Down, West Sussex. RH10 4TX

Title: Existing Ground, First Floor, Roof, Location, Block Plans & Elevations.

Client: Ms D. Fillery.

Date: April 2025

Scales: 1:50, 1:100, 1:500 & 1:1250 @ A1

Drawing No: 2025/337/001

Drawn: ST