


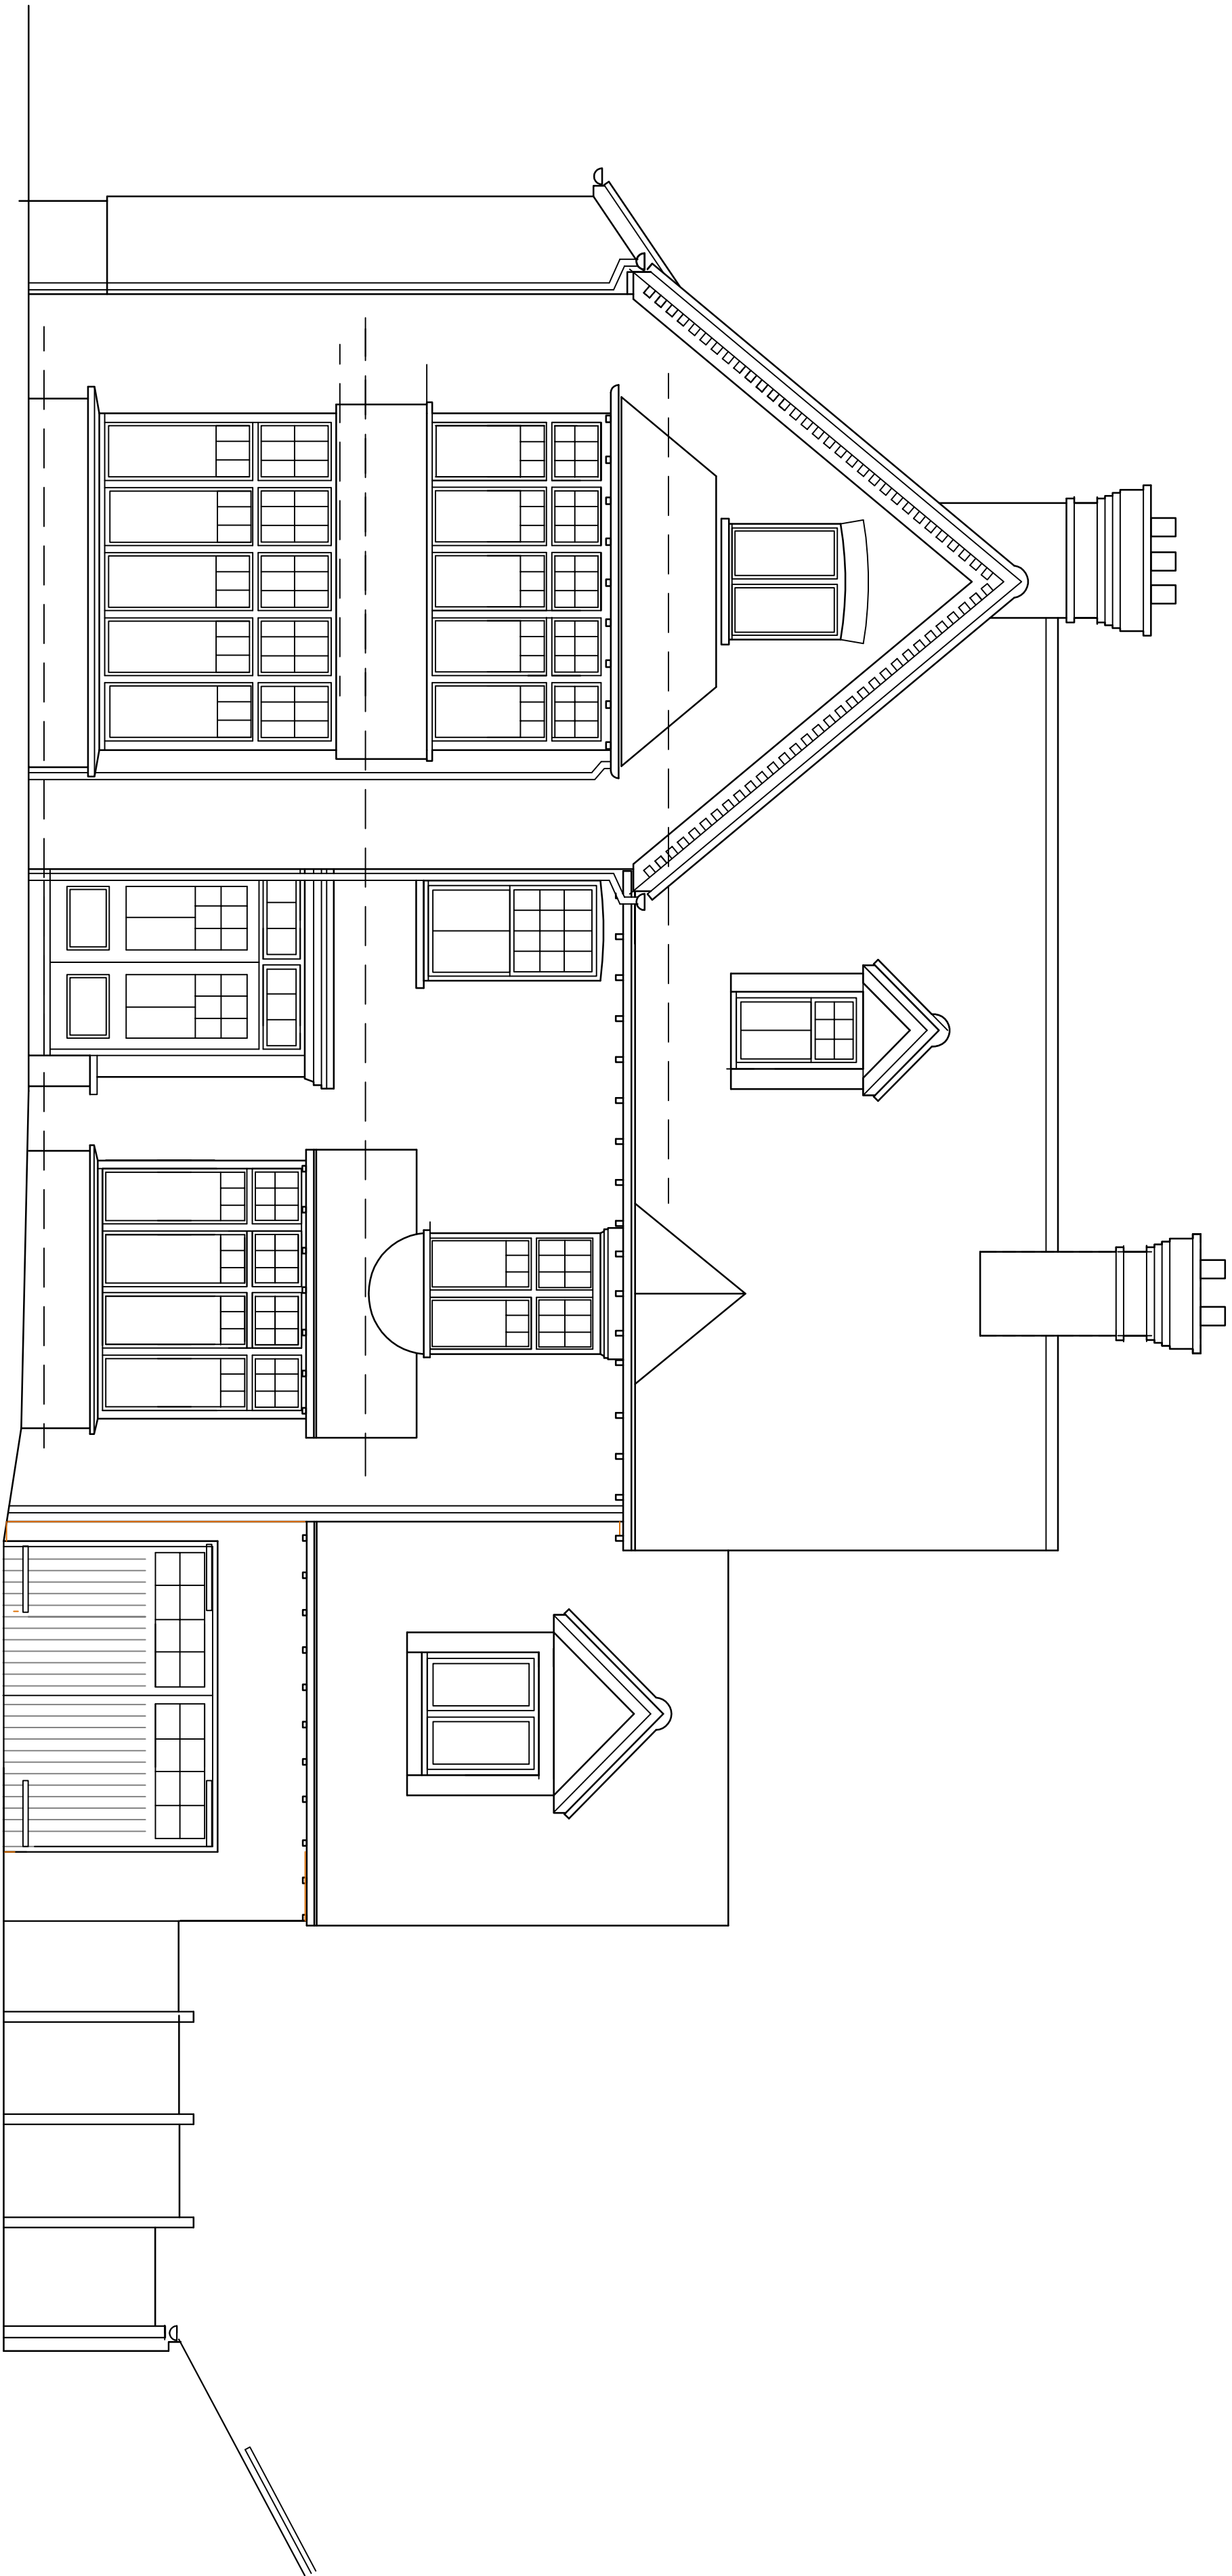


West Elevation

North Elevation



East Elevation

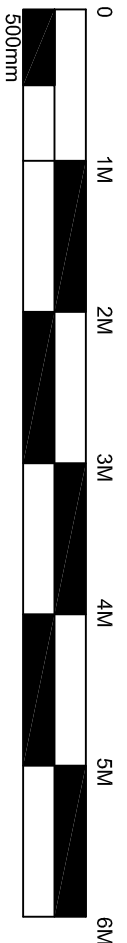

R E V I S I O N S .		D A T E .

MIKE HILL

ARCHITECTURAL SERVICES

Croom Cottage

London Road

Tel : 01685 840286

East Hoochby

Leaves

e-mail hill504@btinternet.com

East Sussex

BN9 6SL

Project : Proposed Shed

Client : MR & MRS H. JANSEN.

Drawing : Elevations as Proposed

Scale : 1:50 @ A1

Date : February 2026

Drawn By : MGH

Drawing No : 4421/266

Revision :