


All work to comply with
current building regulations
and codes of practice
Do not scale from drawings
all dimensions to be checked
on site before the start of
any work
All Proposed External Materials to Match
Existing External Materials

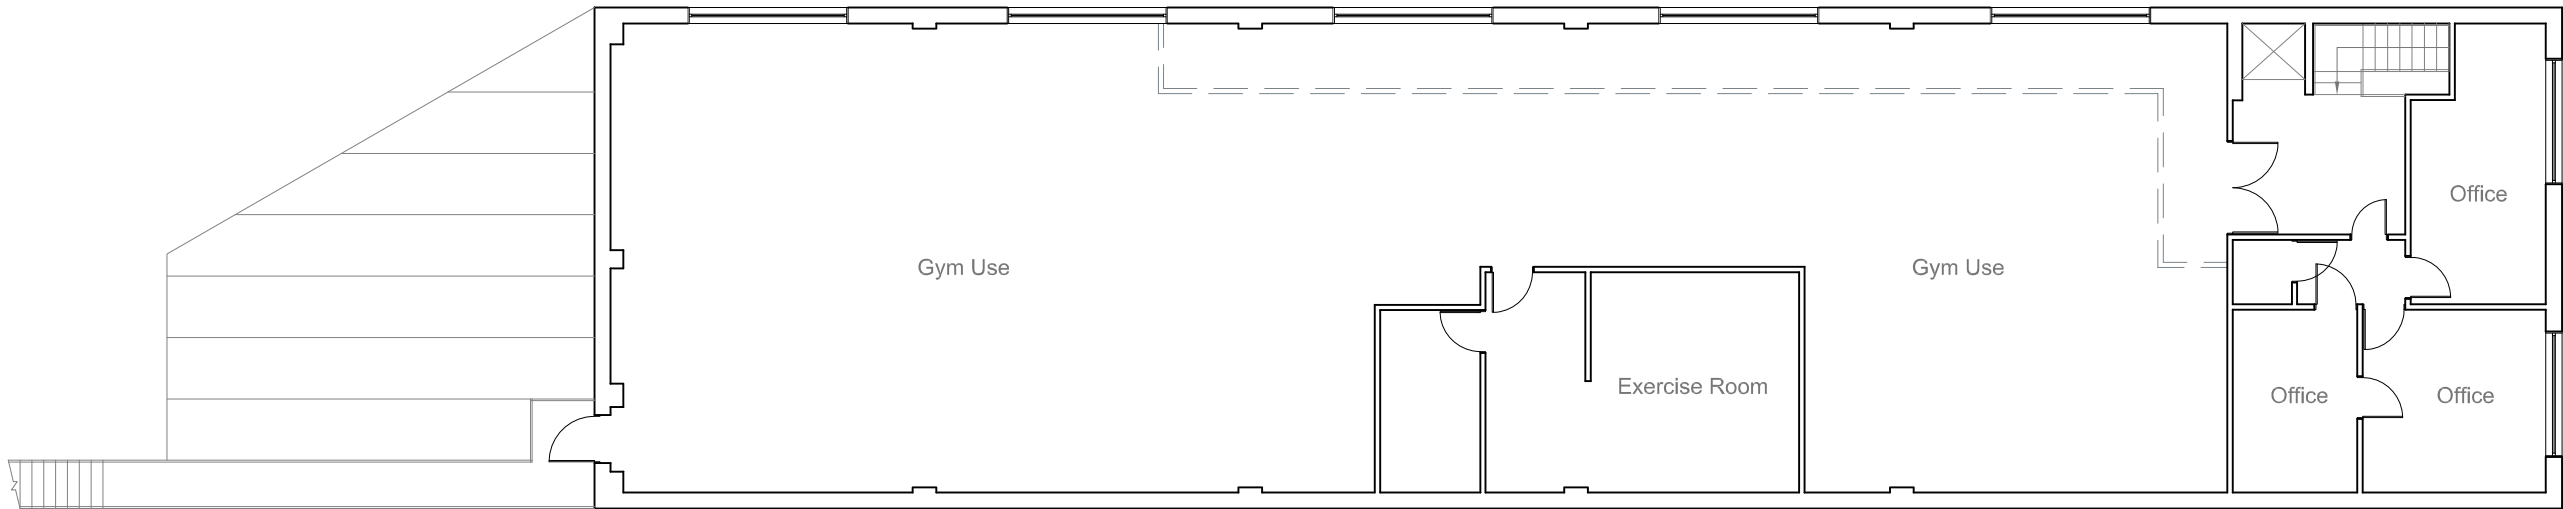

	<u>Site Address:</u> 10 Victoria Way Burgess Hill RH15 9NF	<u>Drawing Content:</u> Proposed First Floor Plan	<u>Drawings No:</u> 10victoriaway/2024/05	<u>Date Drawn:</u> 29th November 2024	<u>Planning Issue</u>		
	1	2	3	5	7		
			<u>Drawings Scale:</u> 1:100 @ A2	<u>Drawn By:</u> KG	<u>Revision:</u>	A 01 25	B 01 25
			4	6			8