


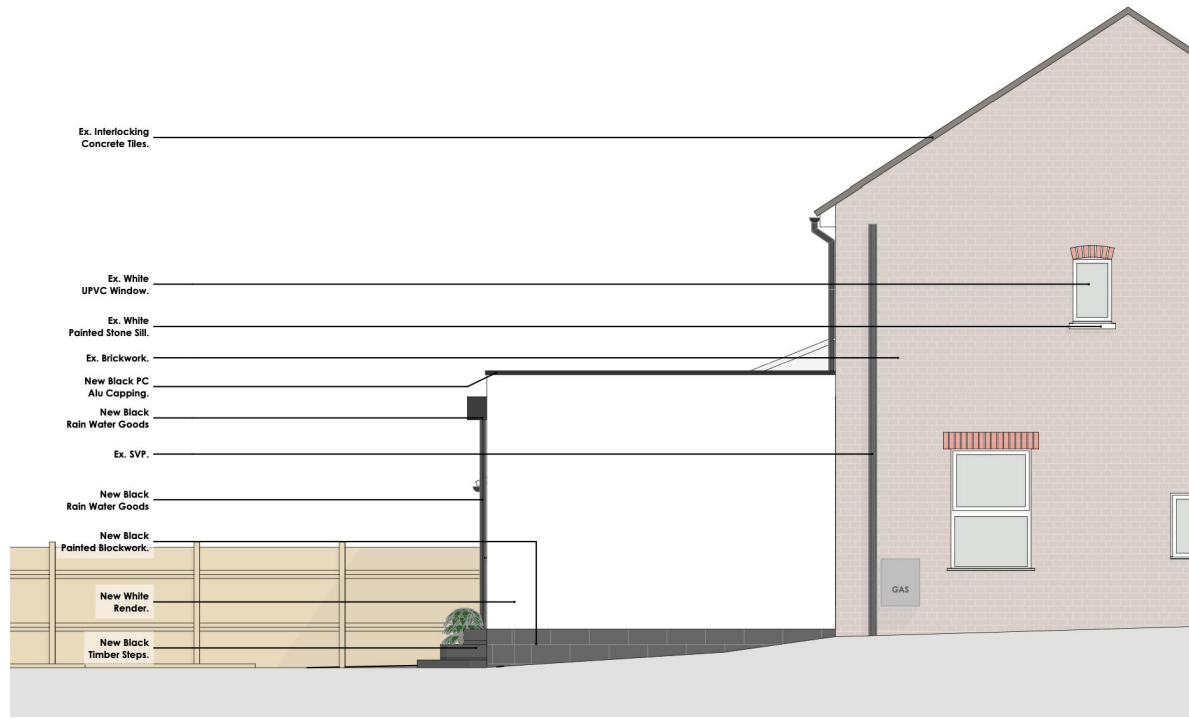

Proposed South Elevation




Proposed West Elevation

APPROVED - South & West Elevation Proposal

Scale: 1:100 [A3]

Planning Approval Reference: DM/25/1362  
Drawing Reference: 321A

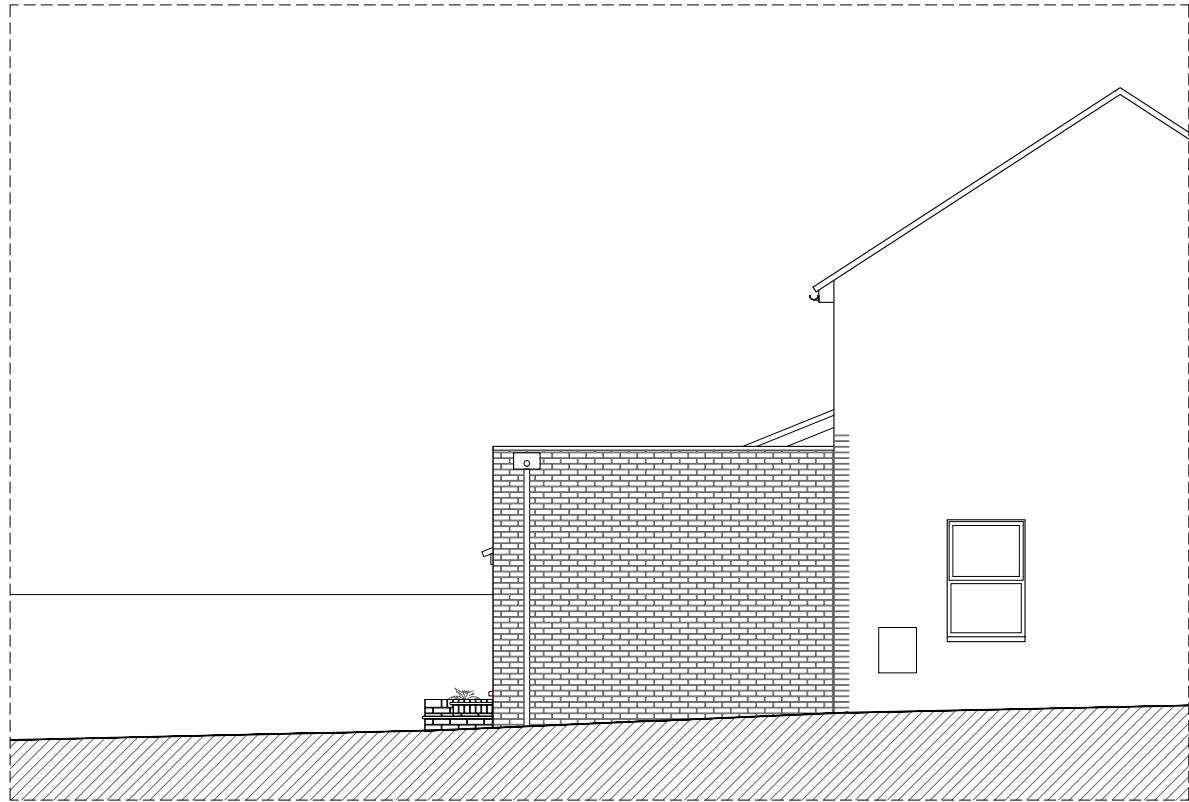

Proposed South & West Elevation

Scale: 1:100 [A3]

Please note; there is no change to the height or footprint of the extension from the approved elevations.

Proposed Changes from the Planning Approved Elevations:

- The approved white render finish to the extension is to change to a brickwork finish, to match the original / main house.

Drawing Key:

- Application Site
- Existing Structure[s]
- Proposed Structure

|     |          |                            |
|-----|----------|----------------------------|
| B   | 23/03/26 | Issued for PLANNING        |
| A   | 18/12/25 | Issued for CLIENT APPROVAL |
| /   | 01/12/25 | Issued for CLIENT REVIEW   |
| Rev | Date     | Description                |

ROSE  
CHAPMAN  
ARCHITECTS

PLANNING

|               |                   |
|---------------|-------------------|
| Project       | Project Reference |
| 3 Kings Road  | 011               |
| Client        |                   |
| Private       |                   |
| Date          | Scale             |
| December 2025 | 1:100 @ A3        |

|                                                            |         |          |     |
|------------------------------------------------------------|---------|----------|-----|
| Drawn                                                      | Checked | Approved | Rev |
| NR                                                         | NR      | NR       | B   |
| Title                                                      |         |          |     |
| Planning Approved Elevations & Amended/Proposed Elevations |         |          |     |
| Drawing Number                                             |         |          |     |
| 321                                                        |         |          |     |



This drawing is copyright of Rose Chapman Architects.  
Do not scale from this drawing. All dimensions and levels to be checked on site by the contractor and such dimensions to be his responsibility. Report all drawing errors, omissions and discrepancies to the architect.

DISCLAIMER  
This document may be issued in an editable digital CAD format to enable others to use it as background information to make alterations and/or additions. In that instance the file will be accompanied by a PDF version as a record of the original file. It is for those parties making such alterations and/or additions to ensure that they make use of current background information. Rose Chapman Architects accepts no liability for either; any such alterations and/or additions to the background information by others; or any other changes made by others to the architectural content of the background information itself.