




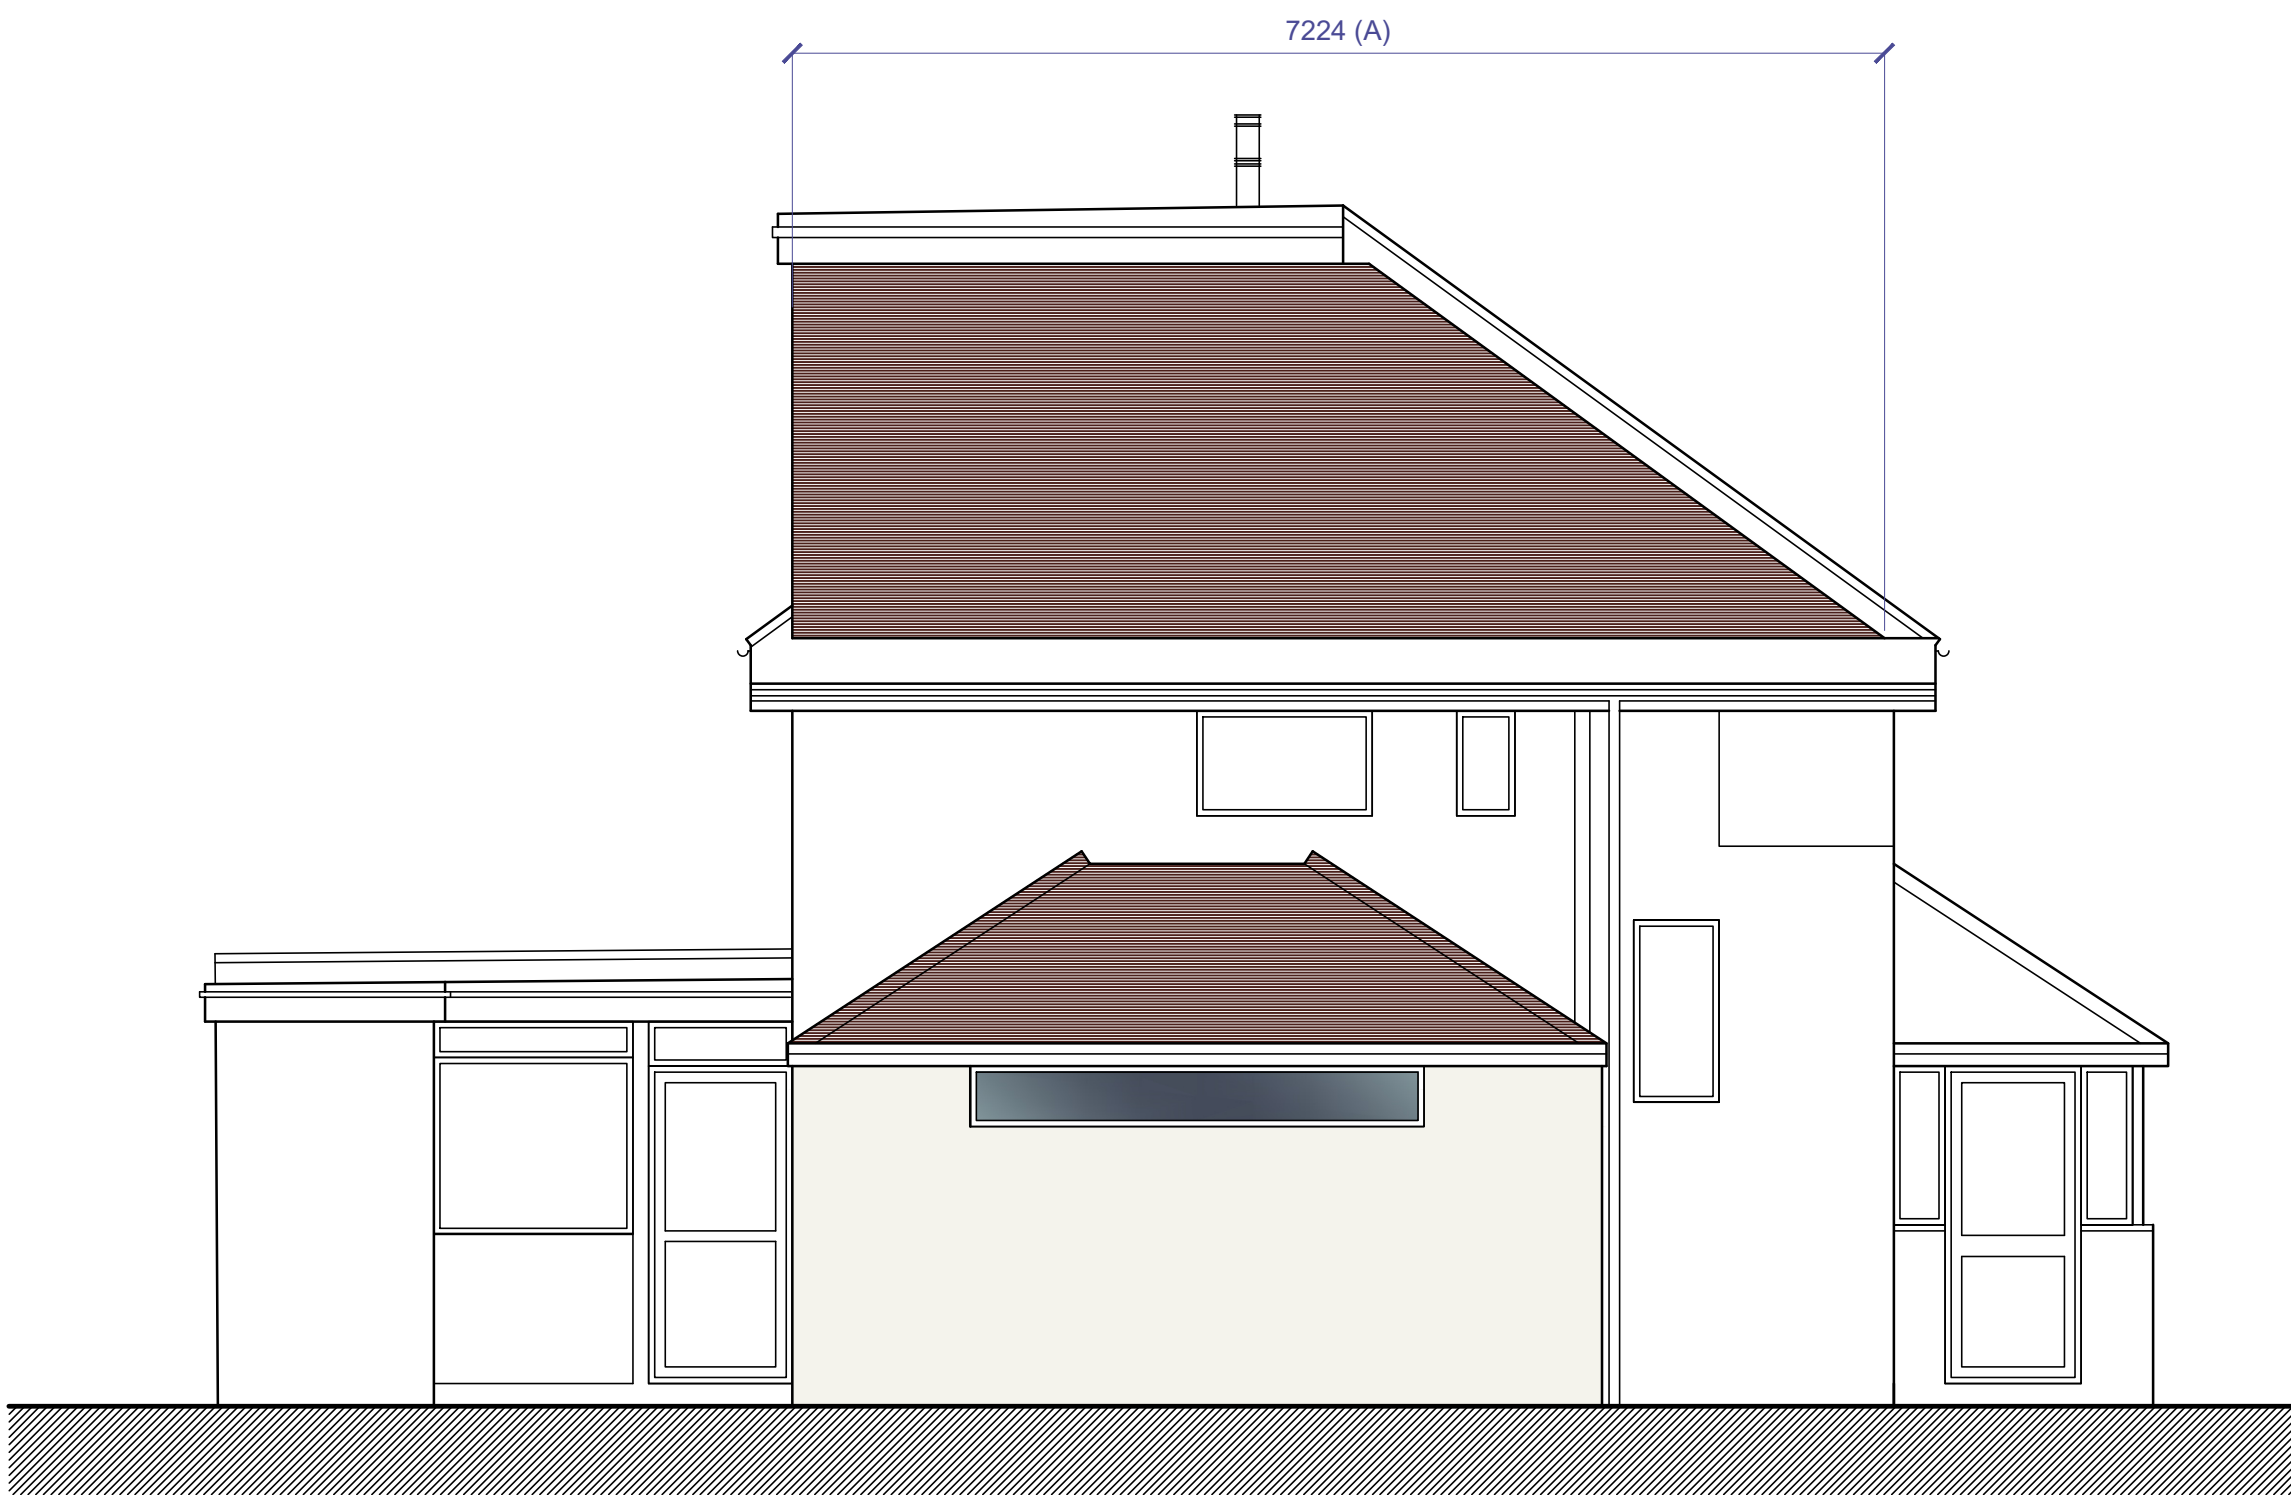


PROPOSED SIDE ELEVATION - 1:50@A1

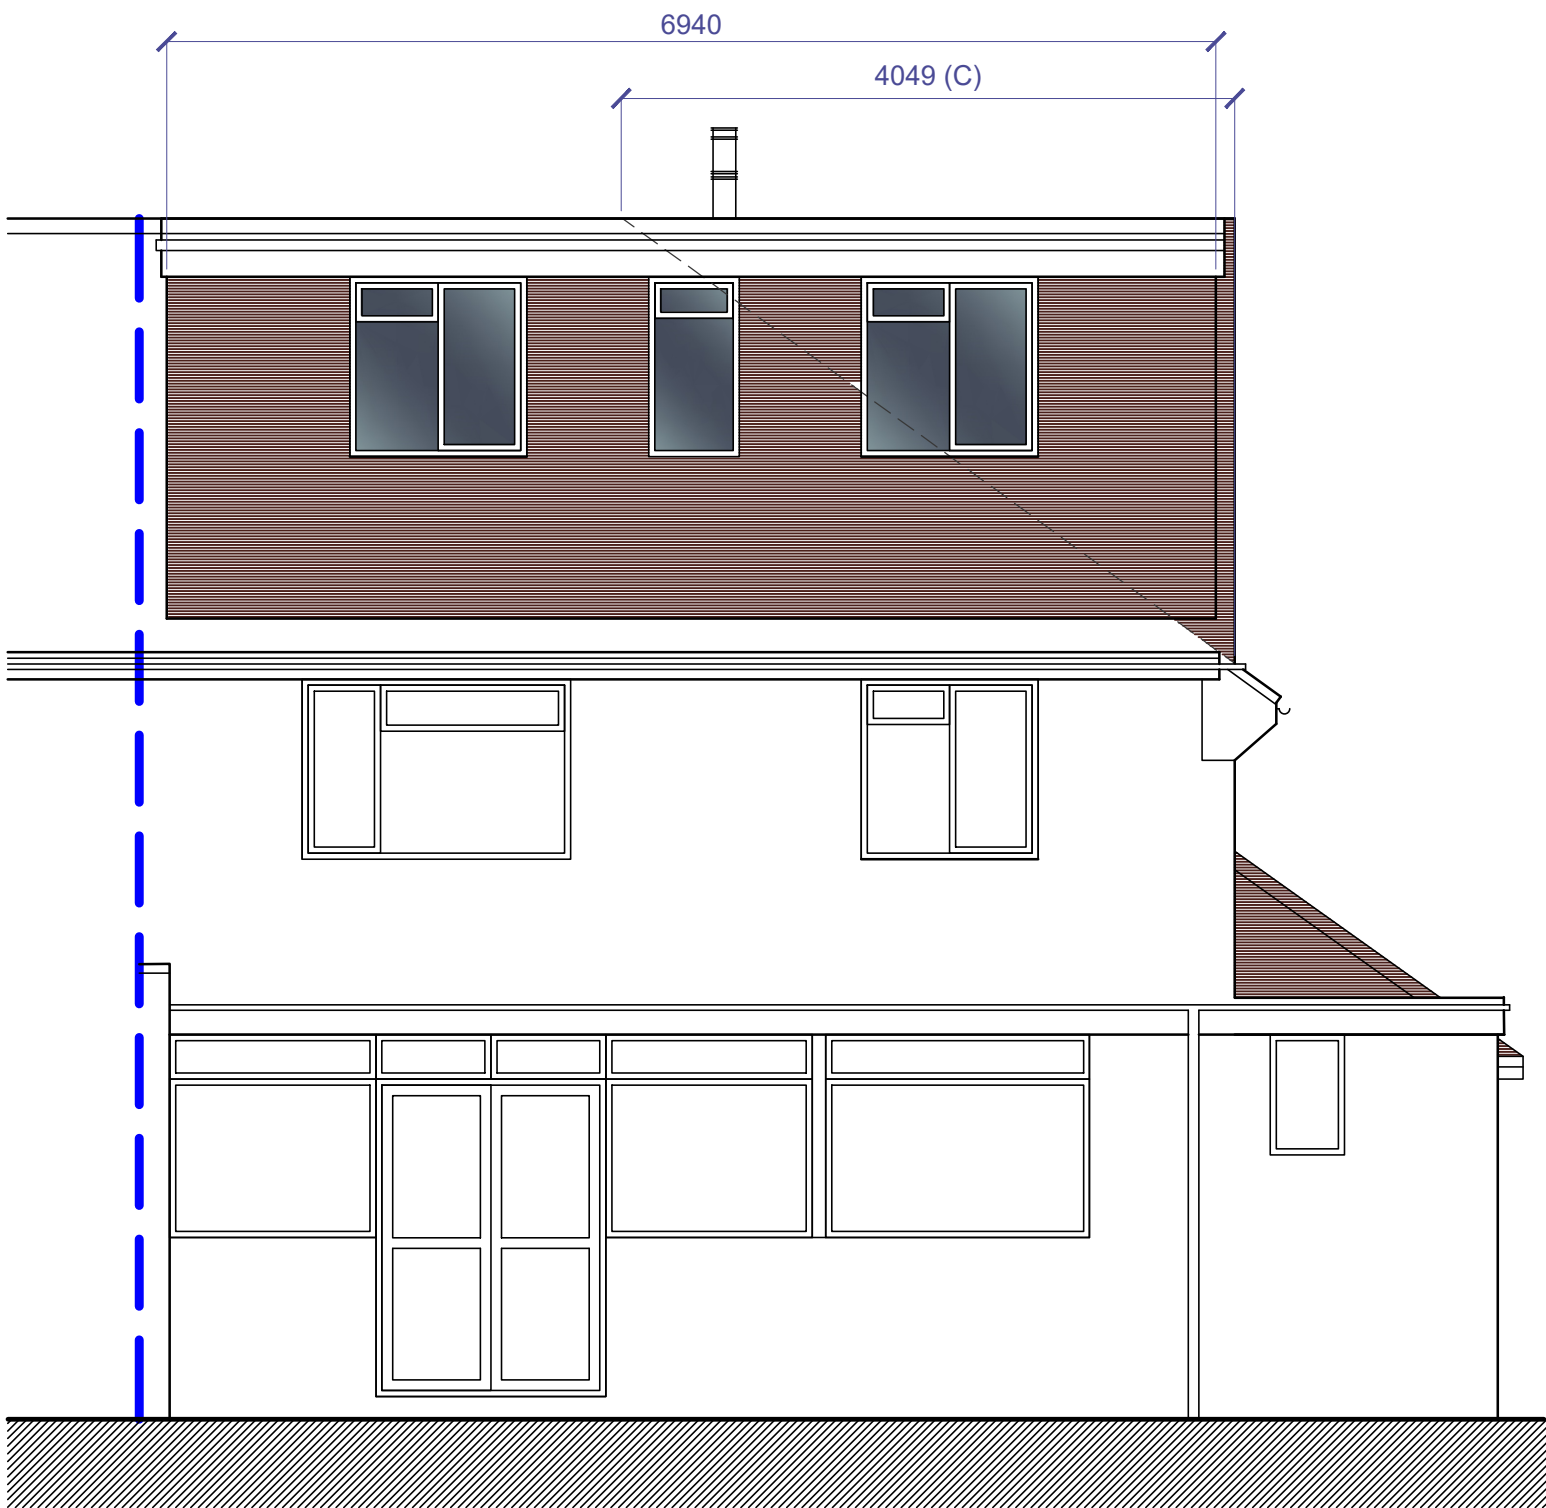


PROPOSED REAR ELEVATION - 1:50@A1

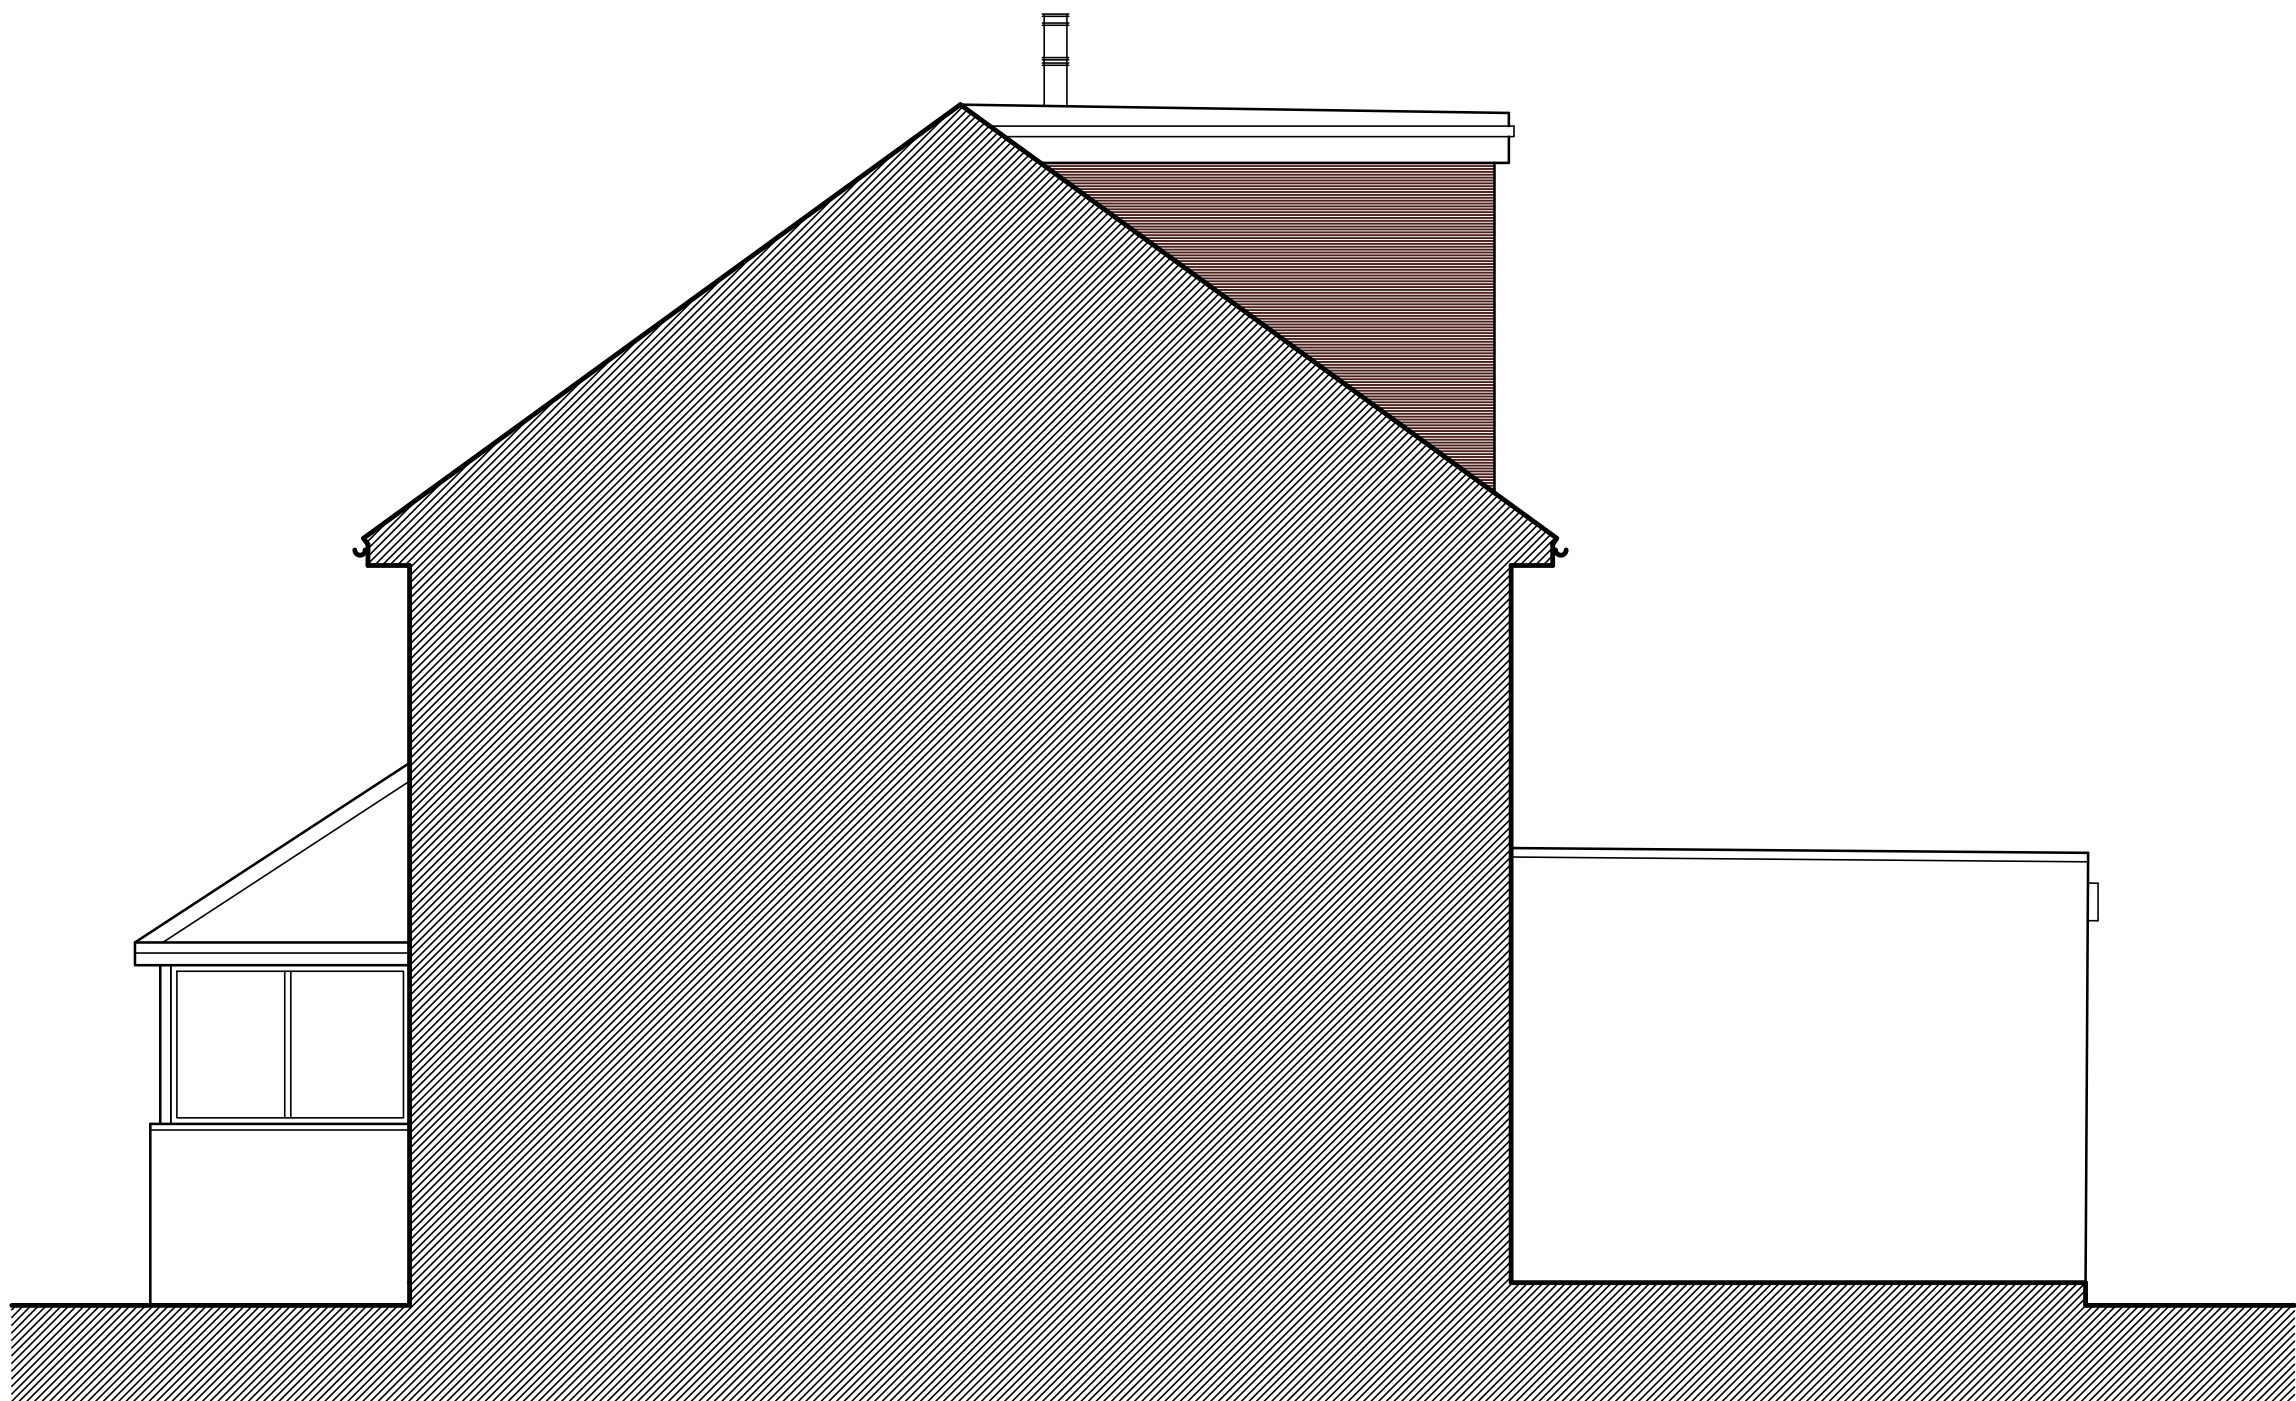

PROPOSED SIDE ELEVATION - 1:50@A1

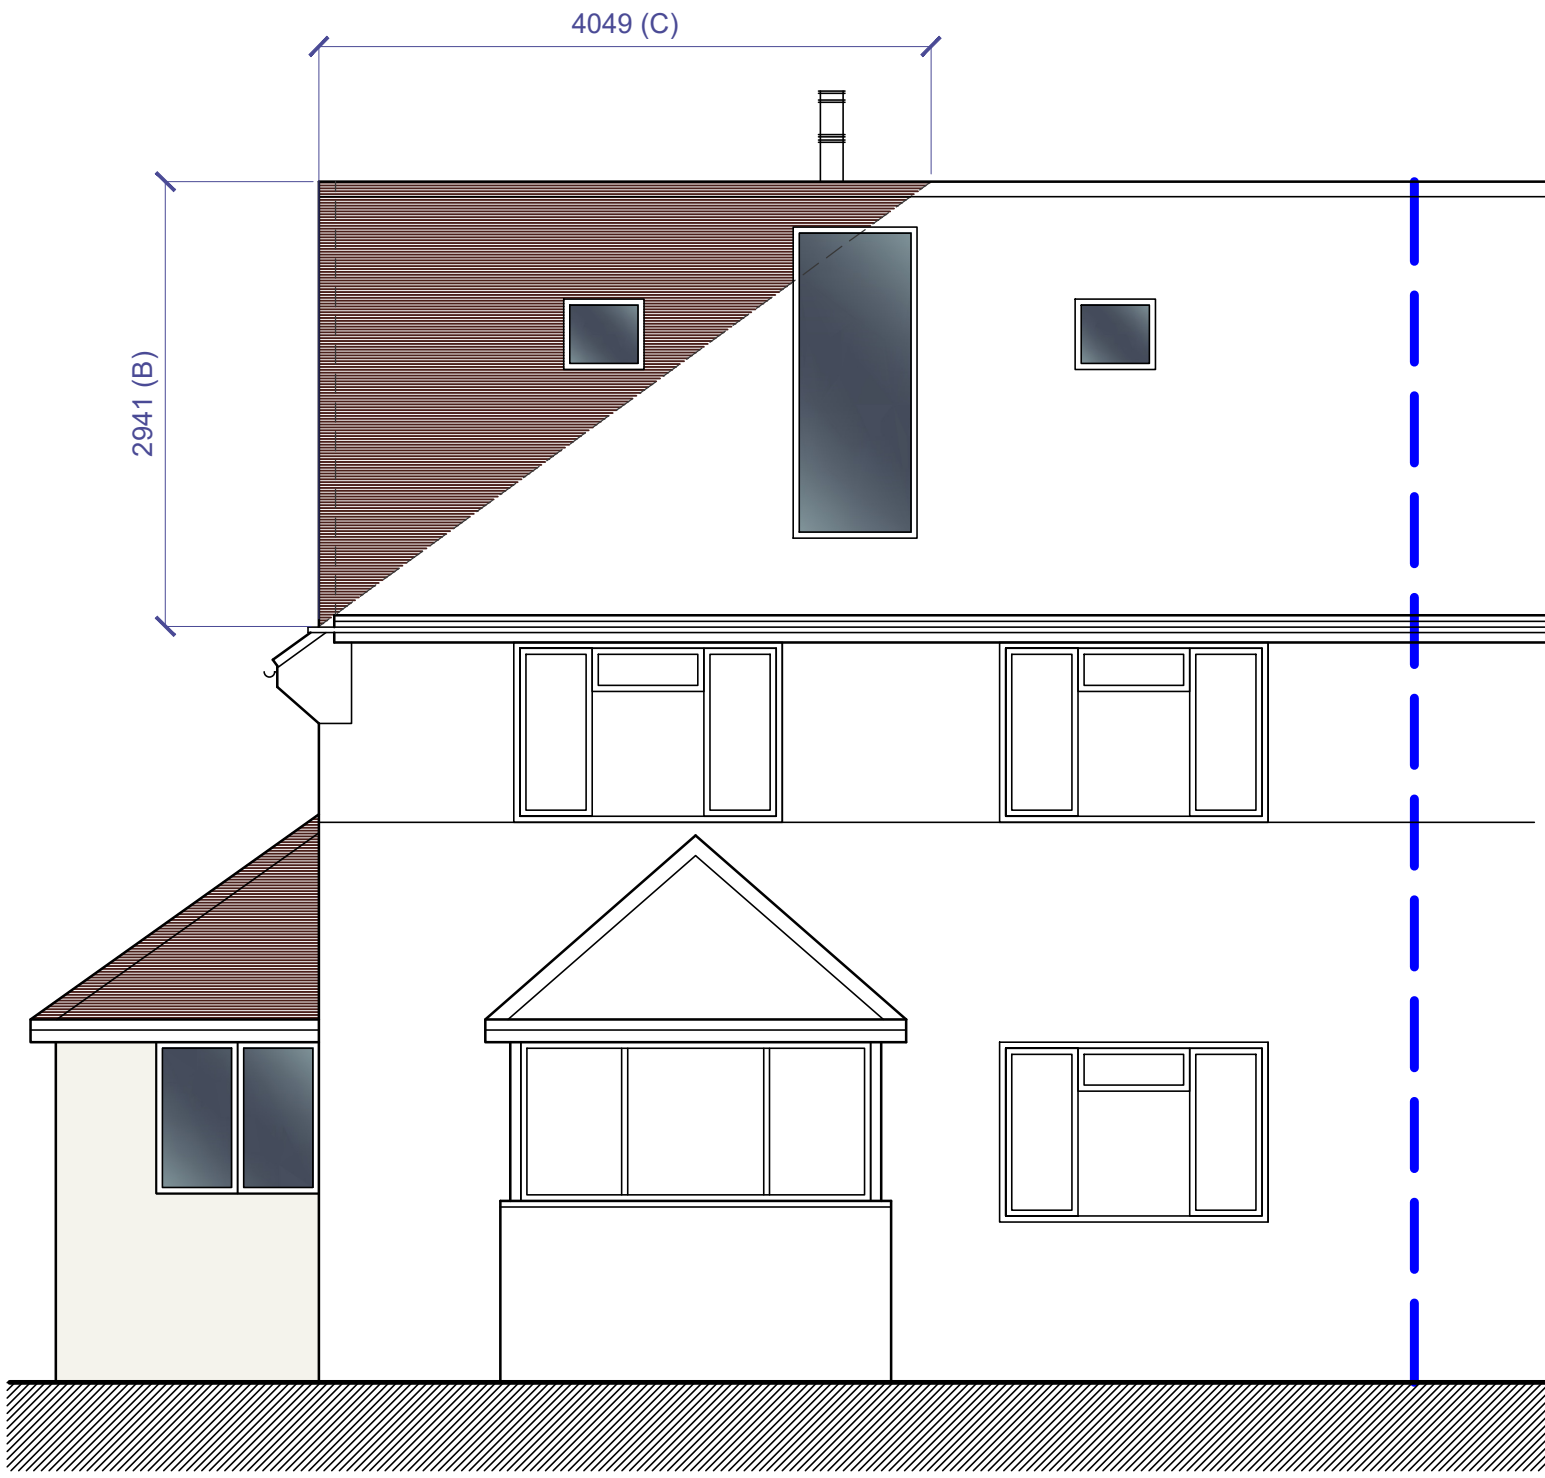


PROPOSED FRONT ELEVATION - 1:50@A1

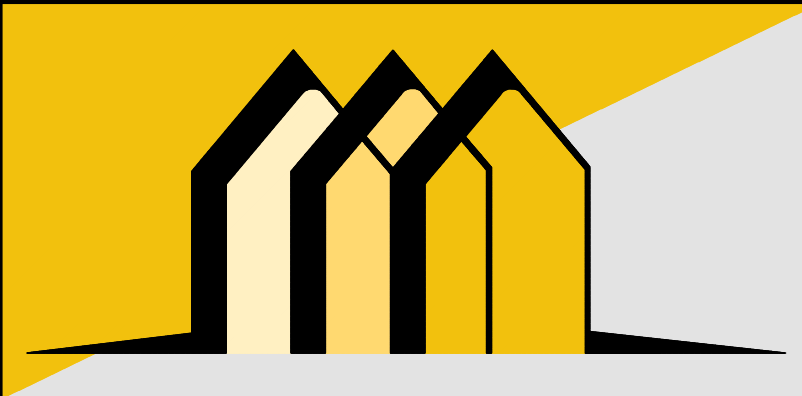

CONTACT INFO

E: [Scott@EllisdonArchitecturalAssociates.co.uk](mailto:Scott@EllisdonArchitecturalAssociates.co.uk)  
W: [WWW.EllisdonArchitecturalAssociates.co.uk](http://WWW.EllisdonArchitecturalAssociates.co.uk)  
M: 07828 189525

SCALE BARS

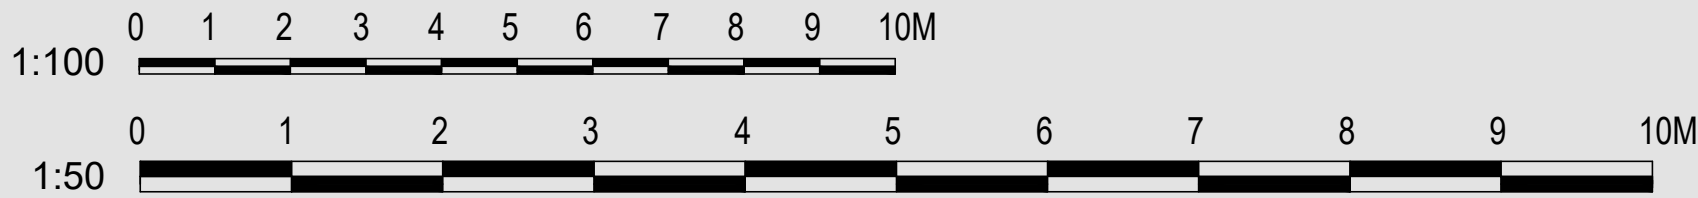

| REVISION | DESCRIPTION | STATUS:  | CLIENT:     | MR & MRS SMITH      | SITE ADDRESS:                             |
|----------|-------------|----------|-------------|---------------------|-------------------------------------------|
| 0        | FIRST ISSUE | PLANNING | JOB REF:    | 689                 | 7 GRANGE ROAD<br>CRAWLEY DOWN<br>RH10 4JT |
| A        | 11.02.2026  |          | DRG. NO:    | 03                  |                                           |
|          |             |          | DRG. TITLE: | PROPOSED ELEVATIONS |                                           |
|          |             |          | DATE:       | DECEMBER 2025       |                                           |
|          |             |          | SCALE:      | 1:50/100@A1         |                                           |