
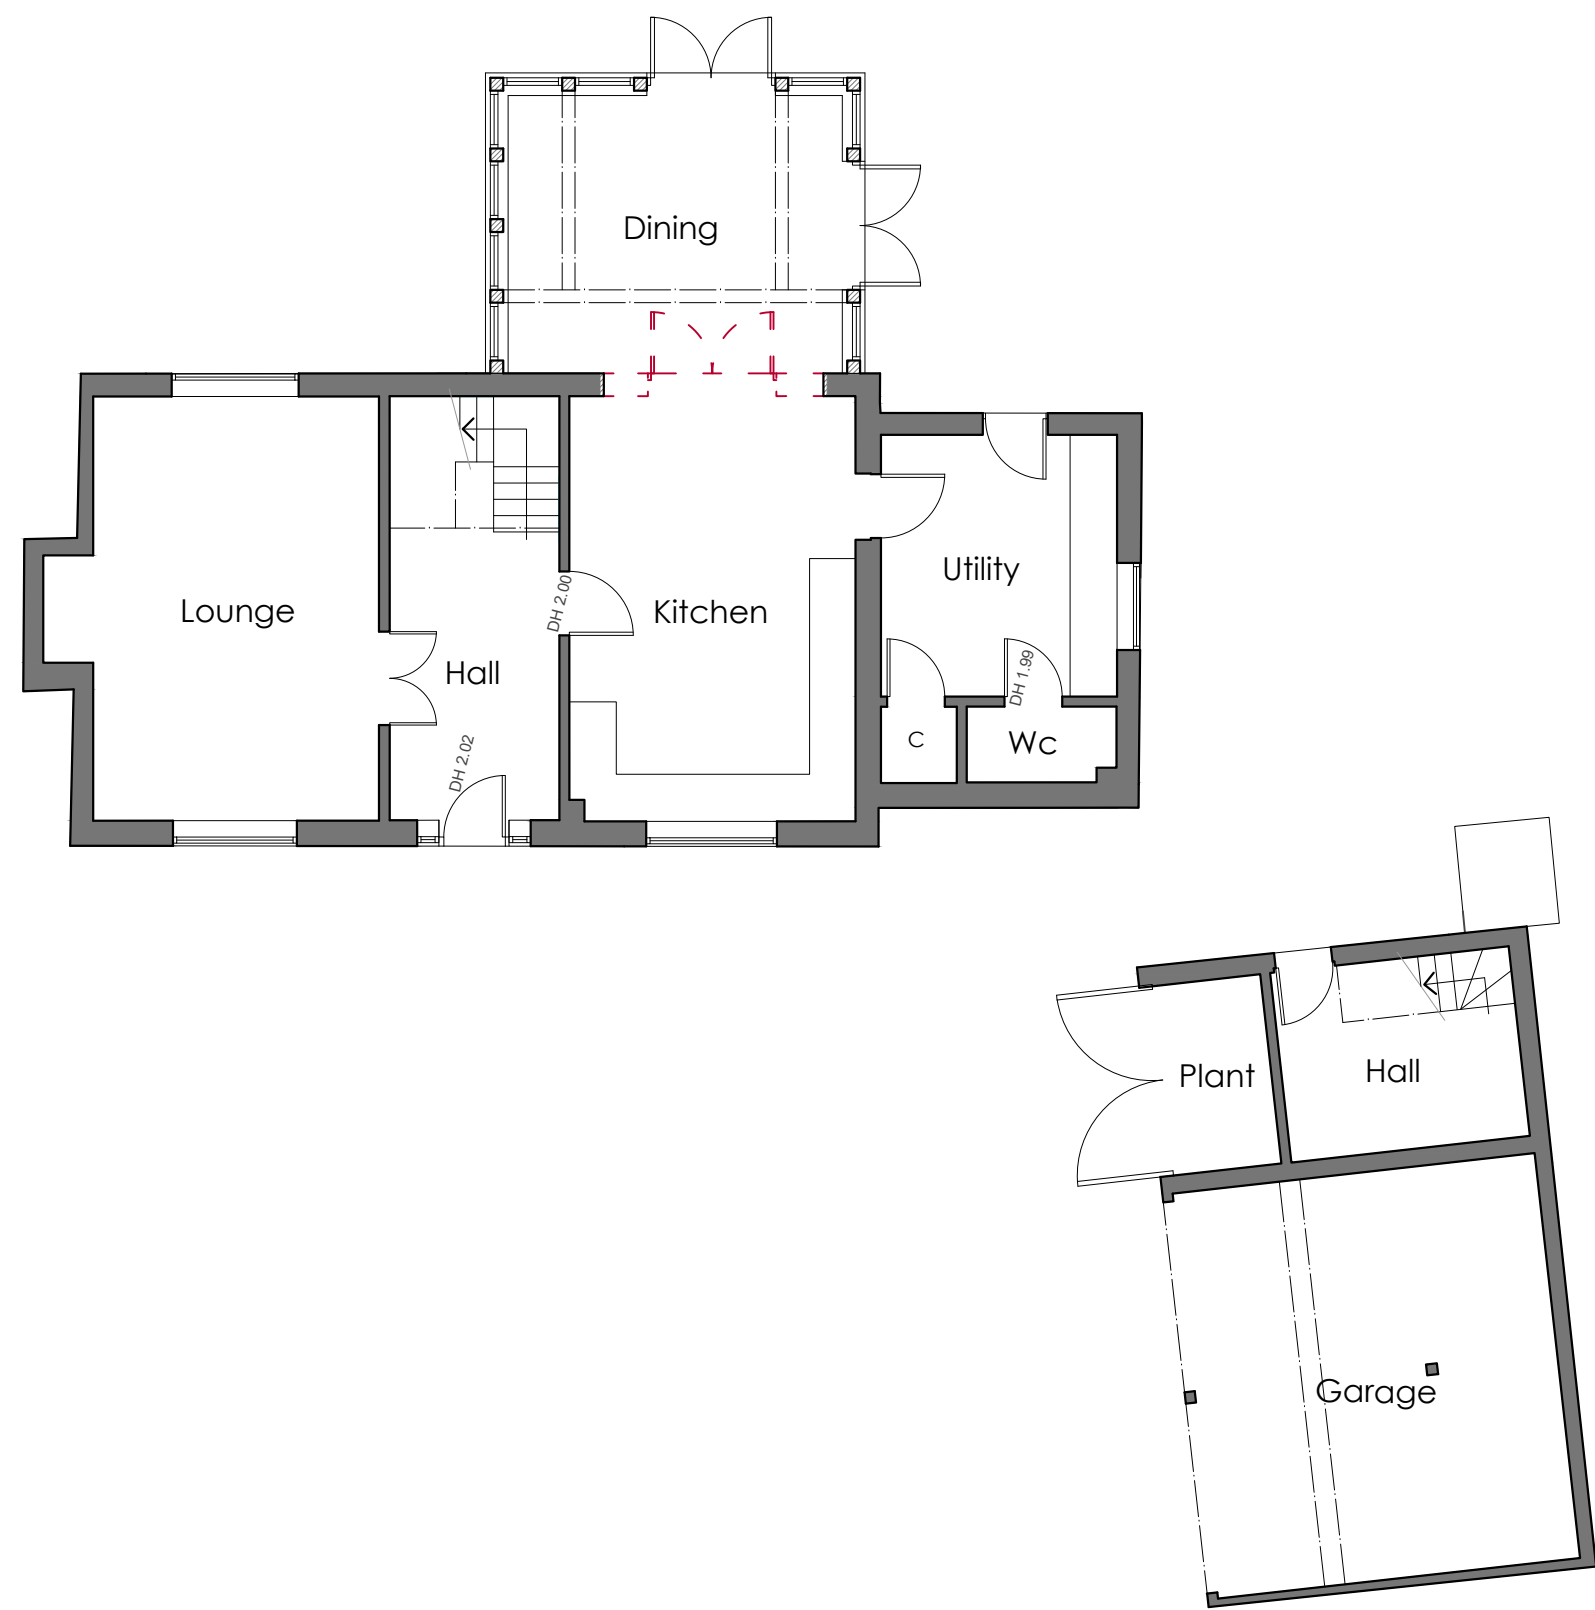


FOR PLANNING
PURPOSES ONLY

NOT FOR CONSTRUCTION

DRAFT

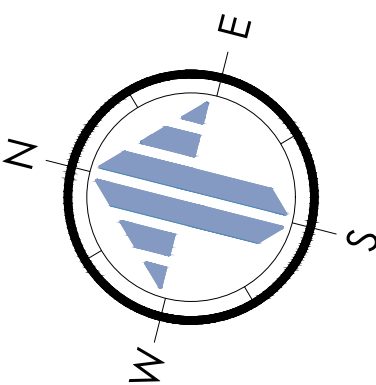

GROUND FLOOR PLAN - AS PROPOSED
SCALE @ 1:100 ON AN A1 SHEET



FIRST FLOOR PLAN - AS PROPOSED
SCALE @ 1:100 ON AN A1 SHEET



FRONT (WEST) ELEVATION - AS PROPOSED
SCALE @ 1:100 ON AN A1 SHEET




SIDE (NORTH) ELEVATION - AS PROPOSED
SCALE @ 1:100 ON AN A1 SHEET



REAR (EAST) ELEVATION - AS PROPOSED
SCALE @ 1:100 ON AN A1 SHEET



SIDE (SOUTH) ELEVATION - AS PROPOSED
SCALE @ 1:100 ON AN A1 SHEET

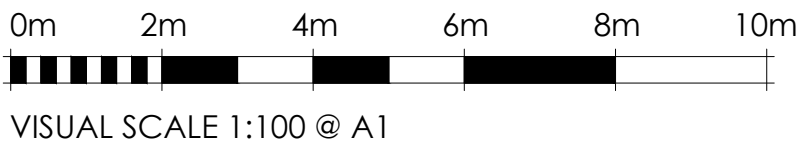

REV.	DATE.	BY.	AMENDMENT.	CHK.
PLANNING gould baxter 2 Lucastes Mews, Paddockhall Road, Haywards Heath, West Sussex, RH16 1HE (01444) 452604 h@goildbaxter.co.uk www.gouldbaxter.co.uk NOTES: DO NOT SCALE OFF THIS DRAWING UNLESS FOR PLANNING PURPOSES. CHECK ALL DIMENSIONS ON SITE BEFORE ANY WORK IS COMMENCED. ALL GOODS MATERIALS AND WORKMANSHIP MUST CONFORM WITH CURRENT BUILDING REGULATIONS, BRITISH STANDARDS AND CODES OF PRACTICE. COPYRIGHT OF THIS DRAWING IS RETAINED BY GOULD PROPERTY CONSULTANTS LTP 1/A GOULD BAXTER AND IT MUST NOT BE REPRODUCED WITHOUT WRITTEN CONSENT. CLIENT: Mr & Mrs T. Whittome PROJECT: Field Cottage, Sloop Lane, Scaynes Hill, East Sussex, RH17 7NP DRAWING: Plans and Elevations - As Proposed DATE: 20.03.2026 SCALE AT A1: 1:100 DRAWN BY: TG CHECKED BY: GB JOB NO. GS40 DRAWING NO. D.PL.001 REV. -				