

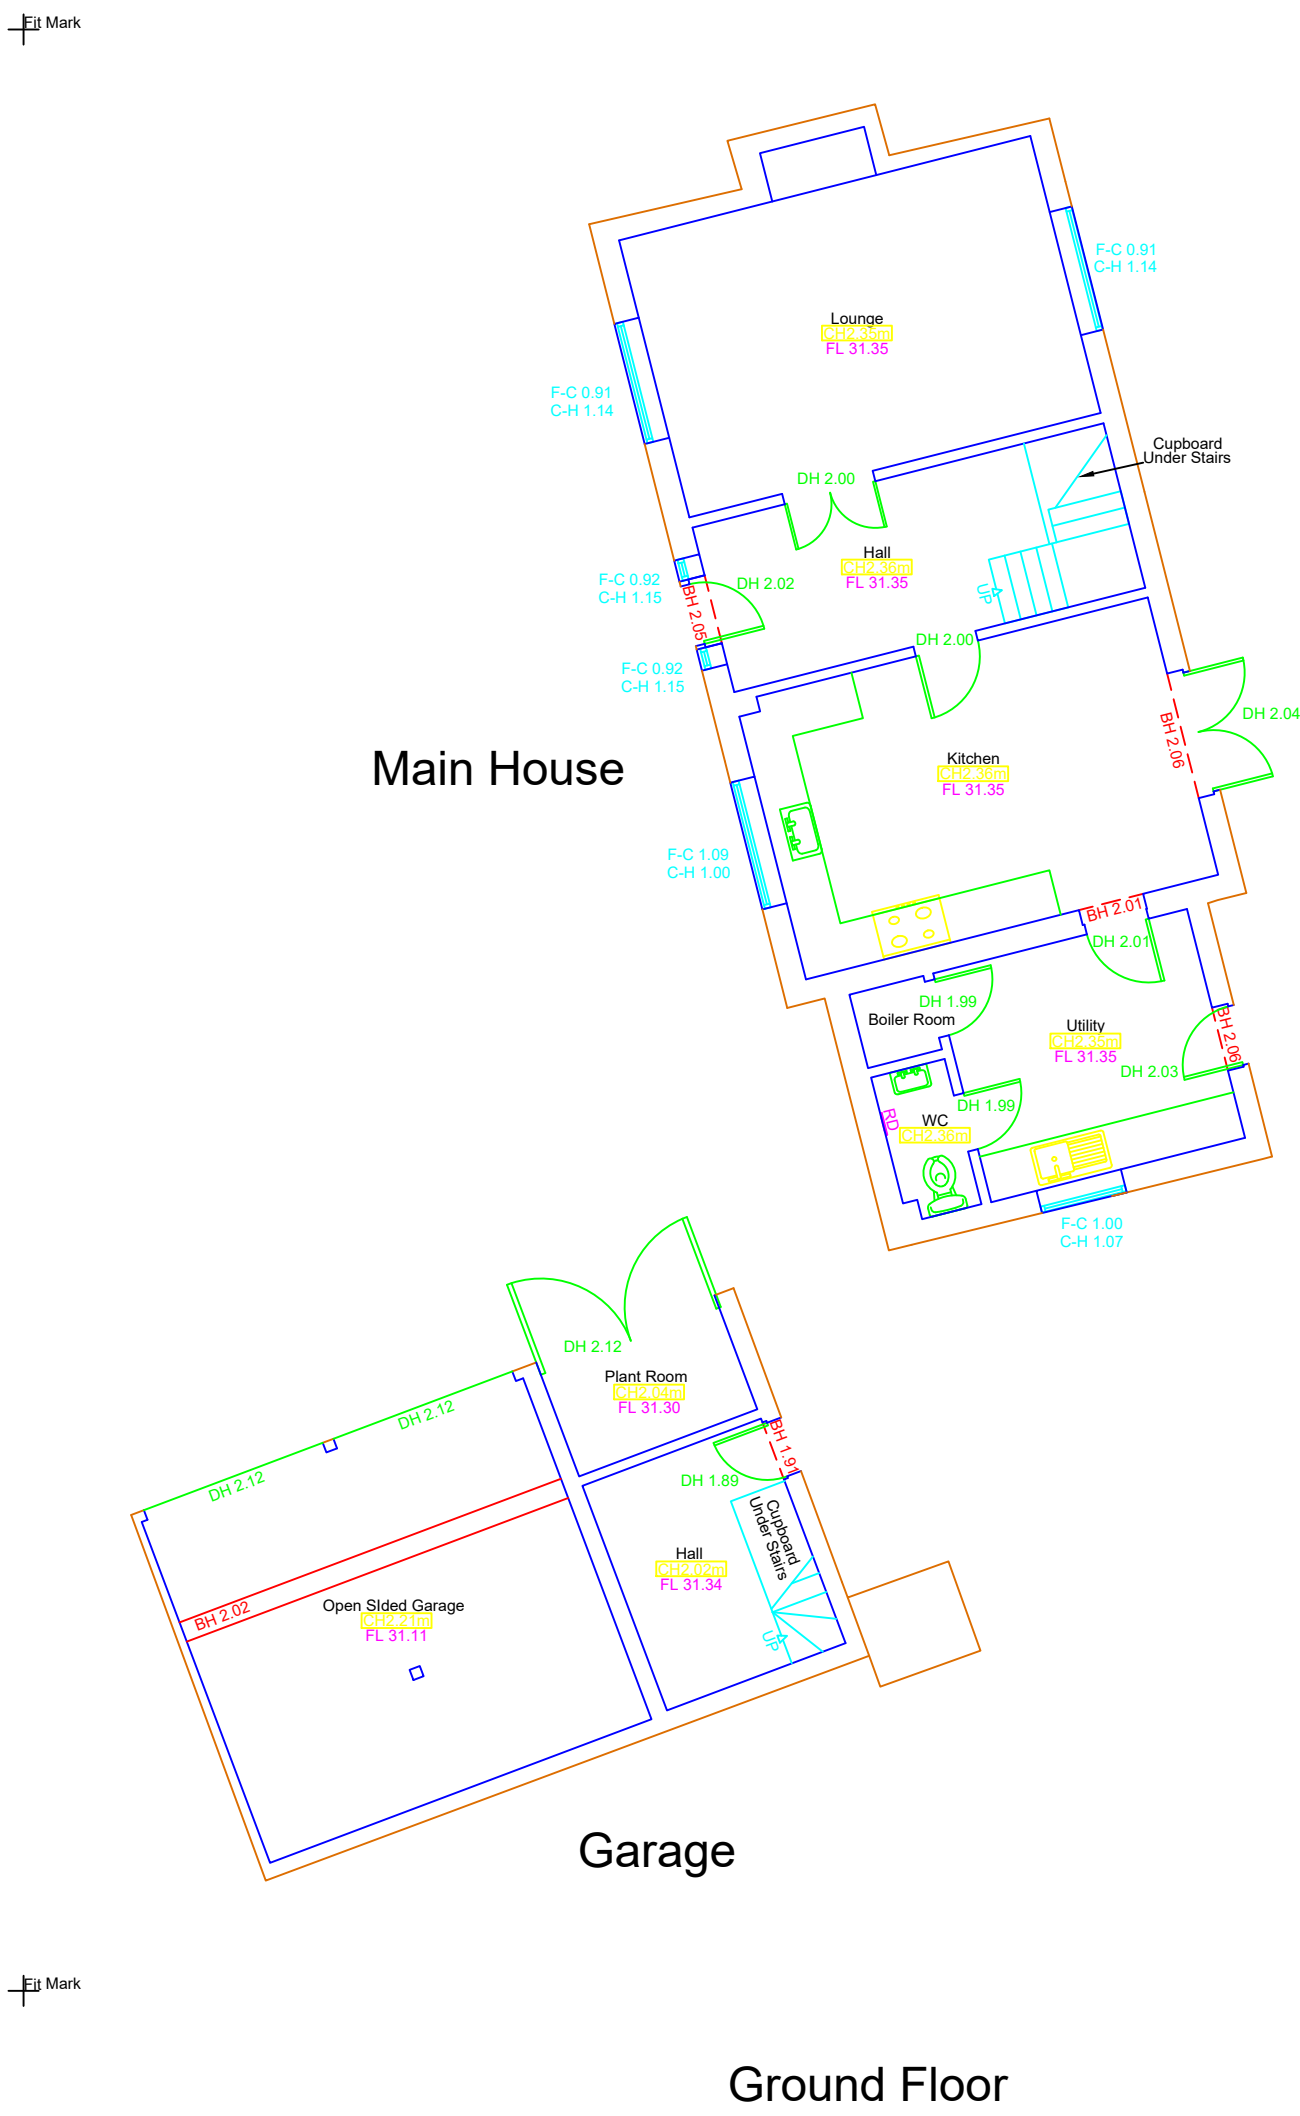


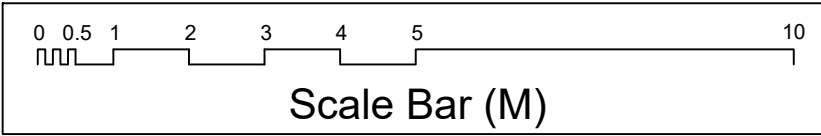

Ground Floor

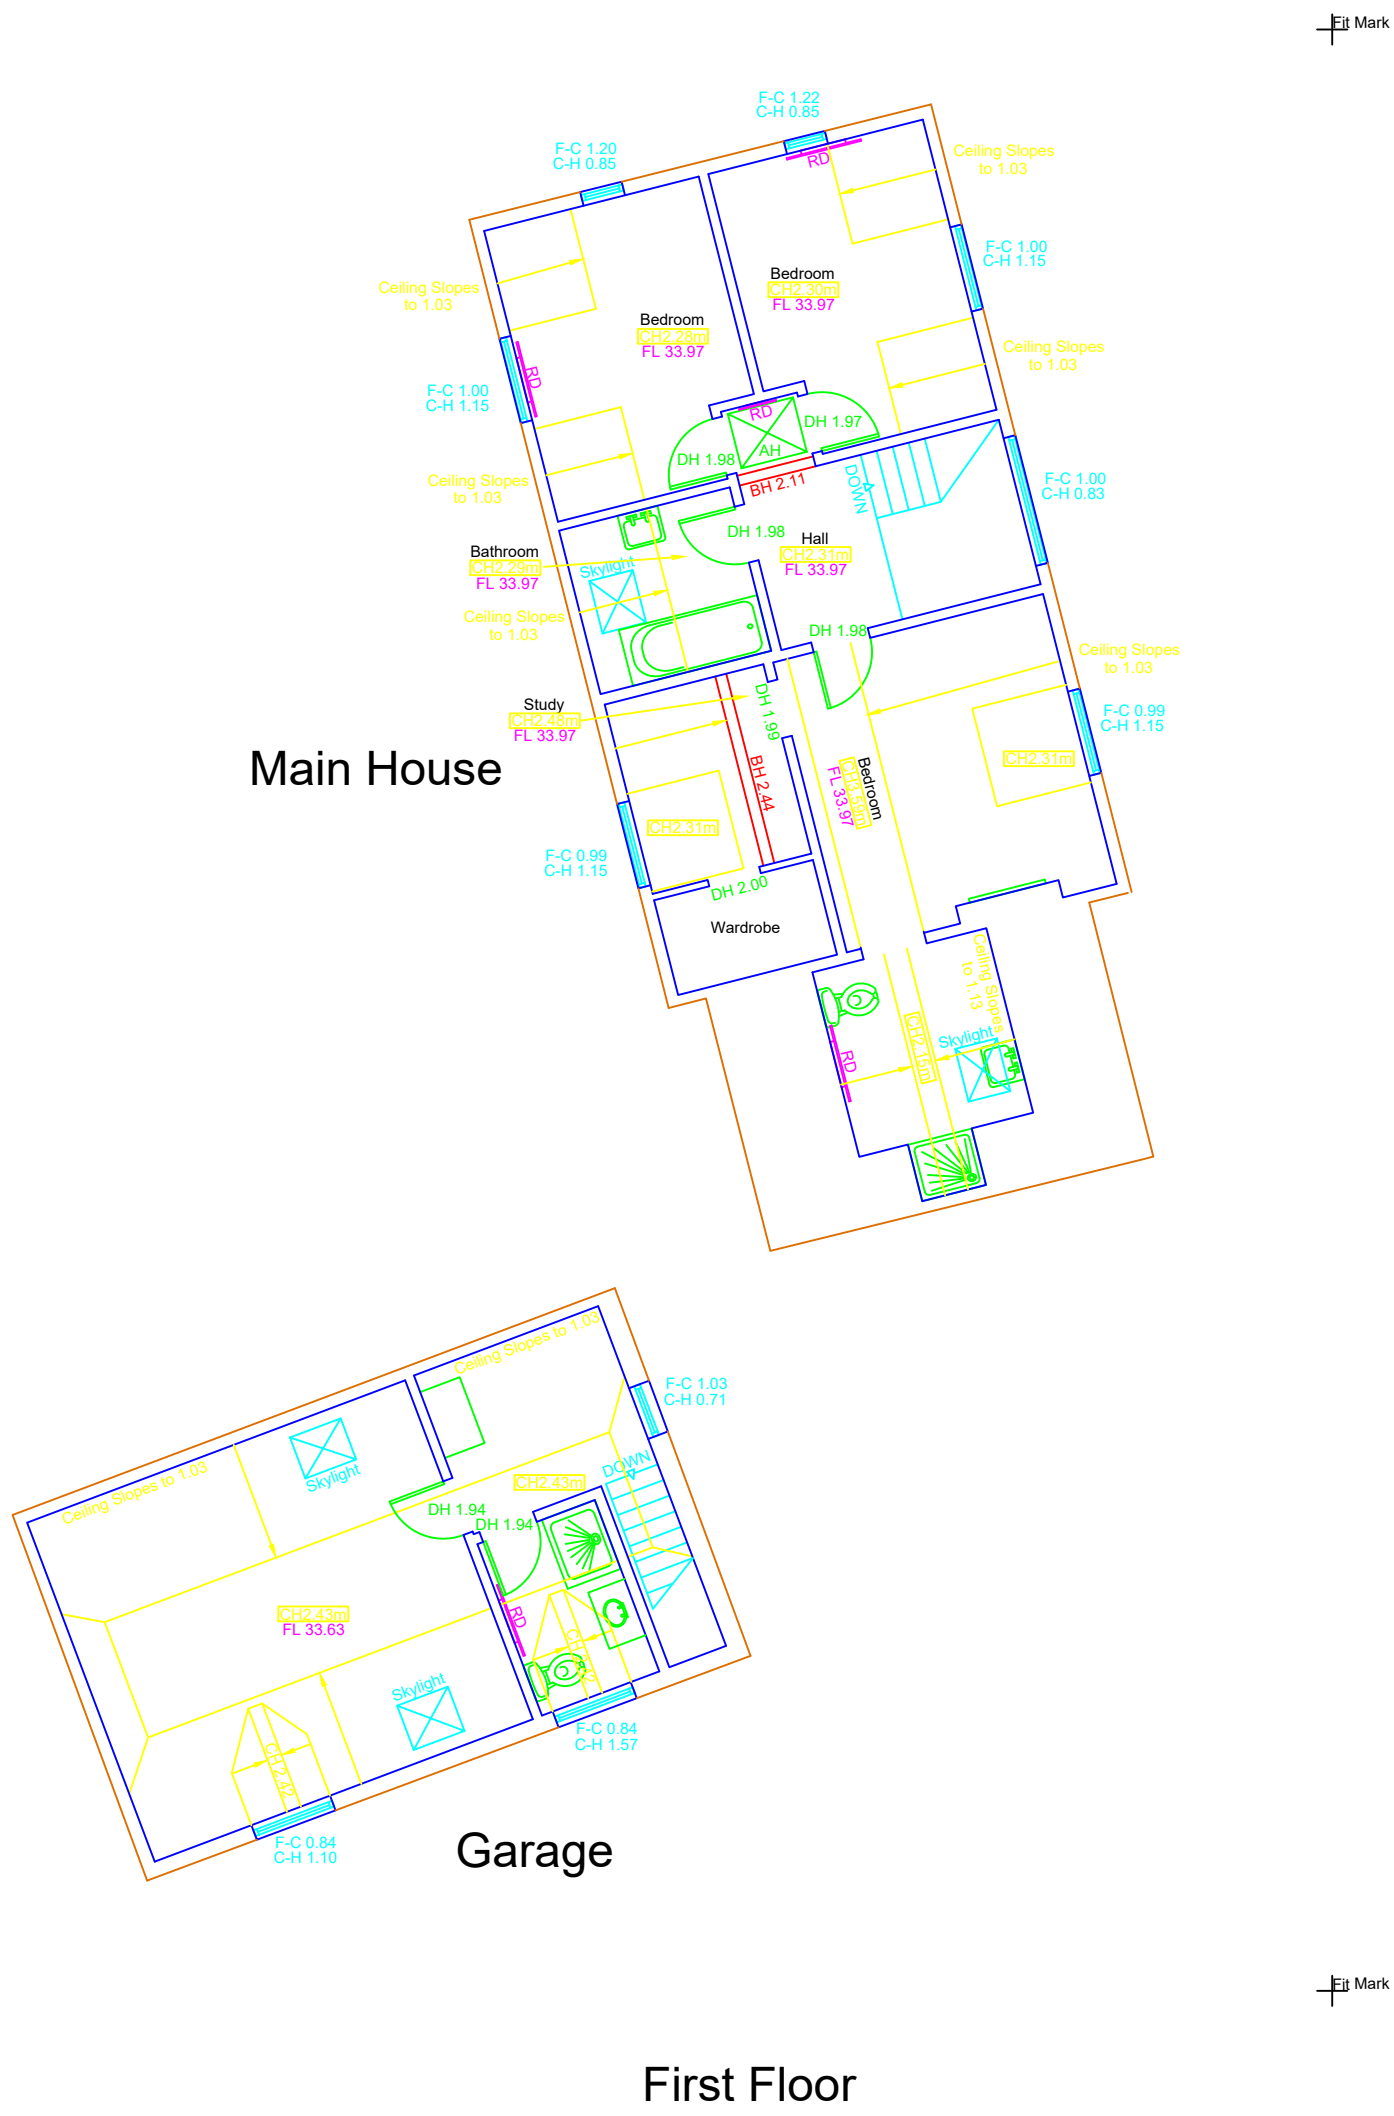

First Floor

NOTES

1. The Grid and Levels are orientated to OS Active Grid using OSTN 15.
2. Please request any survey control information if required.

LEGEND

AH - Access Hatch
BH - Beam Height
CH - Ceiling Height
C-H - Cill to Head
DH - Door Height
F-C - Floor to Cill
FL - Floor Level
RD - Radiator




A	M.Jones	Sept '21	Floor plan position amended
Rev	Revised By	Date	Revision

Project
**FIELD COTTAGE
SLOOPS LANE
SCAYNES HILL, SUSSEX**

Drawing Title
FLOOR PLANS

16 Allcard Close
Horsham
RH12 5AJ
Tel No: 07867411903
www.incosurveys.co.uk

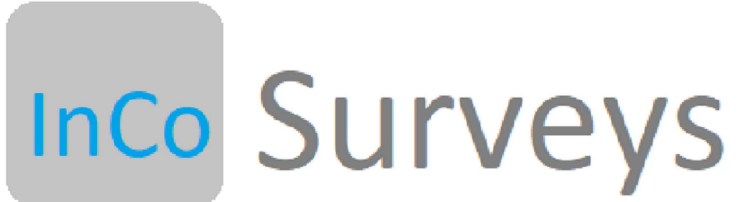

Surveyed: M.Jones May 2022
Checked: M.Jones May 2022

Project No. S22574	Drawing Status INFORMATION	Scale (@ A1) 1:100
-----------------------	-------------------------------	-----------------------

FLOOR PLANS