


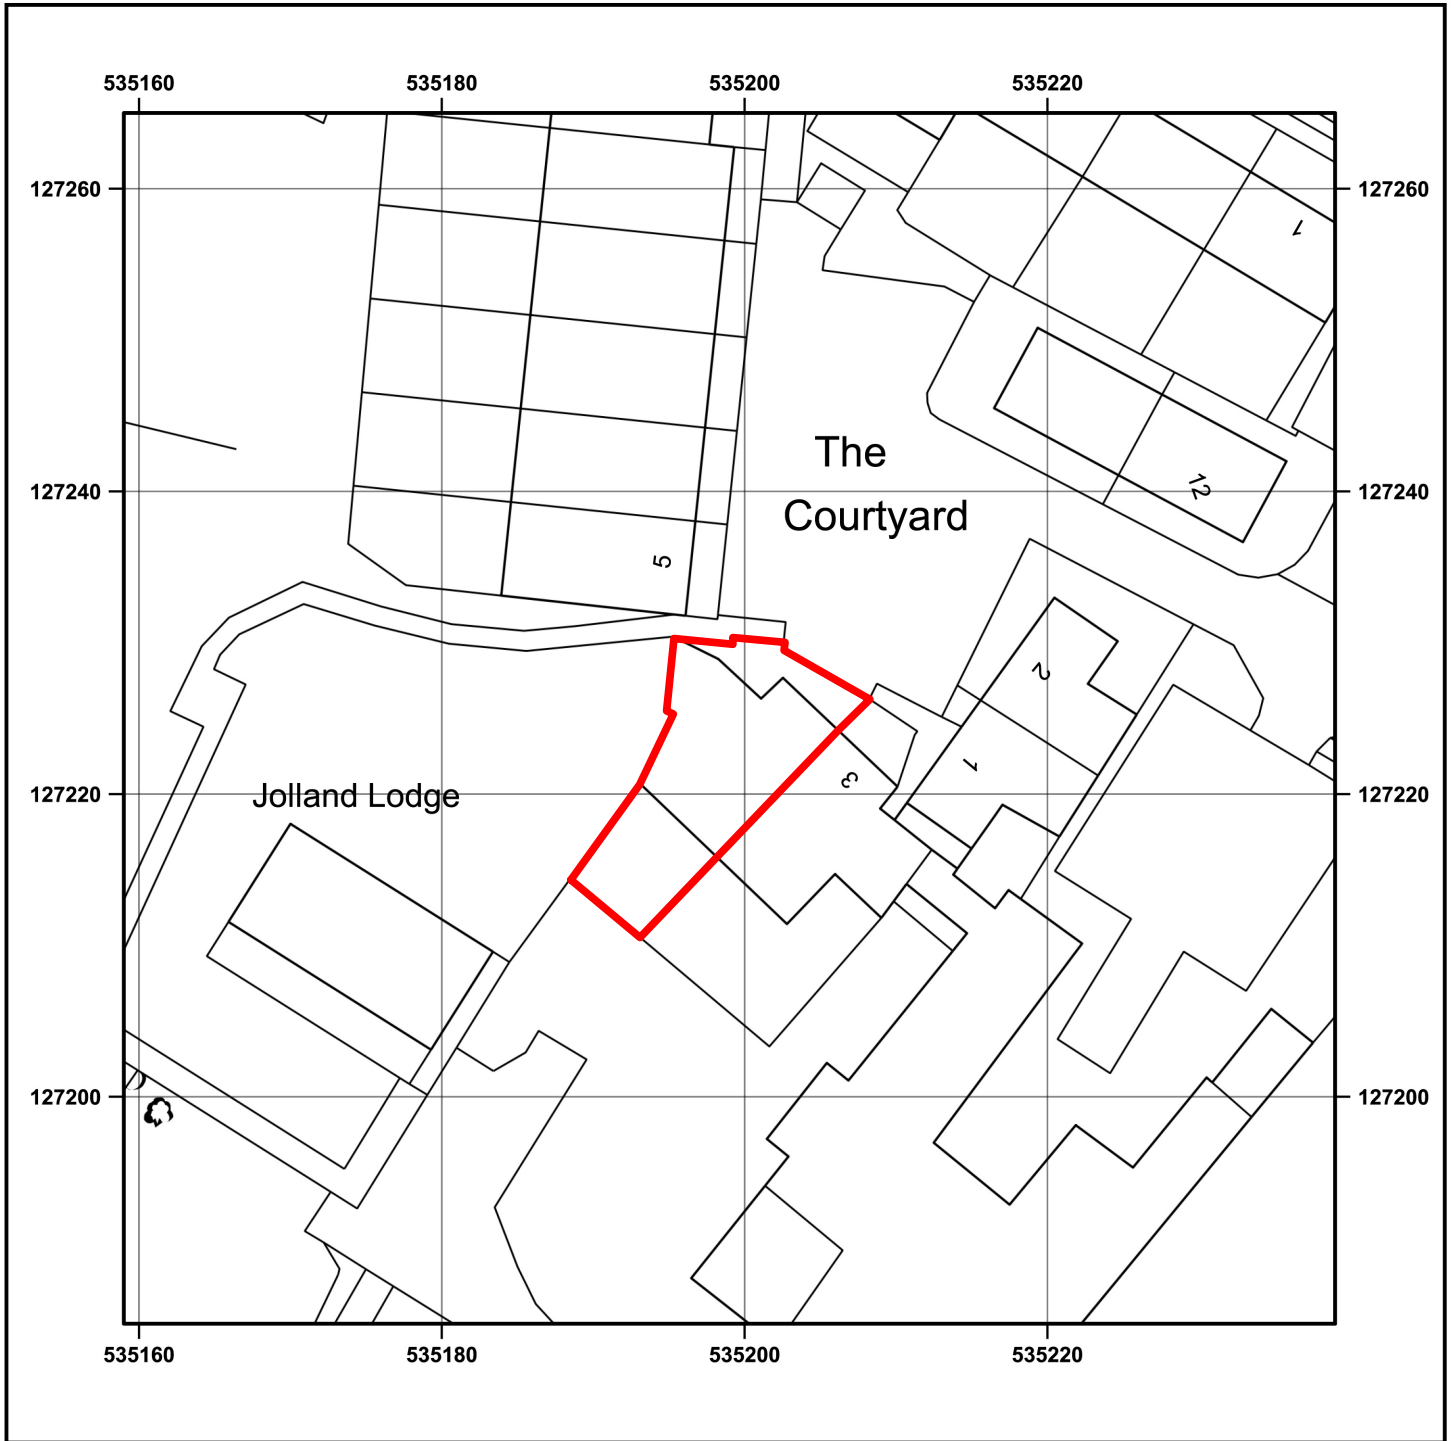

© Crown copyright and database rights 2026 OS AC0000848283. Public rights of way shown on this map have been taken from Local Authority definitive maps. The representation on this map of any other road, track or path is no evidence of the existence of a right of way.



Scale 1:500 - 1cm = 5m - A4 Size

Site Plan

1:500 at A4

Client: Mo Gholami, 4 The Courtyard, Buxshalls Estate, RH16 2QY			
Architect: Rosanna Wyeth, 2c Quakers Lane, Haywards Heath, RH163QD			
Site: 4 The Courtyard, Buxshalls Estate, RH16 2QY			
Project No: 2603 4 The Courtyard			
Drawing	Revision	Issued Date	Scale
002 Site Plan	-	17/03/2026	1:500 at A4