



Front Elevation 1:50

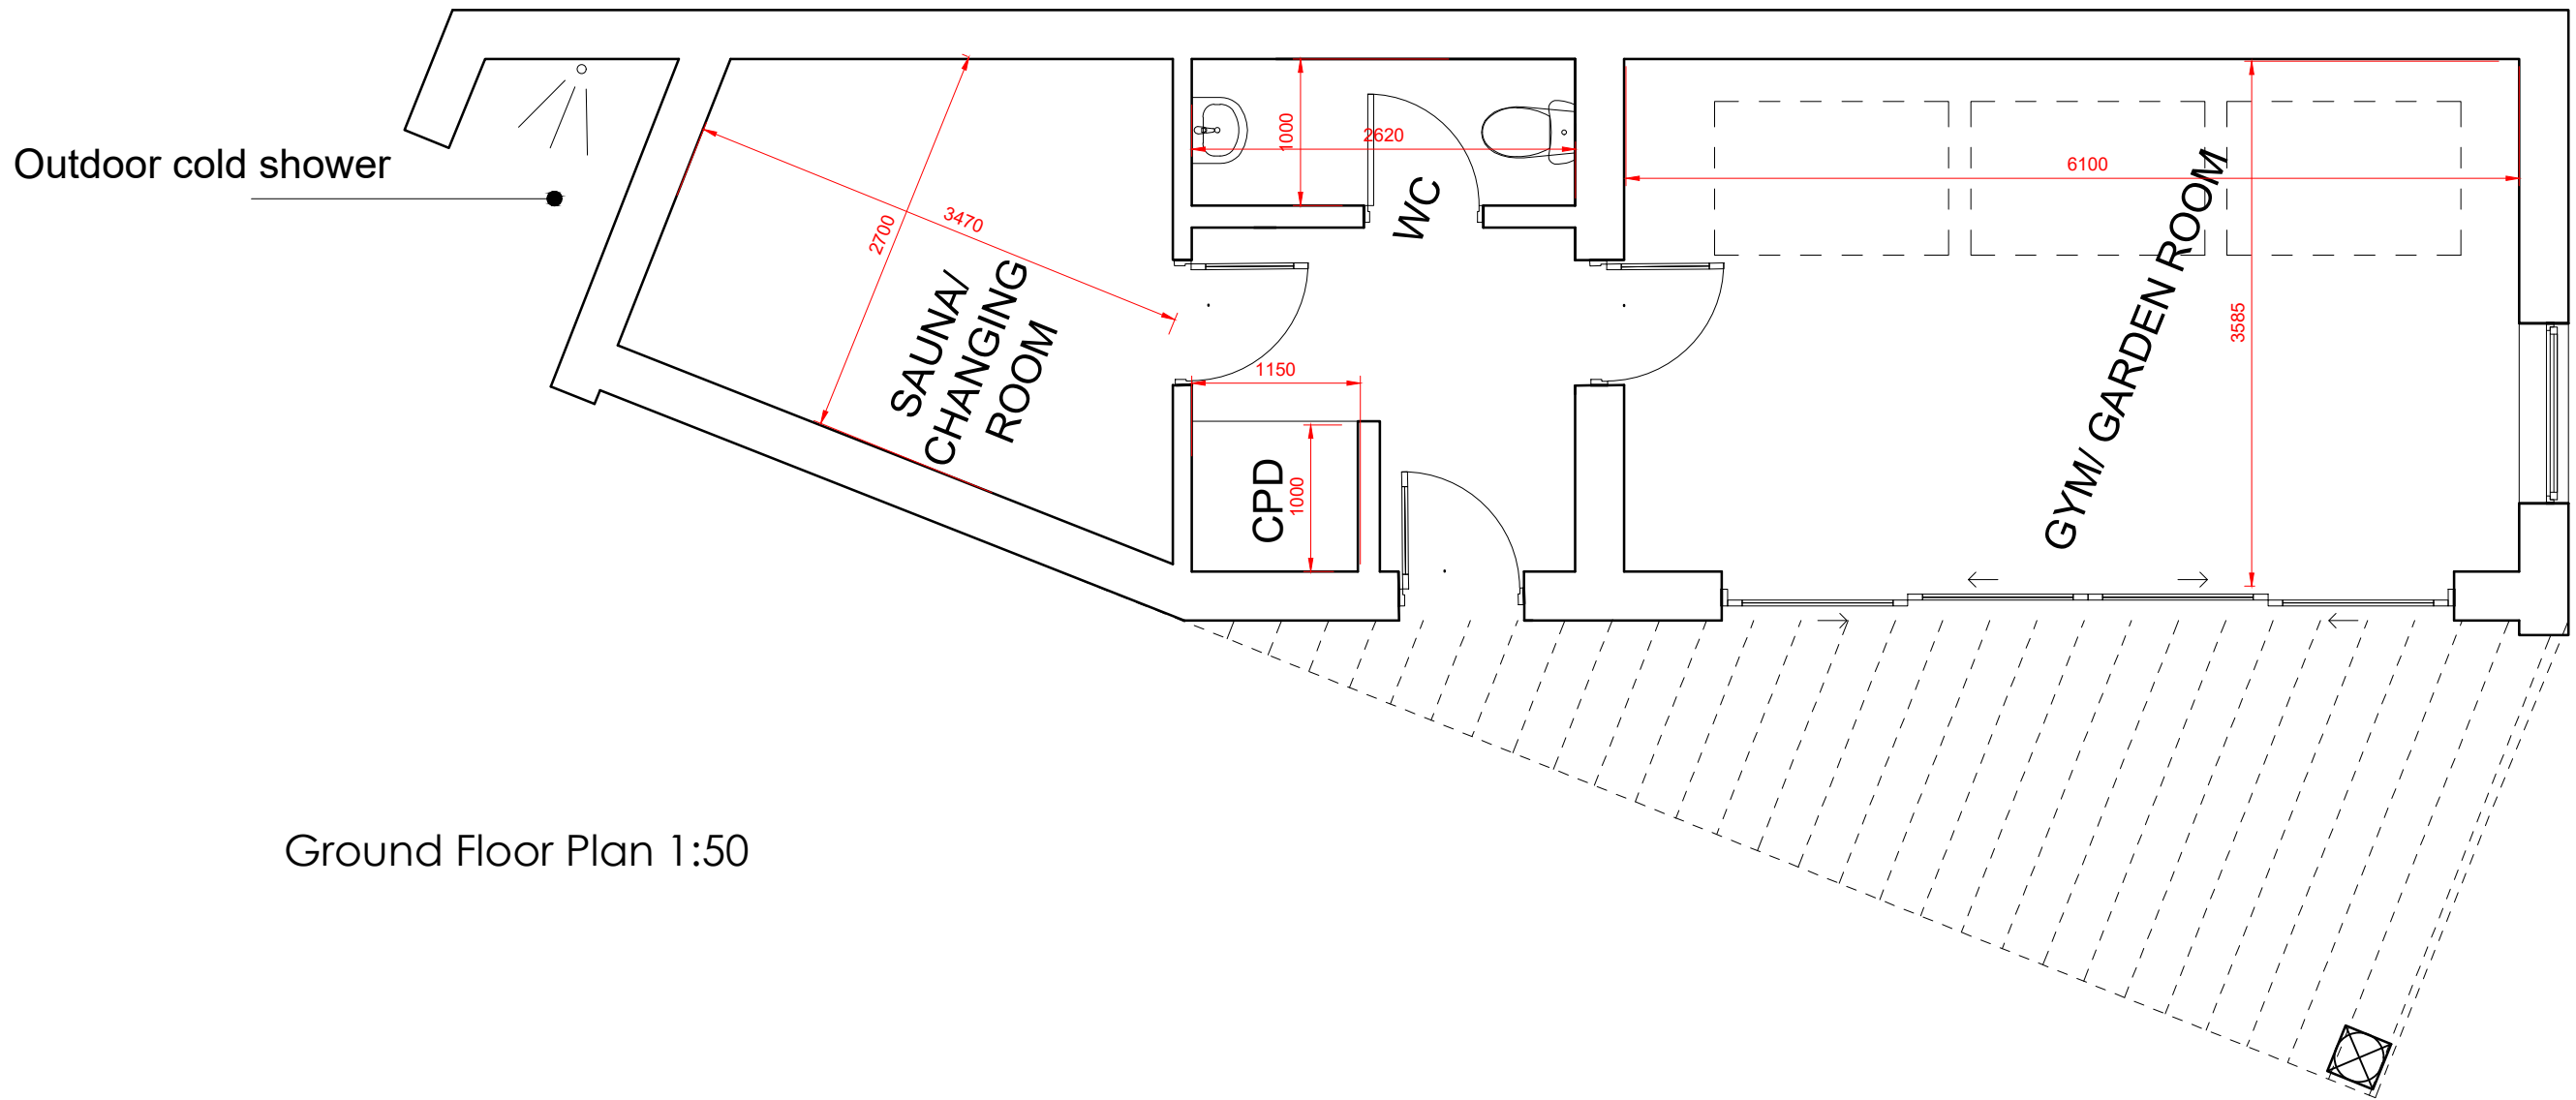

Ground Floor Plan 1:50

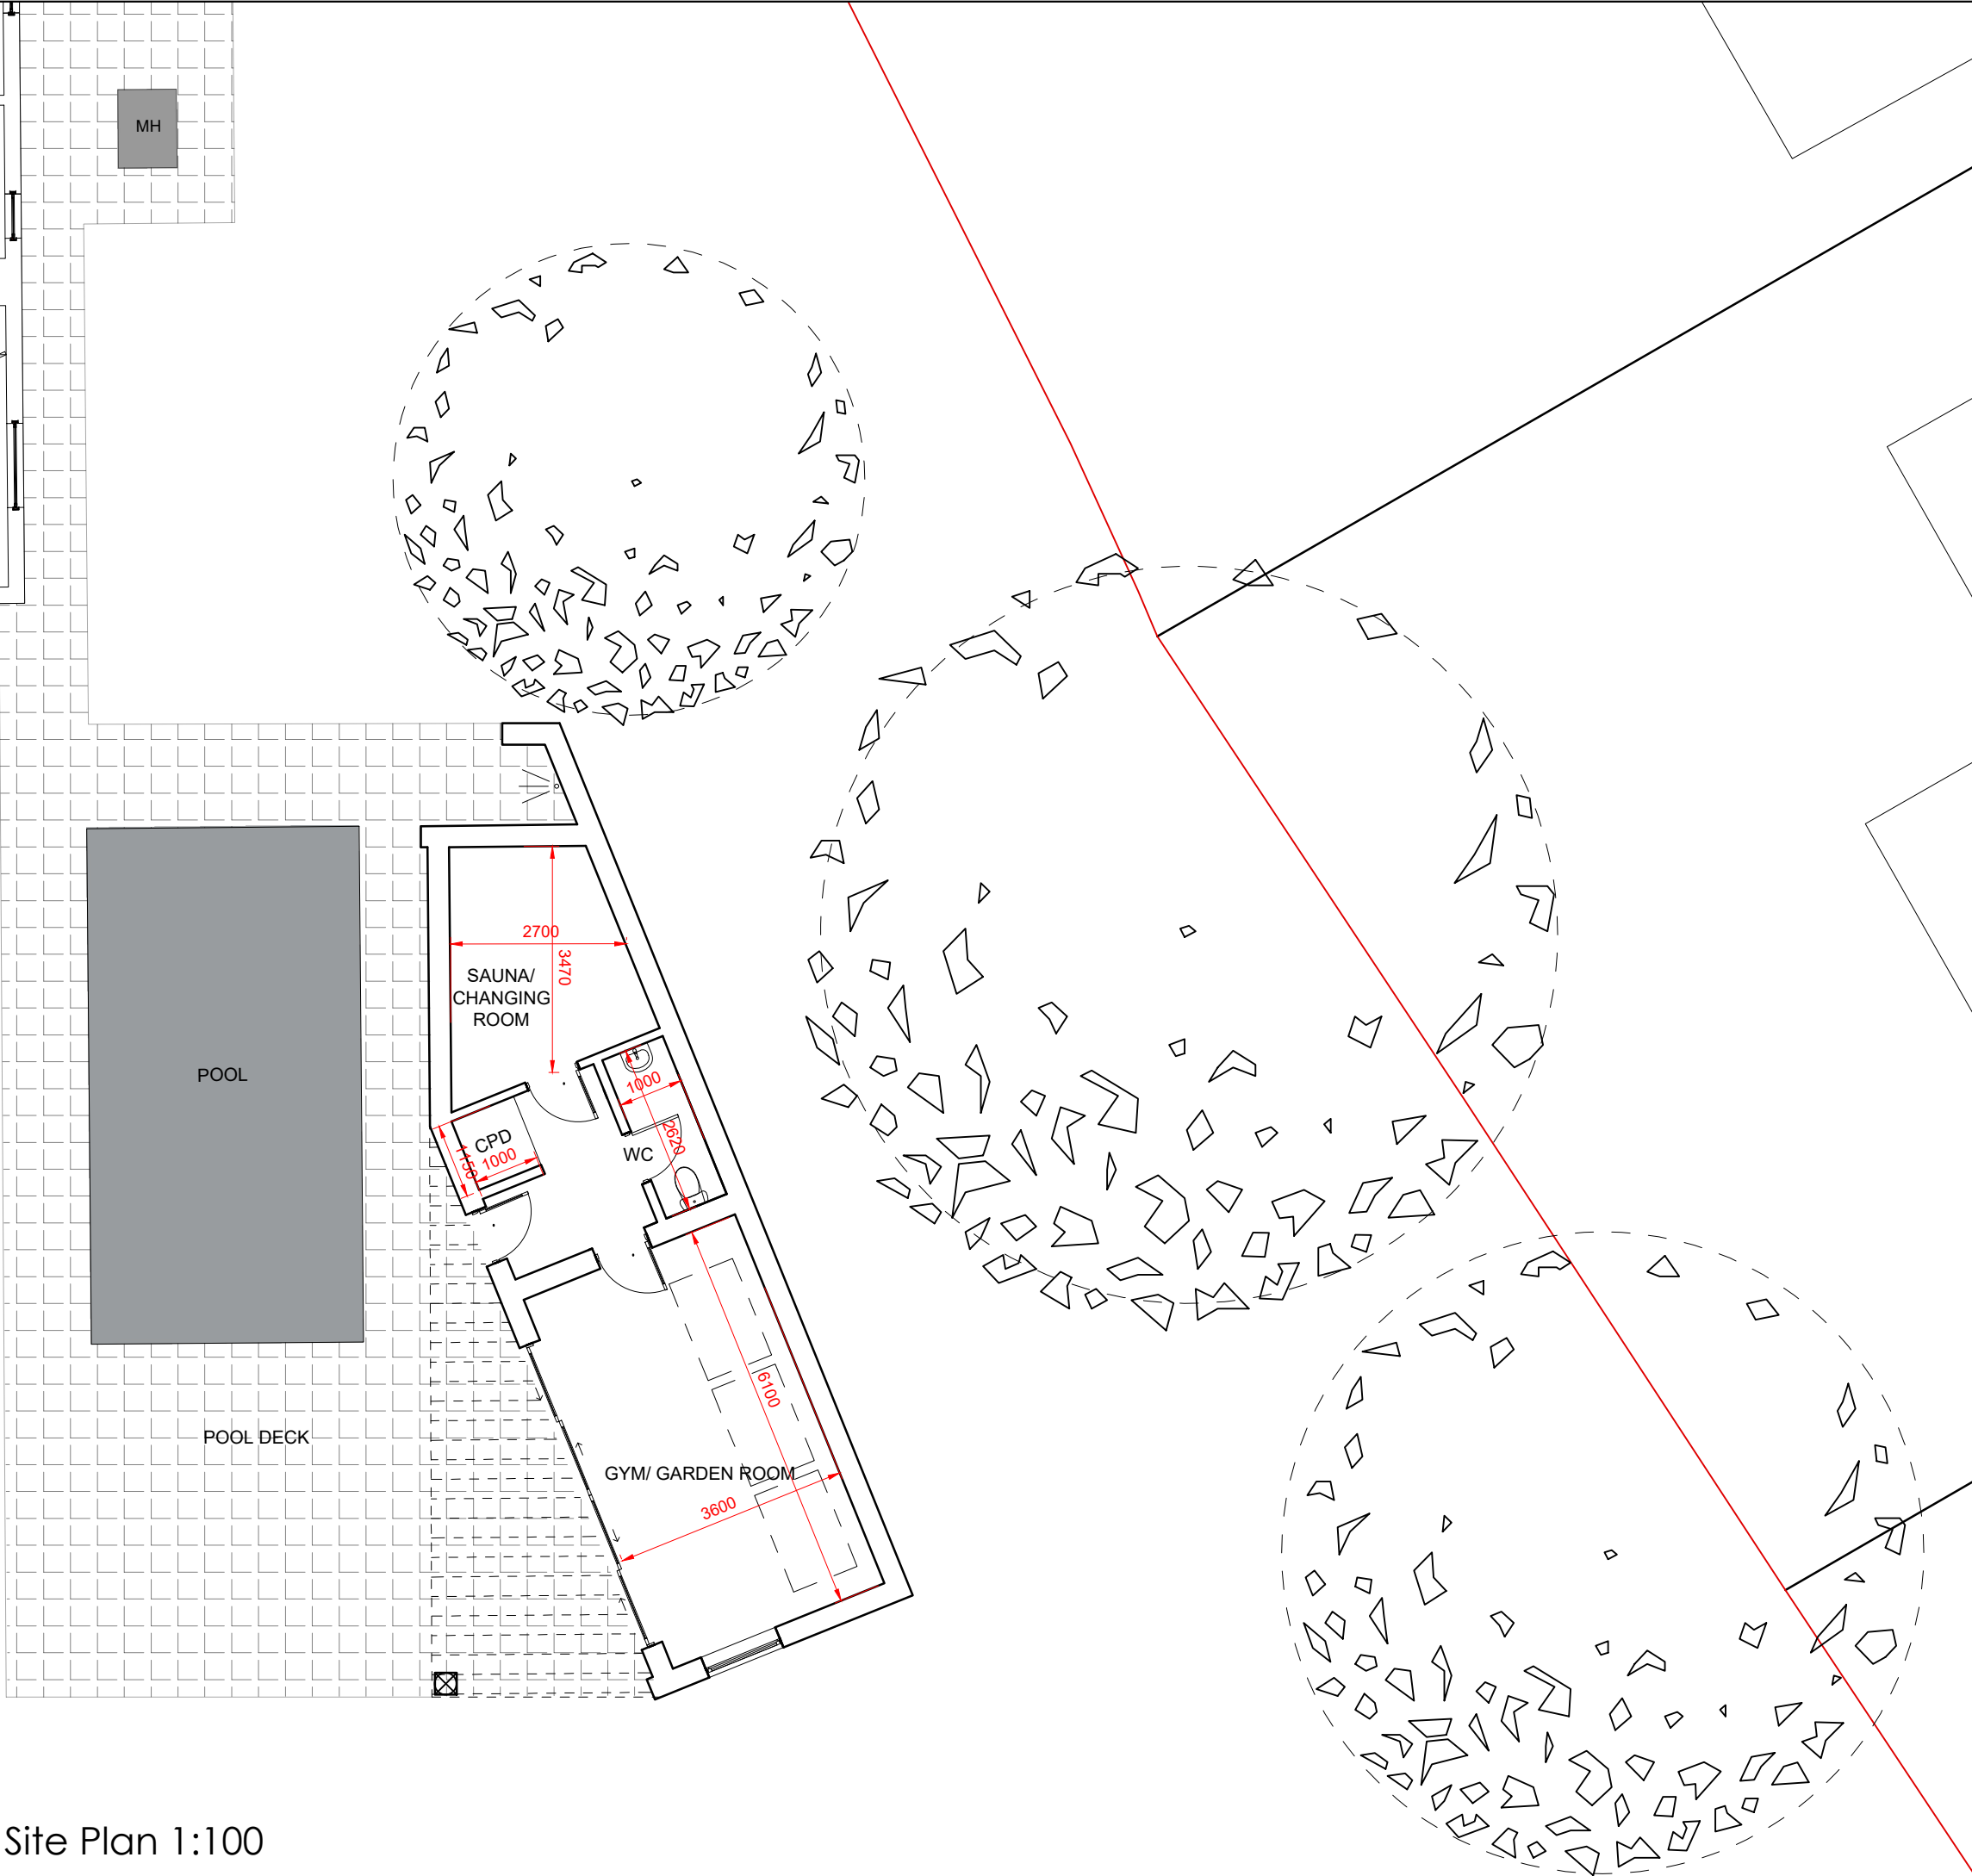

Site Plan 1:100

SKETCH DRAWING		
NOTES:		
© Copyright of this drawing remains the property of Buchan Rum Architects Limited and should not be reproduced in full or parts or re-used without written permission from Buchan Rum Architects		
These drawings must be read in conjunction with the structural engineers drawings & details, and with all other consultants, sub-contractor and specialist's drawings & details.		
All dimensions are in millimetres, unless stated otherwise.		
All goods materials workmanship to conform with current building regulations BS8 and CDM.		
All dimensions must be checked on site, and any discrepancies verified with the architect.		
Do not scale from the drawing		
Any discrepancies between the drawings, details and specification must be reported to the architect immediately before work is put in hand.		
All works to be carried out in full accordance with current Building Regulations, British Standards and all Health & Safety Regulations		
If in doubt please ask.		
rev.	date	comment
amendments		
Client		
Site address		
Renovo House, Whitemans Green, Haywards Heath, RH17 5DA		
Job Title		
Pool House and Garage Building		
Proposed Pool House Option 1		
BUCHAN RUM		
9 SAVILL ROAD LINDFIELD WEST SUSSEX RH162NY		
E : info@buchanrumarchitecture.co.uk		
Scale	1:50, 1:200	Size A1
Des By		BR
Drawing number	25_119_PL_115	Rev. 01