


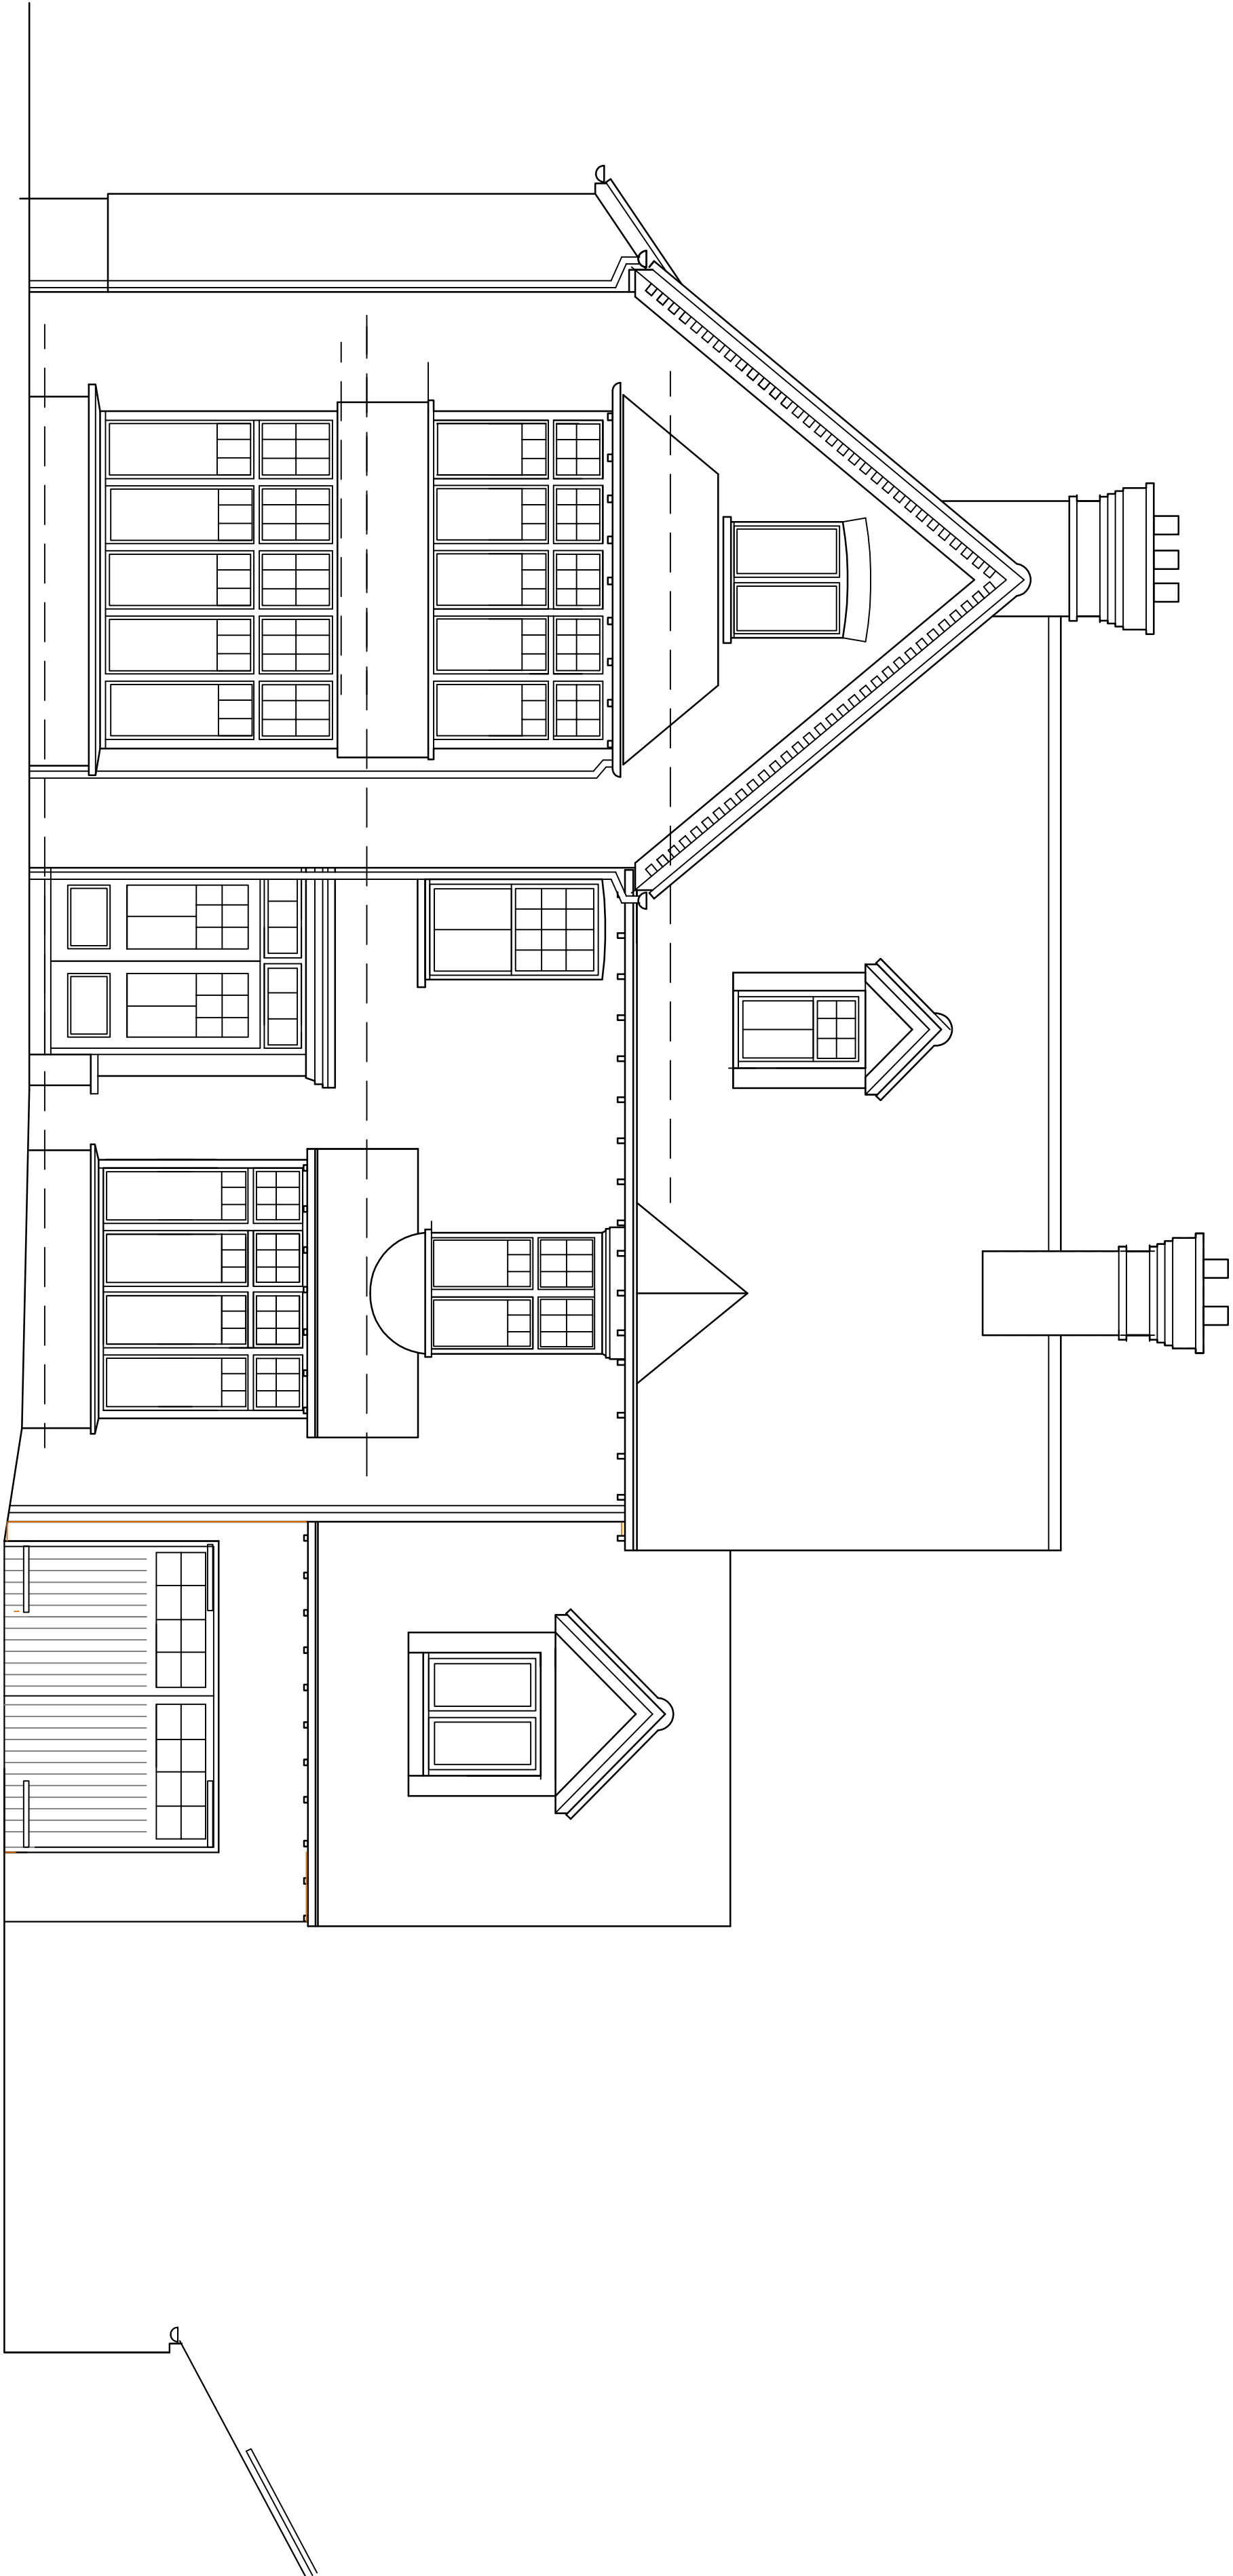

West Elevation

North Elevation



East Elevation

REVISIONS.

DATE.

MIKE HILL

ARCHITECTURAL SERVICES

Croon Cottage London Road East Hoathly Lewes East Sussex BN9 6EL

Tel : 01323 840390 e-mail: mh1304@btinternet.com

Project : Proposed Carport

DALEHAM,
Deanland Road, Balcombe.

Client : MR & MRS H. JANSEN.

Drawing : Elevations as existing


Scale : 1:50 @ A1

Date : February 2026

Drawn By : MGH

Drawing No : 4421/262

Revision :

 

500mm