


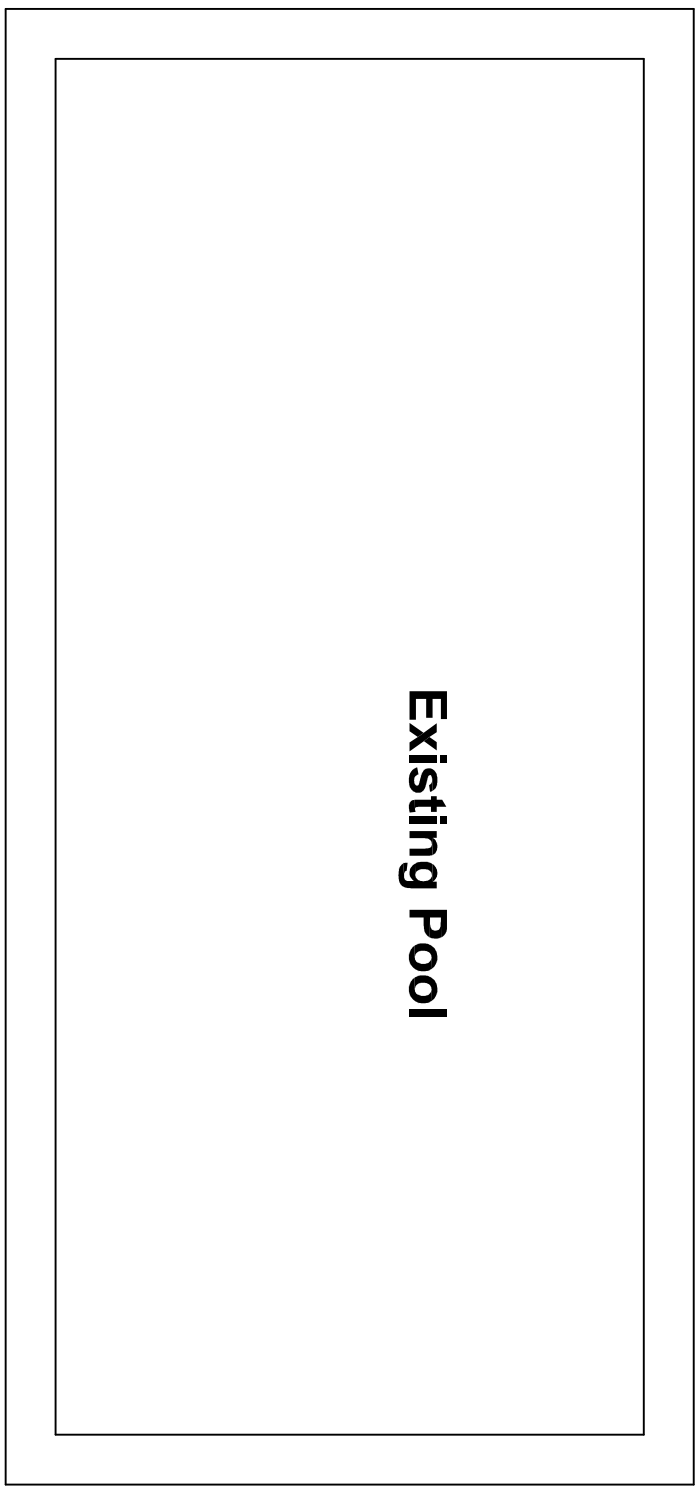
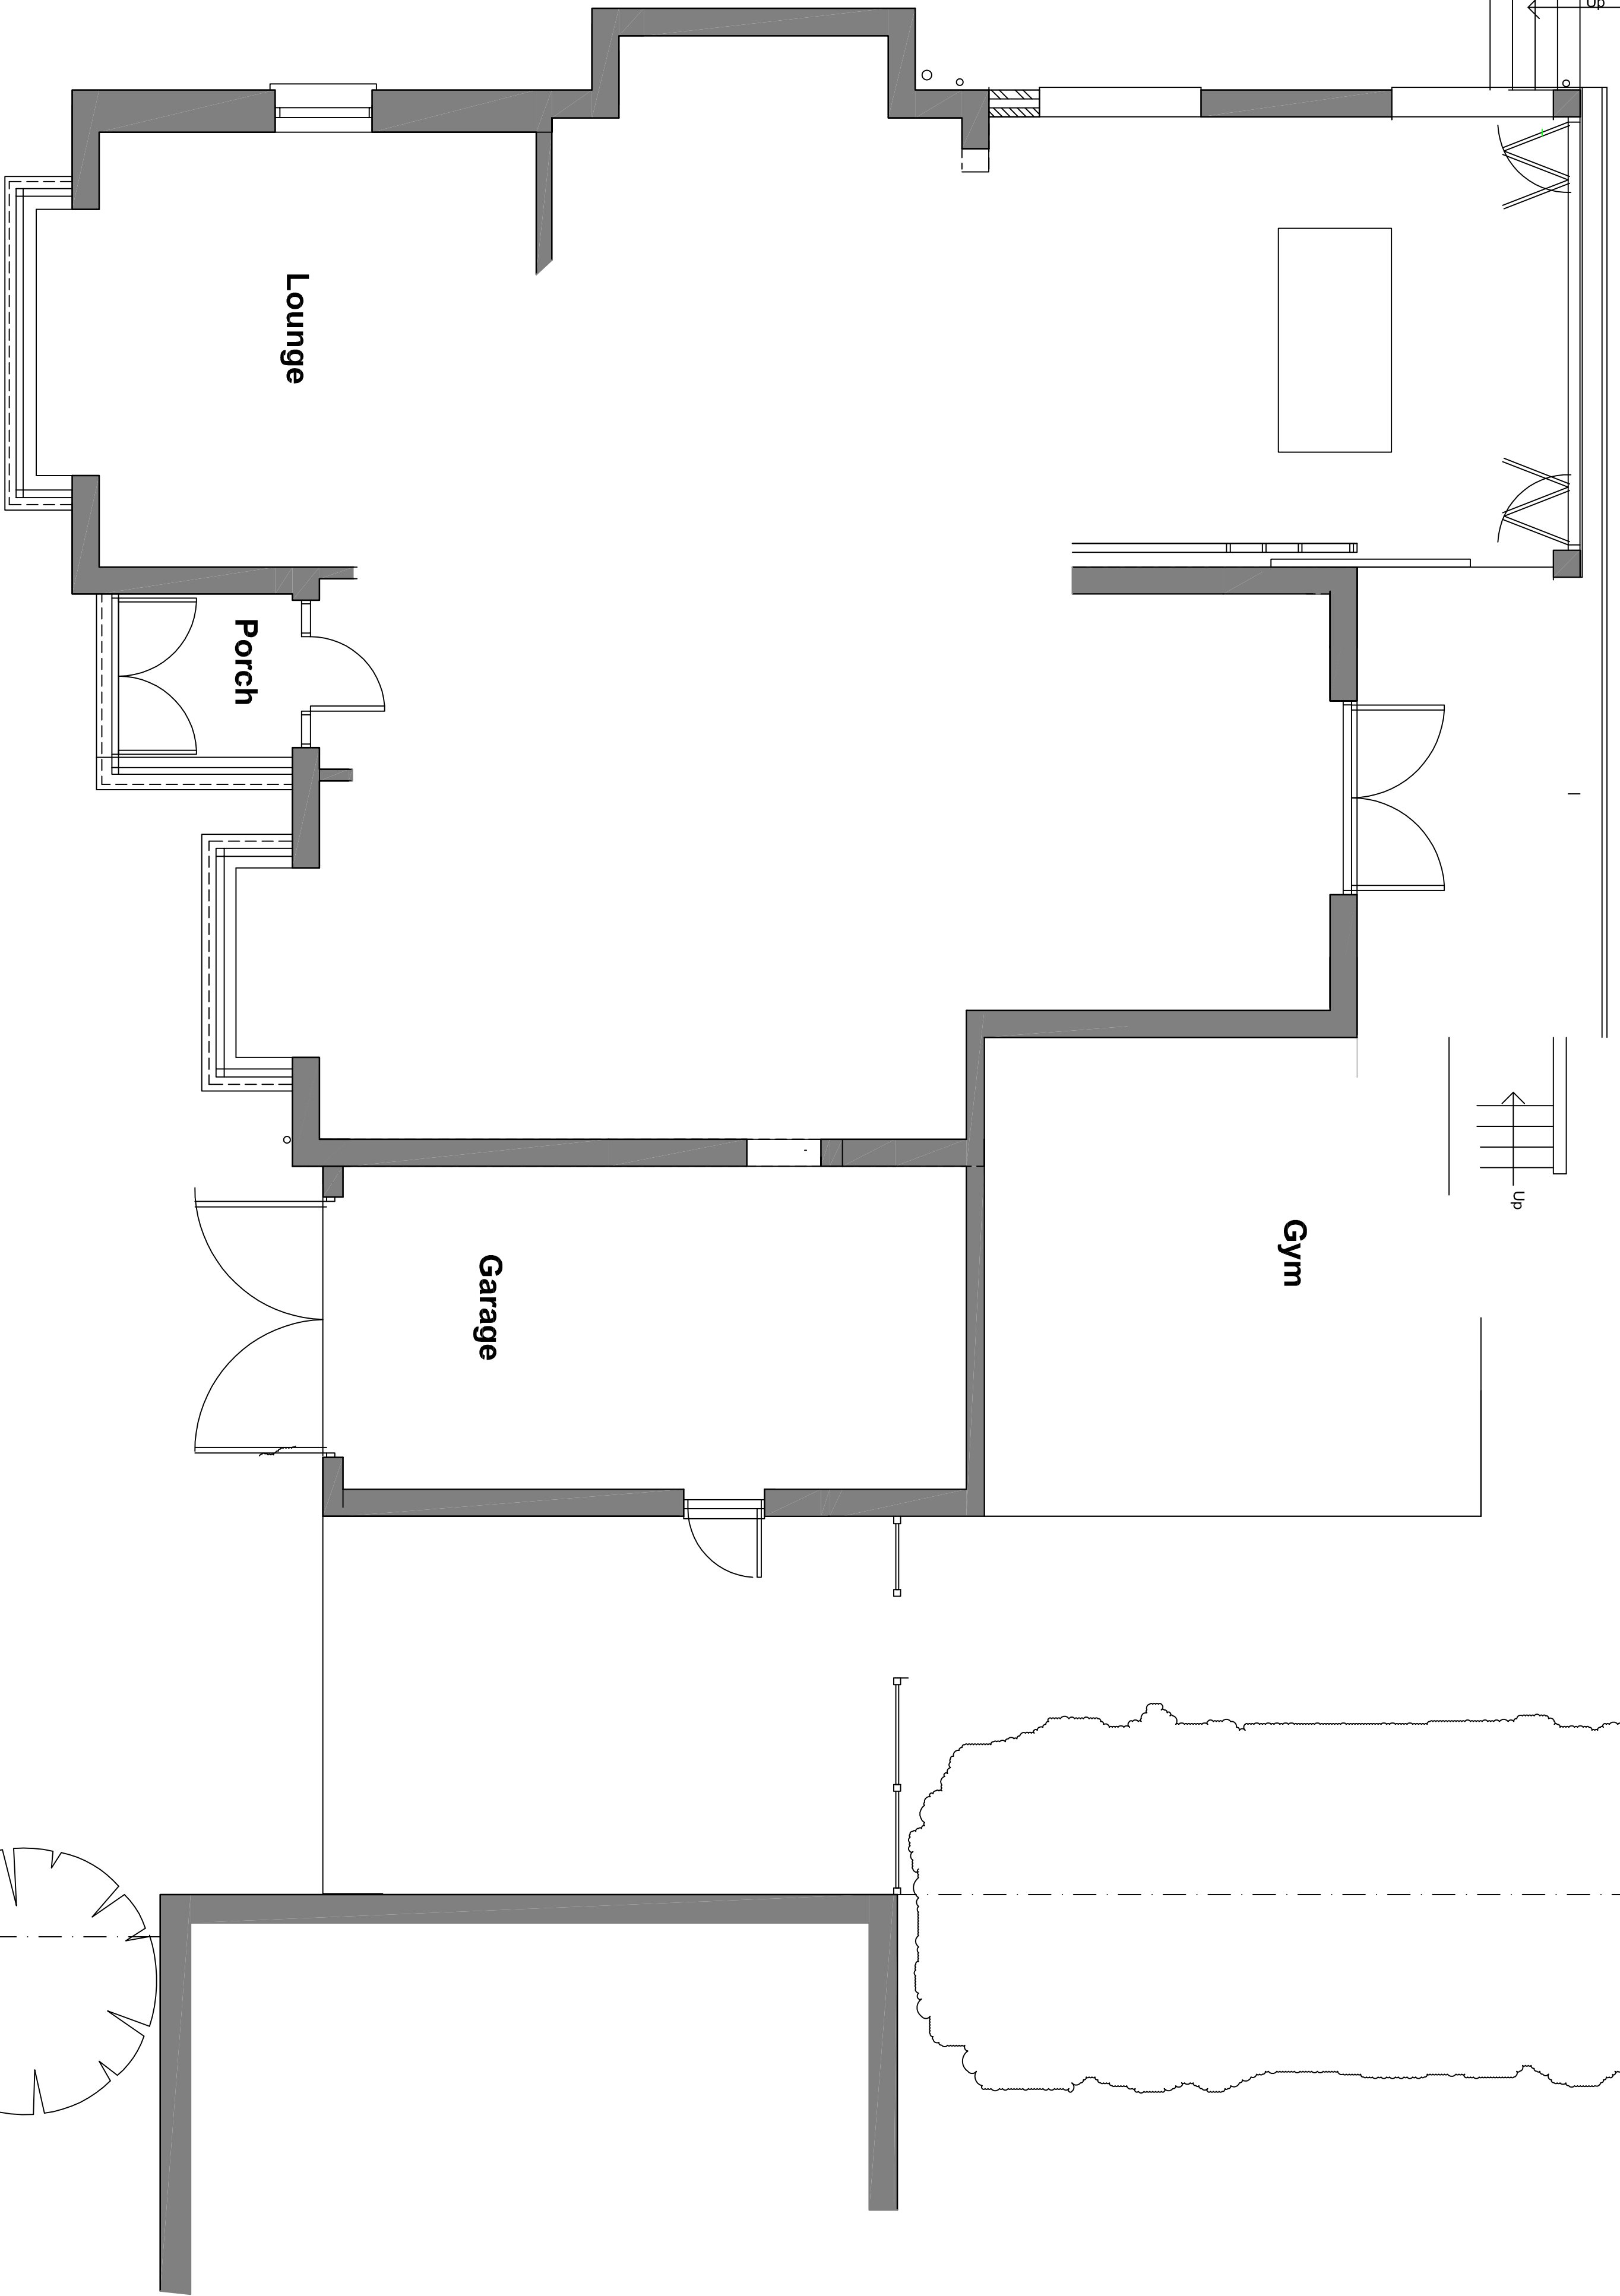


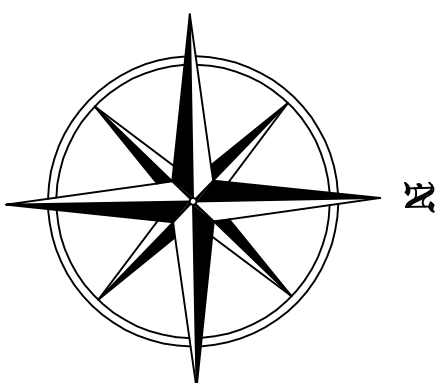

Existing Pool

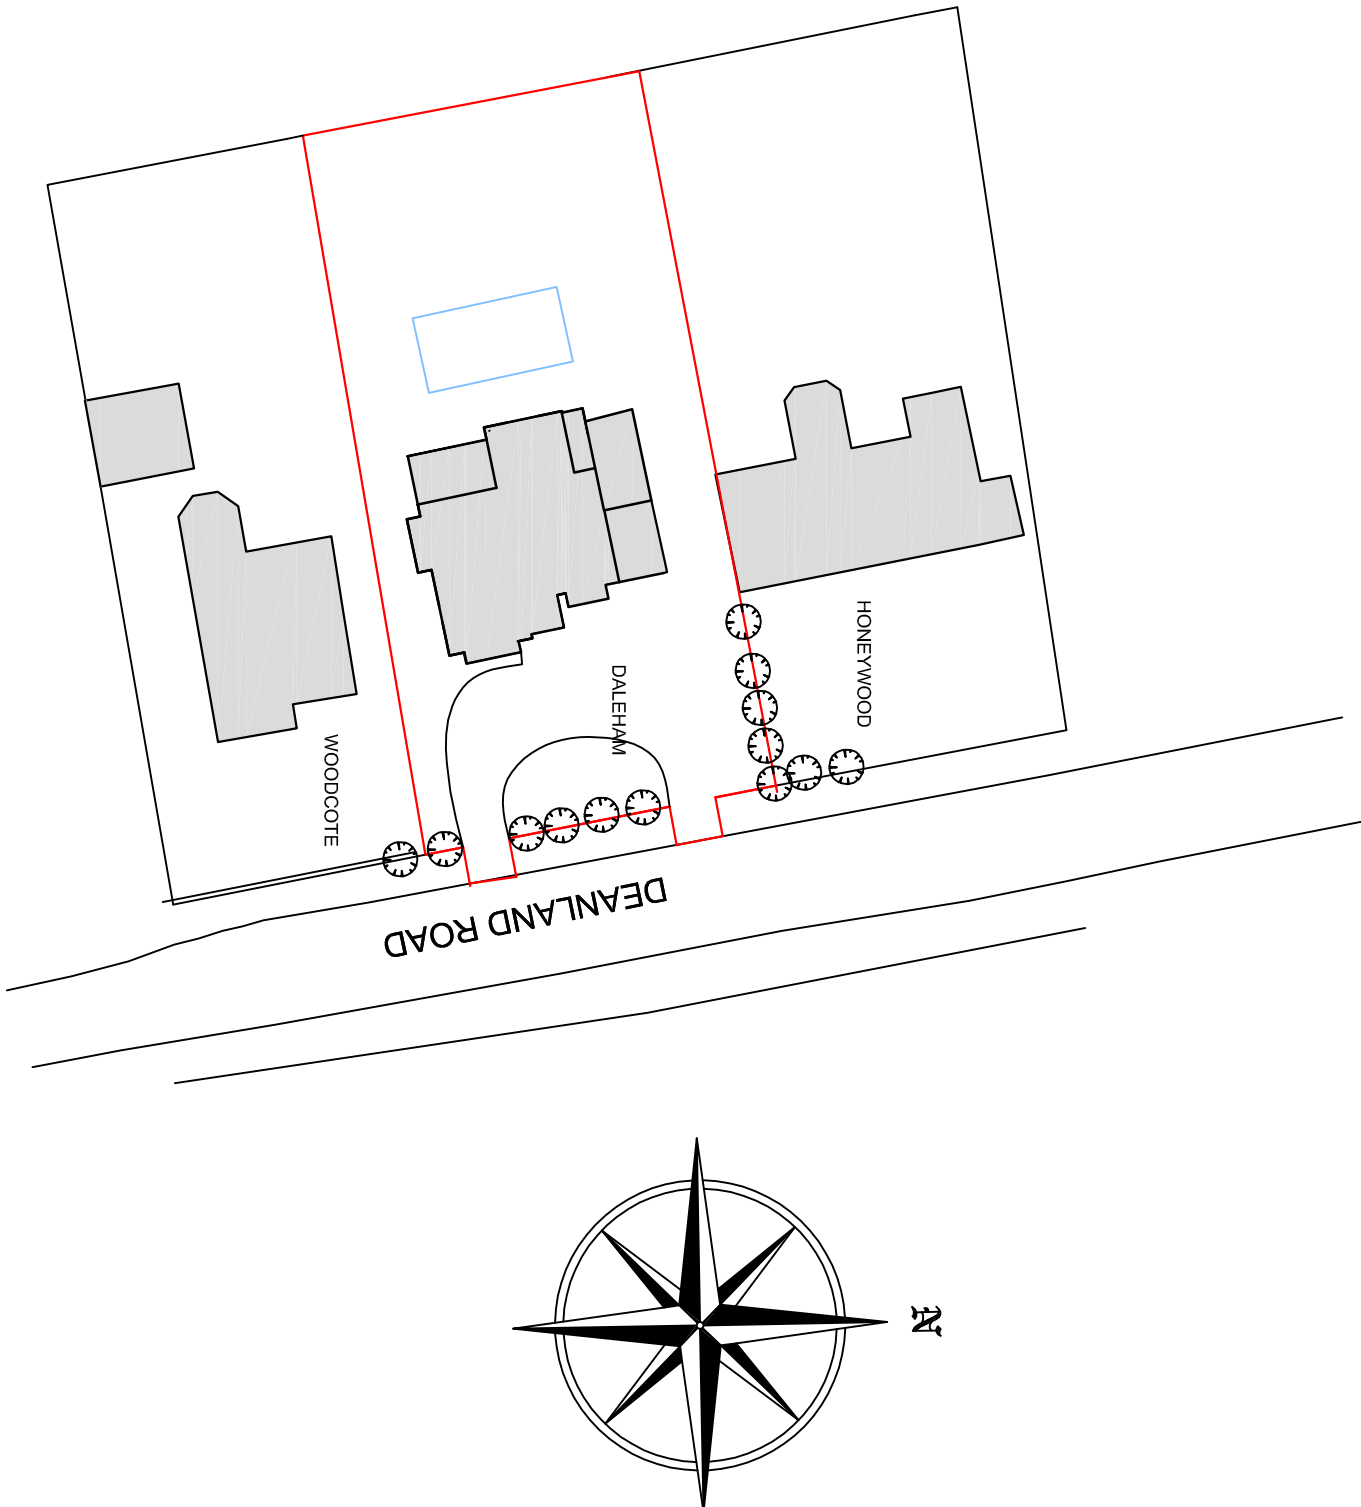

Ground Floor Plan

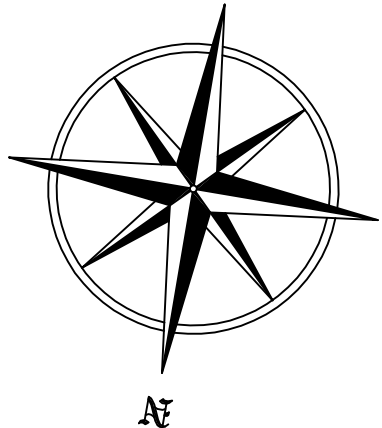

Block Plan 1:500 @ A1



Location Plan 1:500 @ A1

| REVISIONS . |  | DATE . |  |
|-------------|--|--------|--|
|             |  |        |  |
|             |  |        |  |
|             |  |        |  |

MIKE HILL

ARCHITECTURAL SERVICES

Green Cottage

London Road

East Heathly

Tel : 01825 640296

East Sussex

BN9 6EL

email: mh304@btinternet.com

Project : Proposed Carport

Client : DALEHAM,  
Deanland Road, Balcombe.  
MR & MRS H. JANSEN.

Drawing : Plan as existing

Scale : 1:50 @ A1

Date : February 2026

Drawn By : MGH

Drawing No :4421/261

Revision :

