

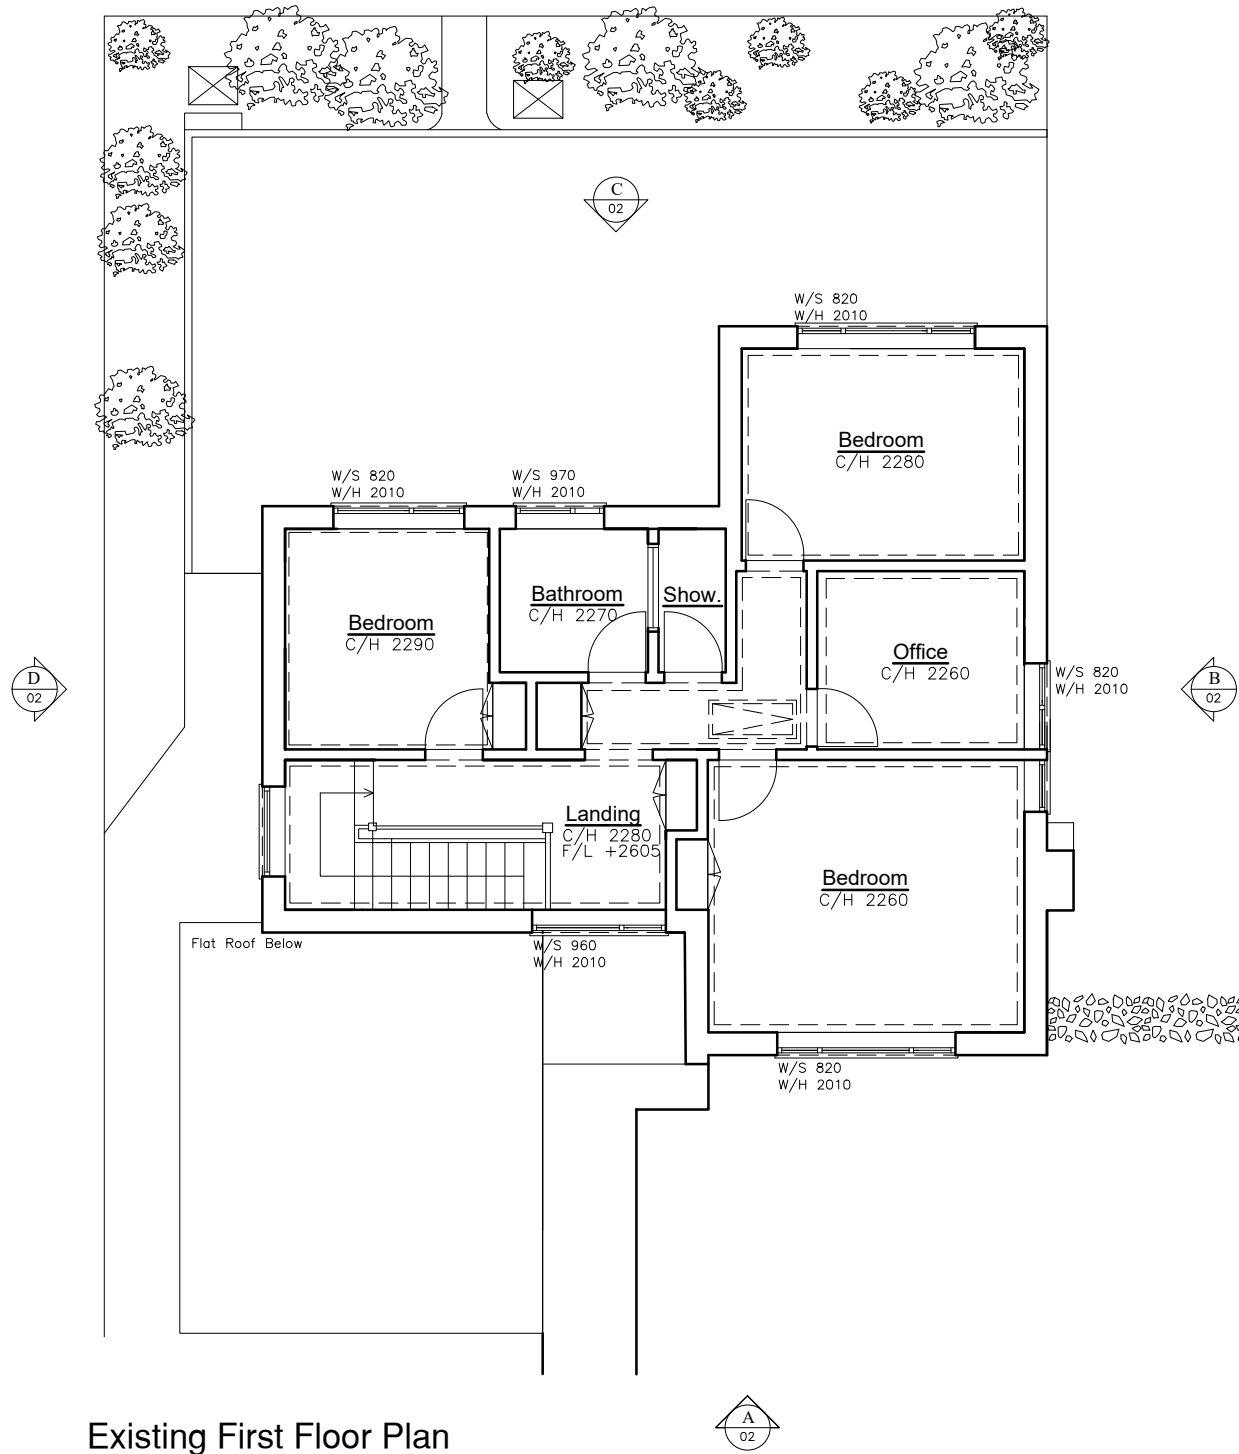


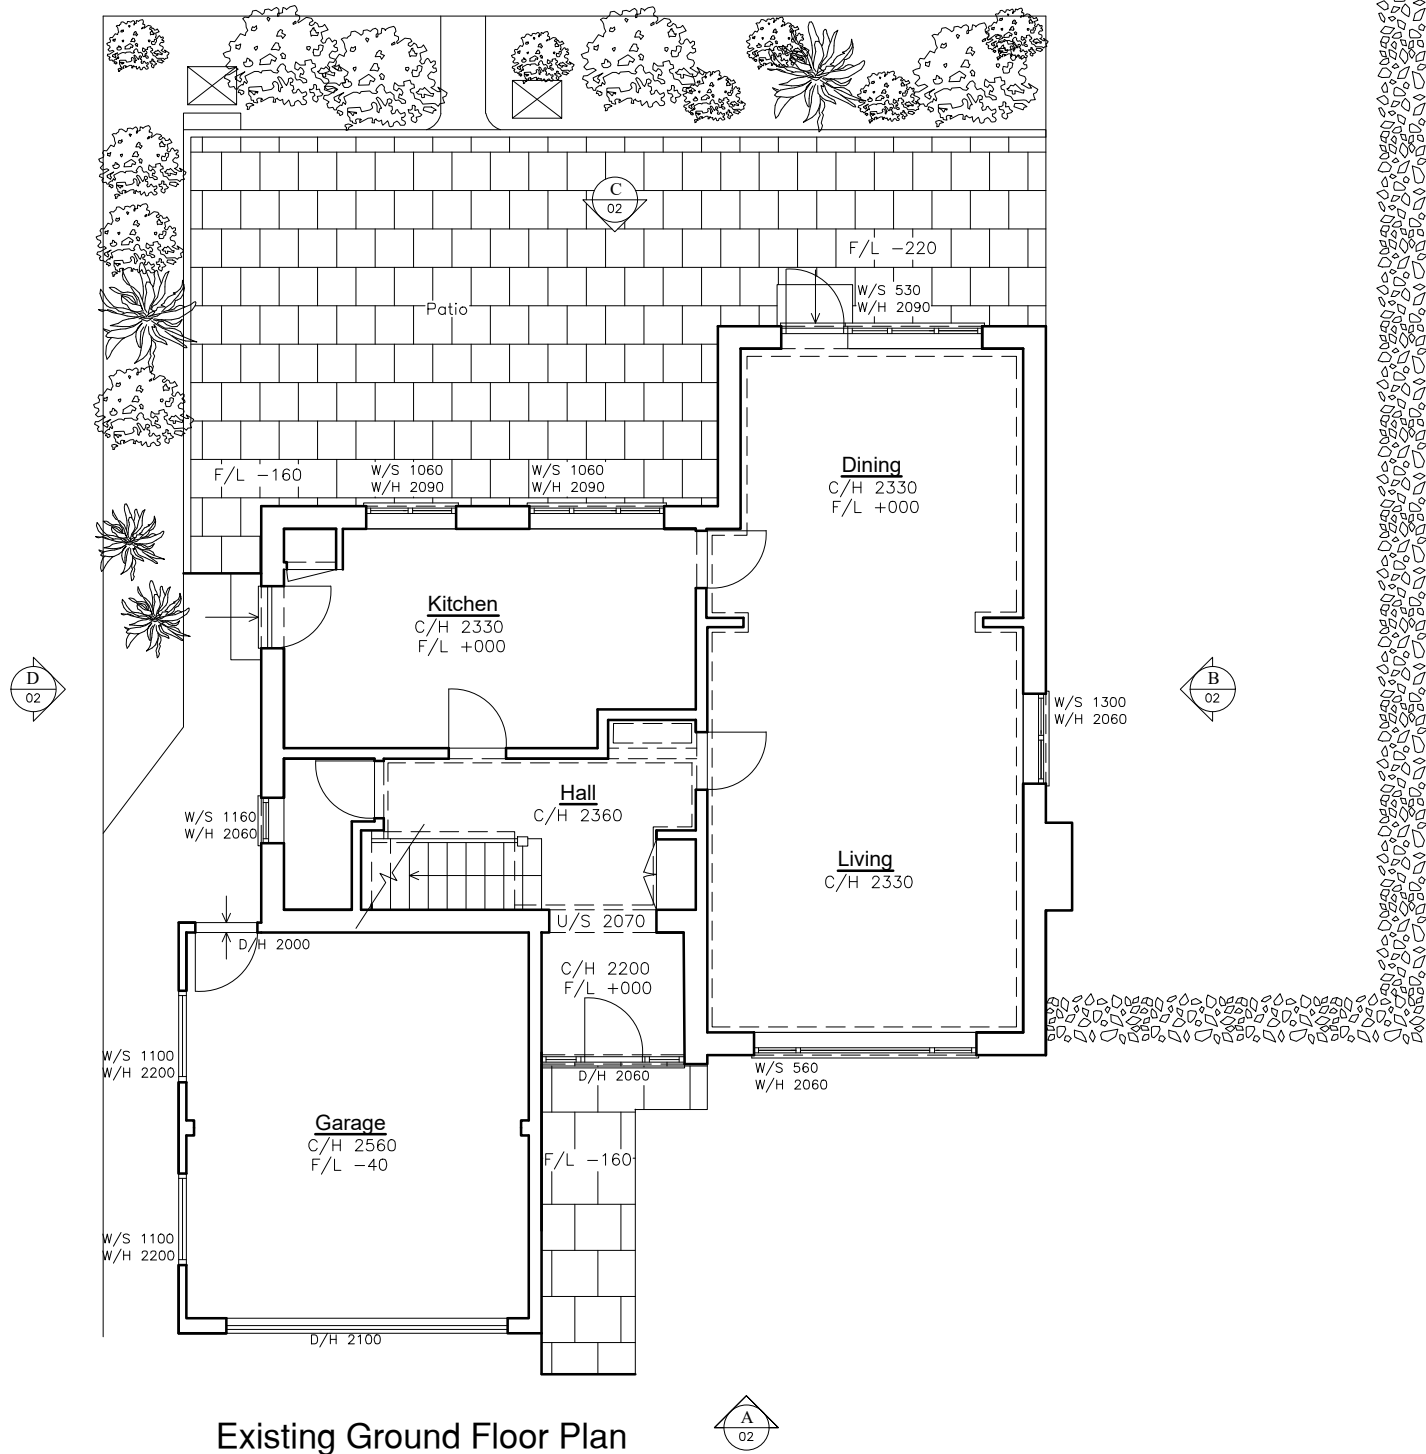

N

PLANNING DRAWING

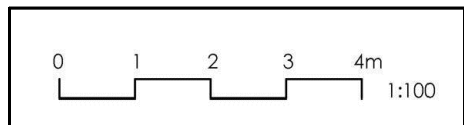

Title Existing Floor Plans				SARAH BREEZE RIBA	
Drawn by SB		Checked by AB&LB		Client Alastair & Lindsay Burks	
Scale A3 @ 1:100		Date 04.03.26		Project 25 Alexandra Road Burgess Hill West Sussex RH15 0EP	
Project no.	Dwg. no.	Revision	Prelim.		
BA209	00	--			