



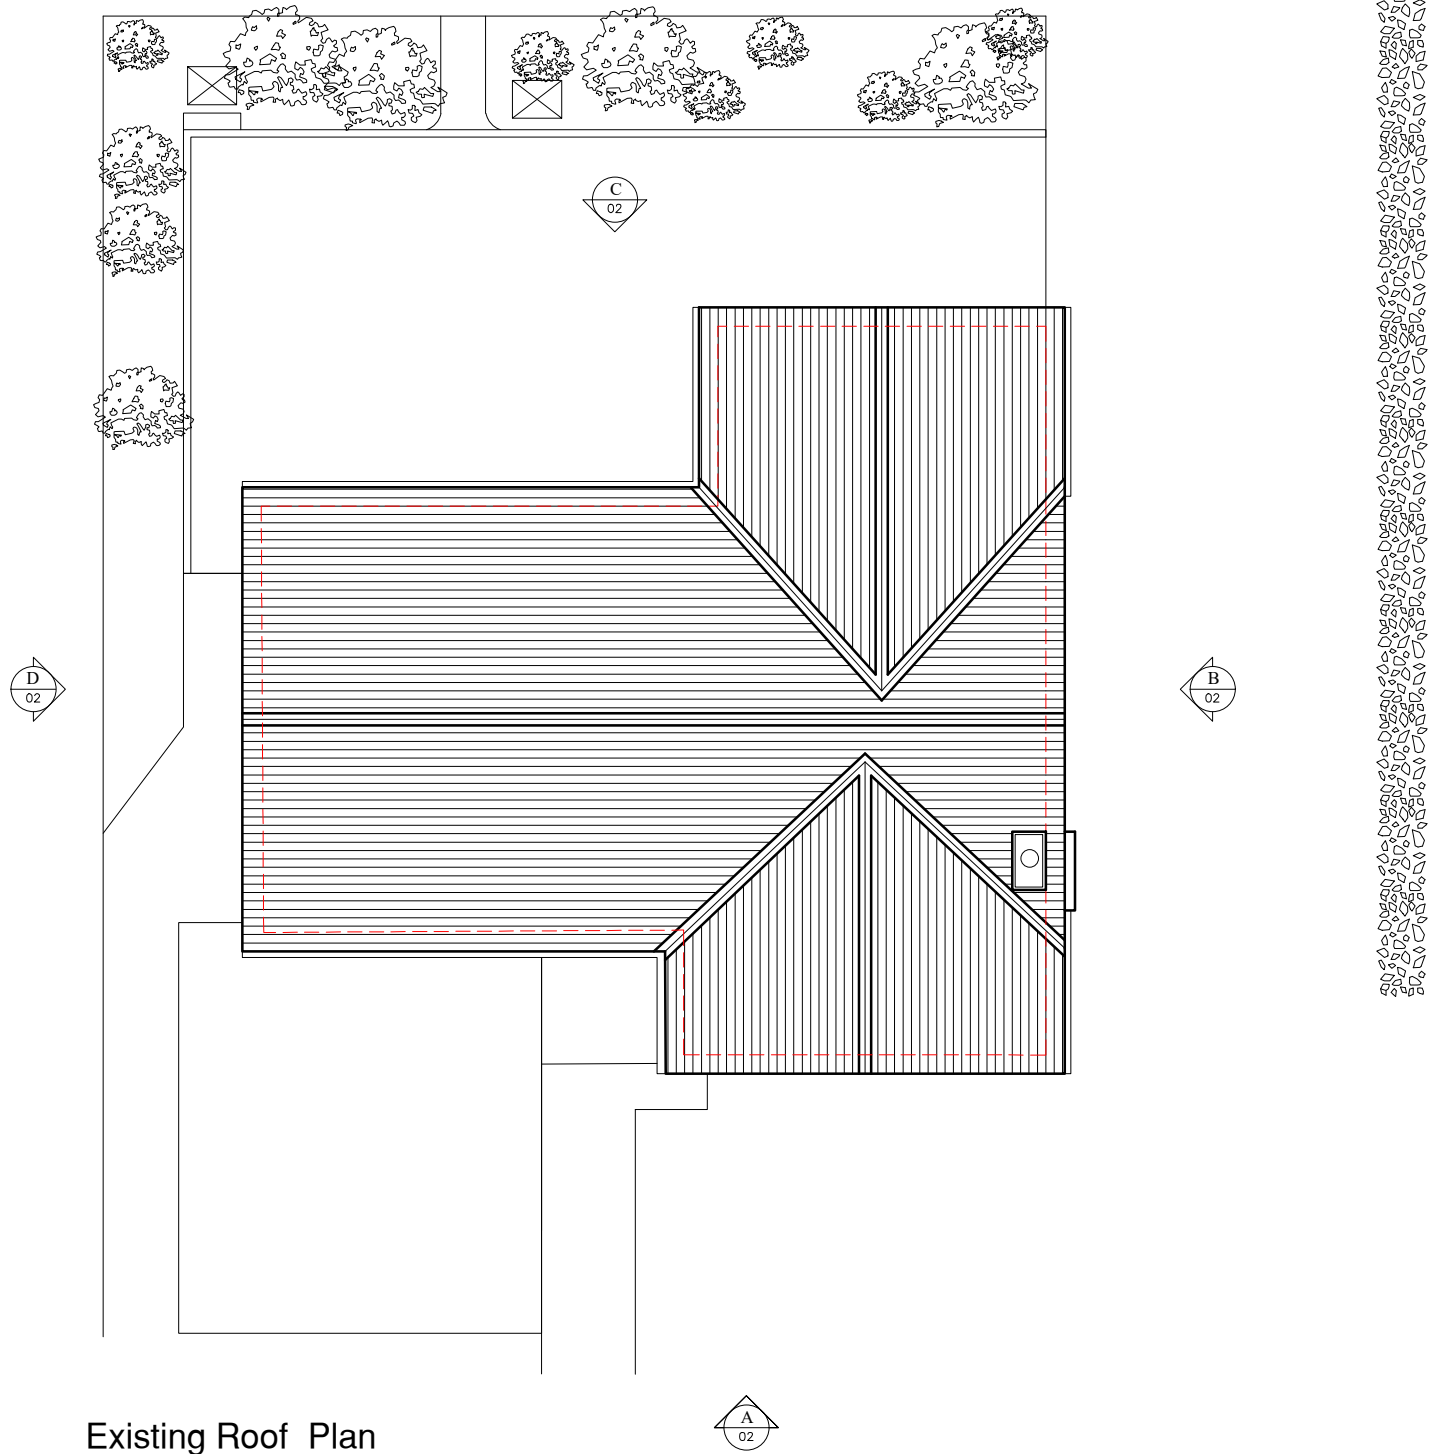

Existing Roof Plan

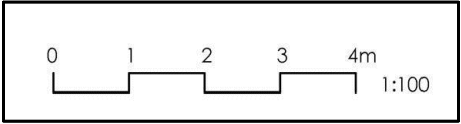

PLANNING DRAWING



Title Existing Roof Plan				SARAH BREEZE RIBA	
Drawn by SB		Checked by AB&LB		Client Alastair & Lindsay Burks	
Scale A3 @ 1:100		Date 04.03.26		Project 25 Alexandra Road Burgess Hill West Sussex RH15 0EP	
Project no. BA209	Dwg. no. 01	Revision --	Prelim.		