



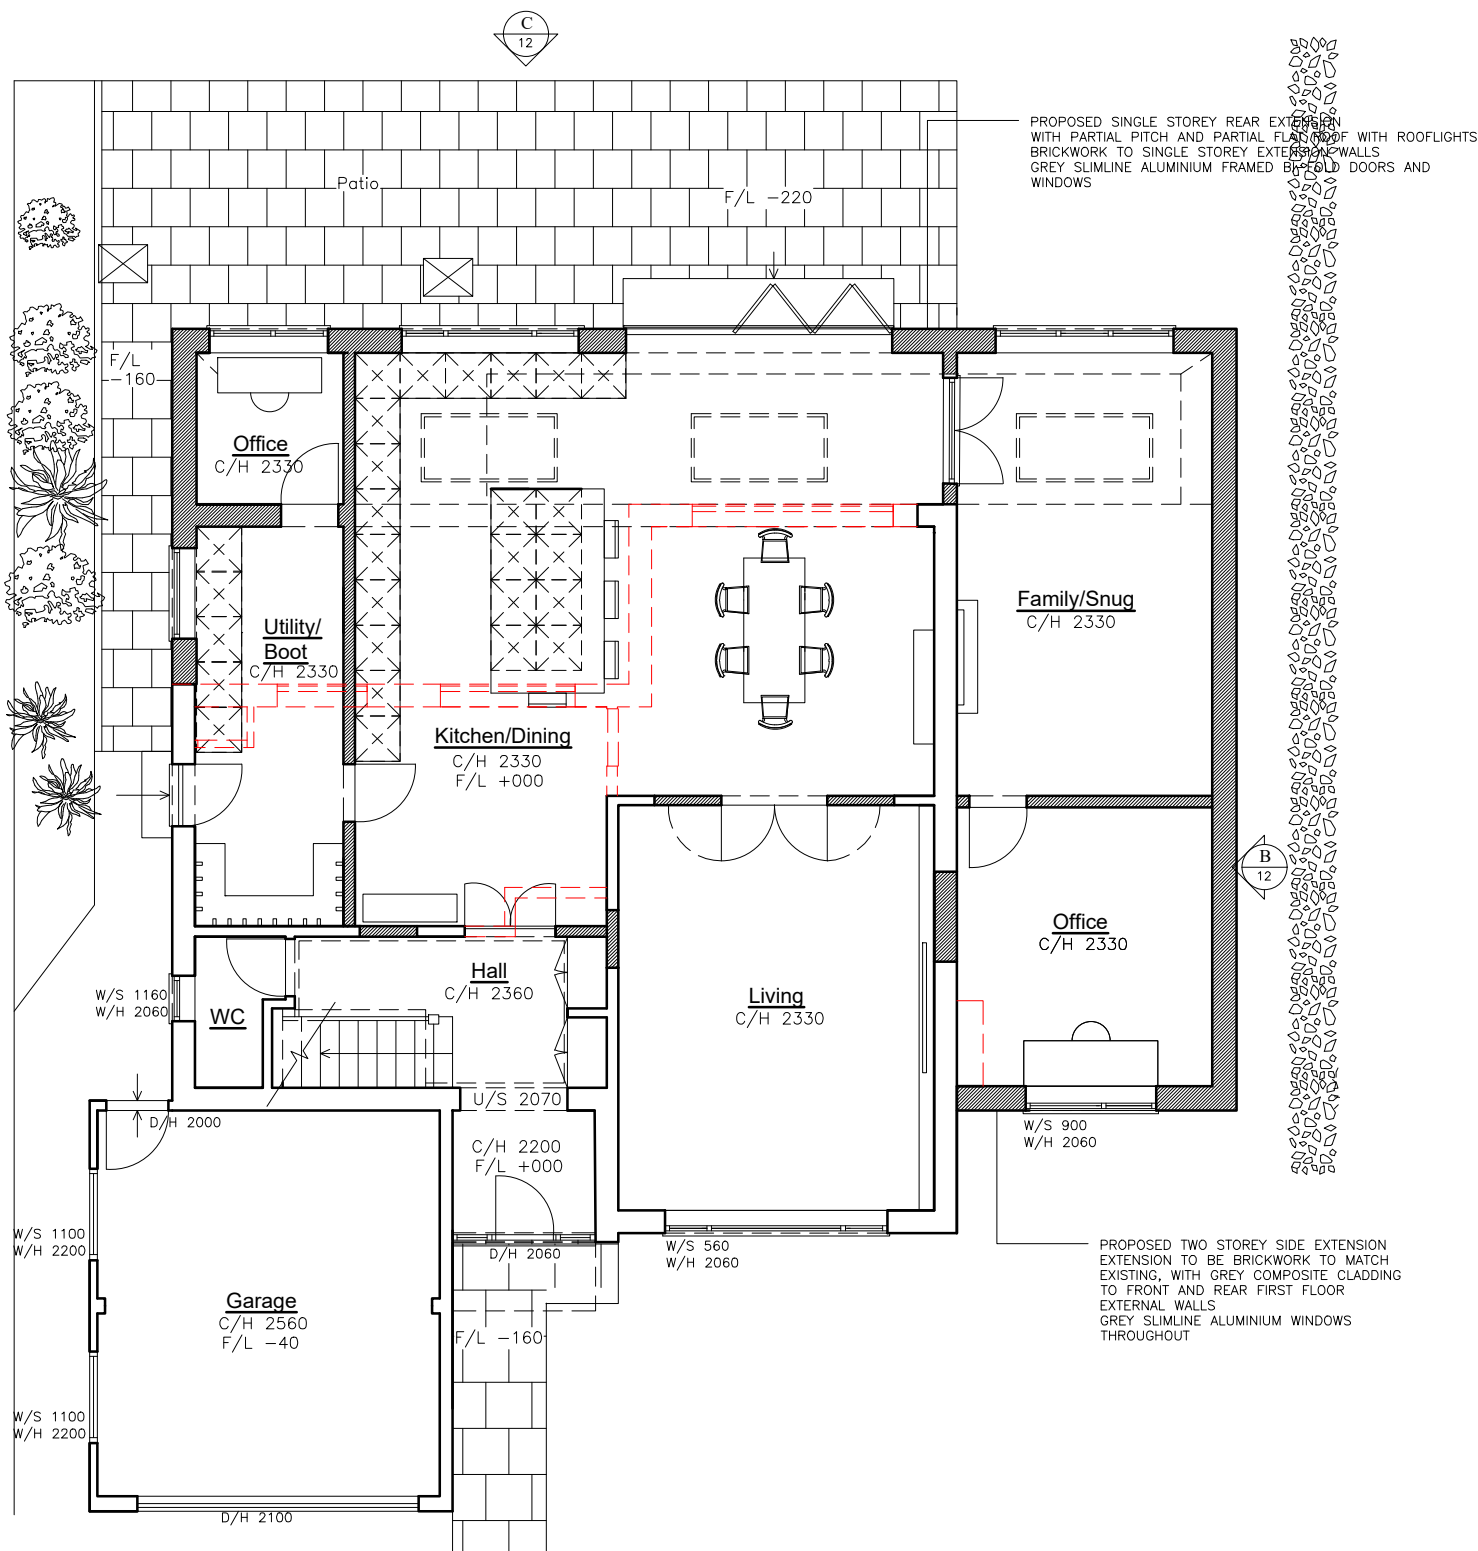

Proposed Ground Floor Plan

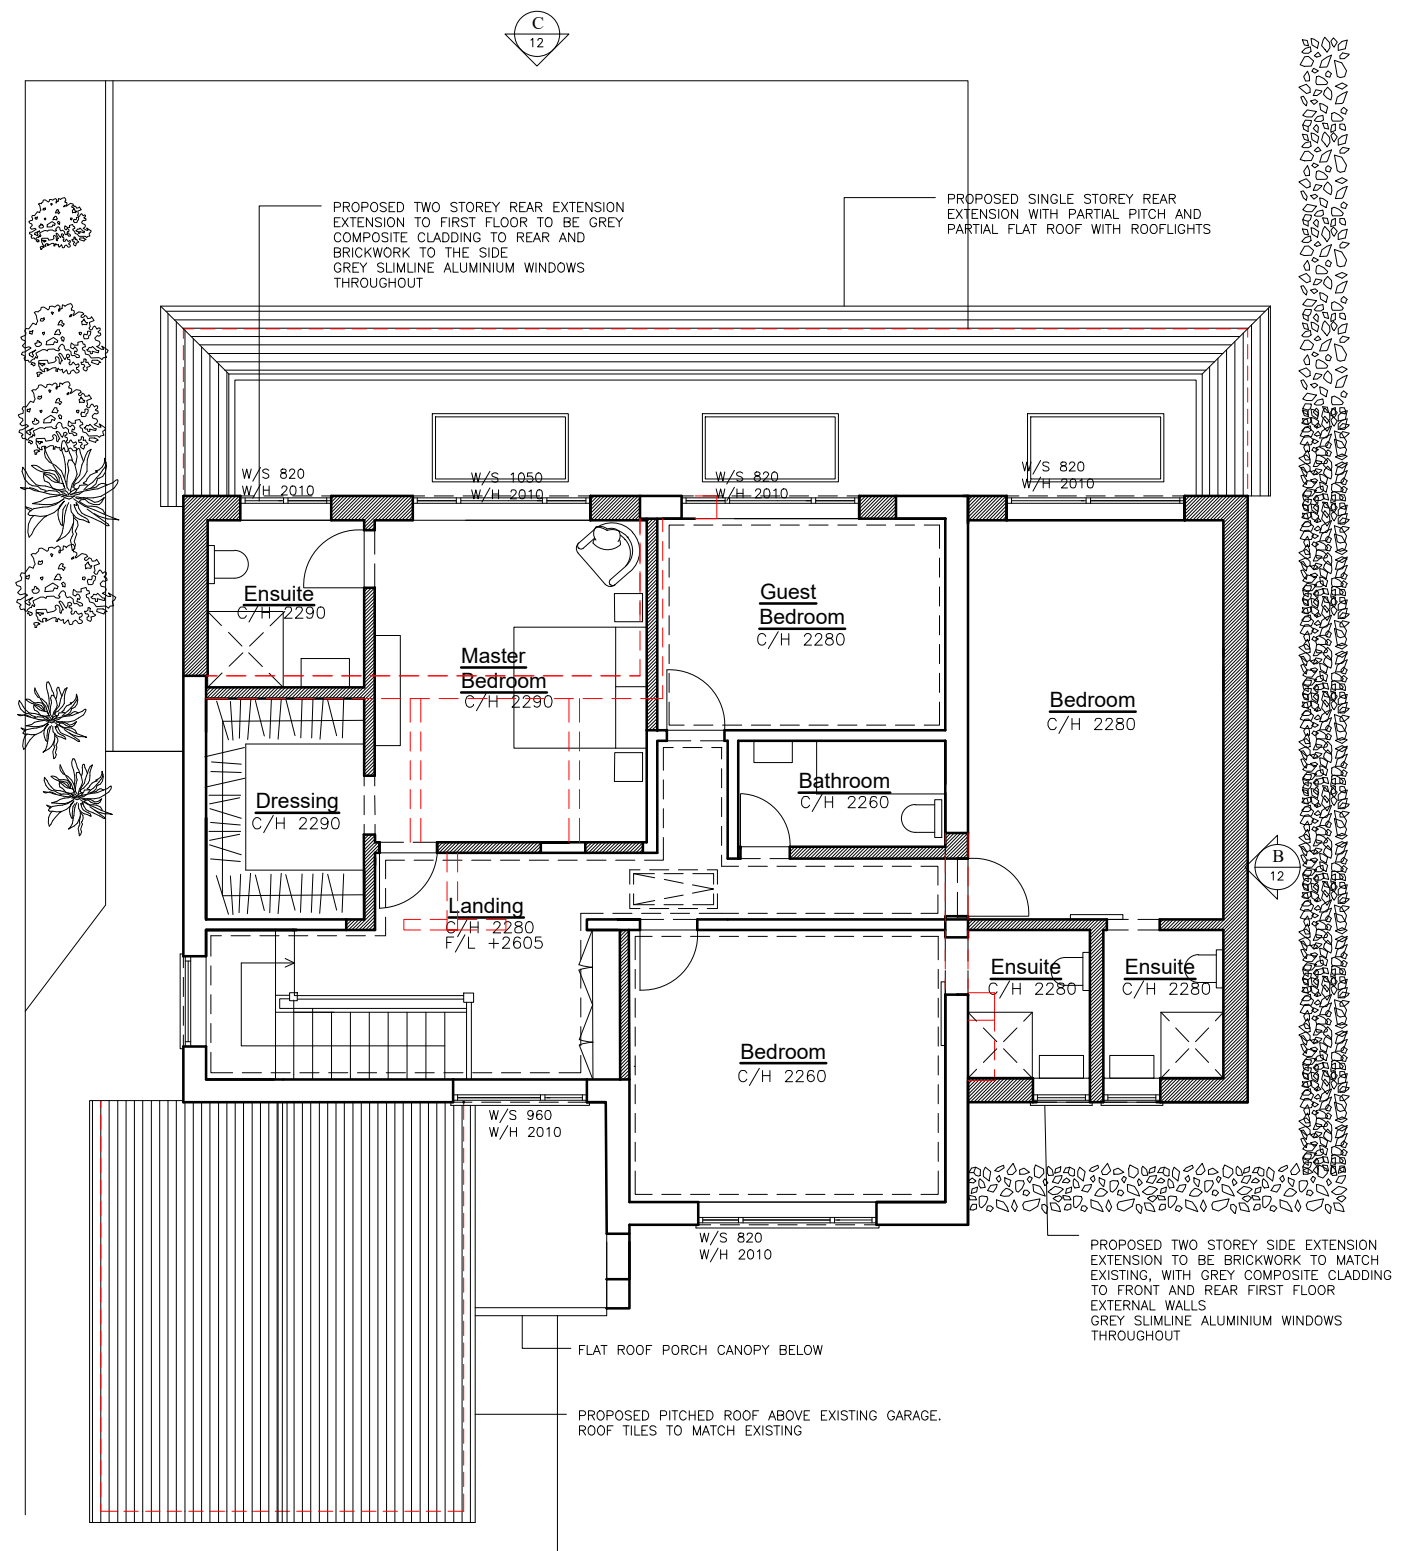


Proposed First Floor Plan

- PROPOSED DEMOLITION
- PROPOSED NEW INTERNAL & EXTERNAL WALLS



PLANNING DRAWING

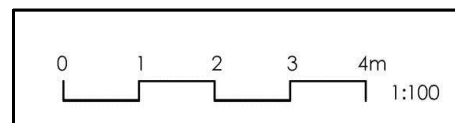

Title Proposed Floor Plans				SARAH BREEZE RIBA	
Drawn by SB		Checked by AB&LB		Client Alastair & Lindsay Burks	
Scale A3 @ 1:100		Date 06.03.26		Project 25 Alexandra Road Burgess Hill West Sussex RH15 0EP	
Project no.	Dwg. no.	Revision	Prelim.		
BA209	10	--			