



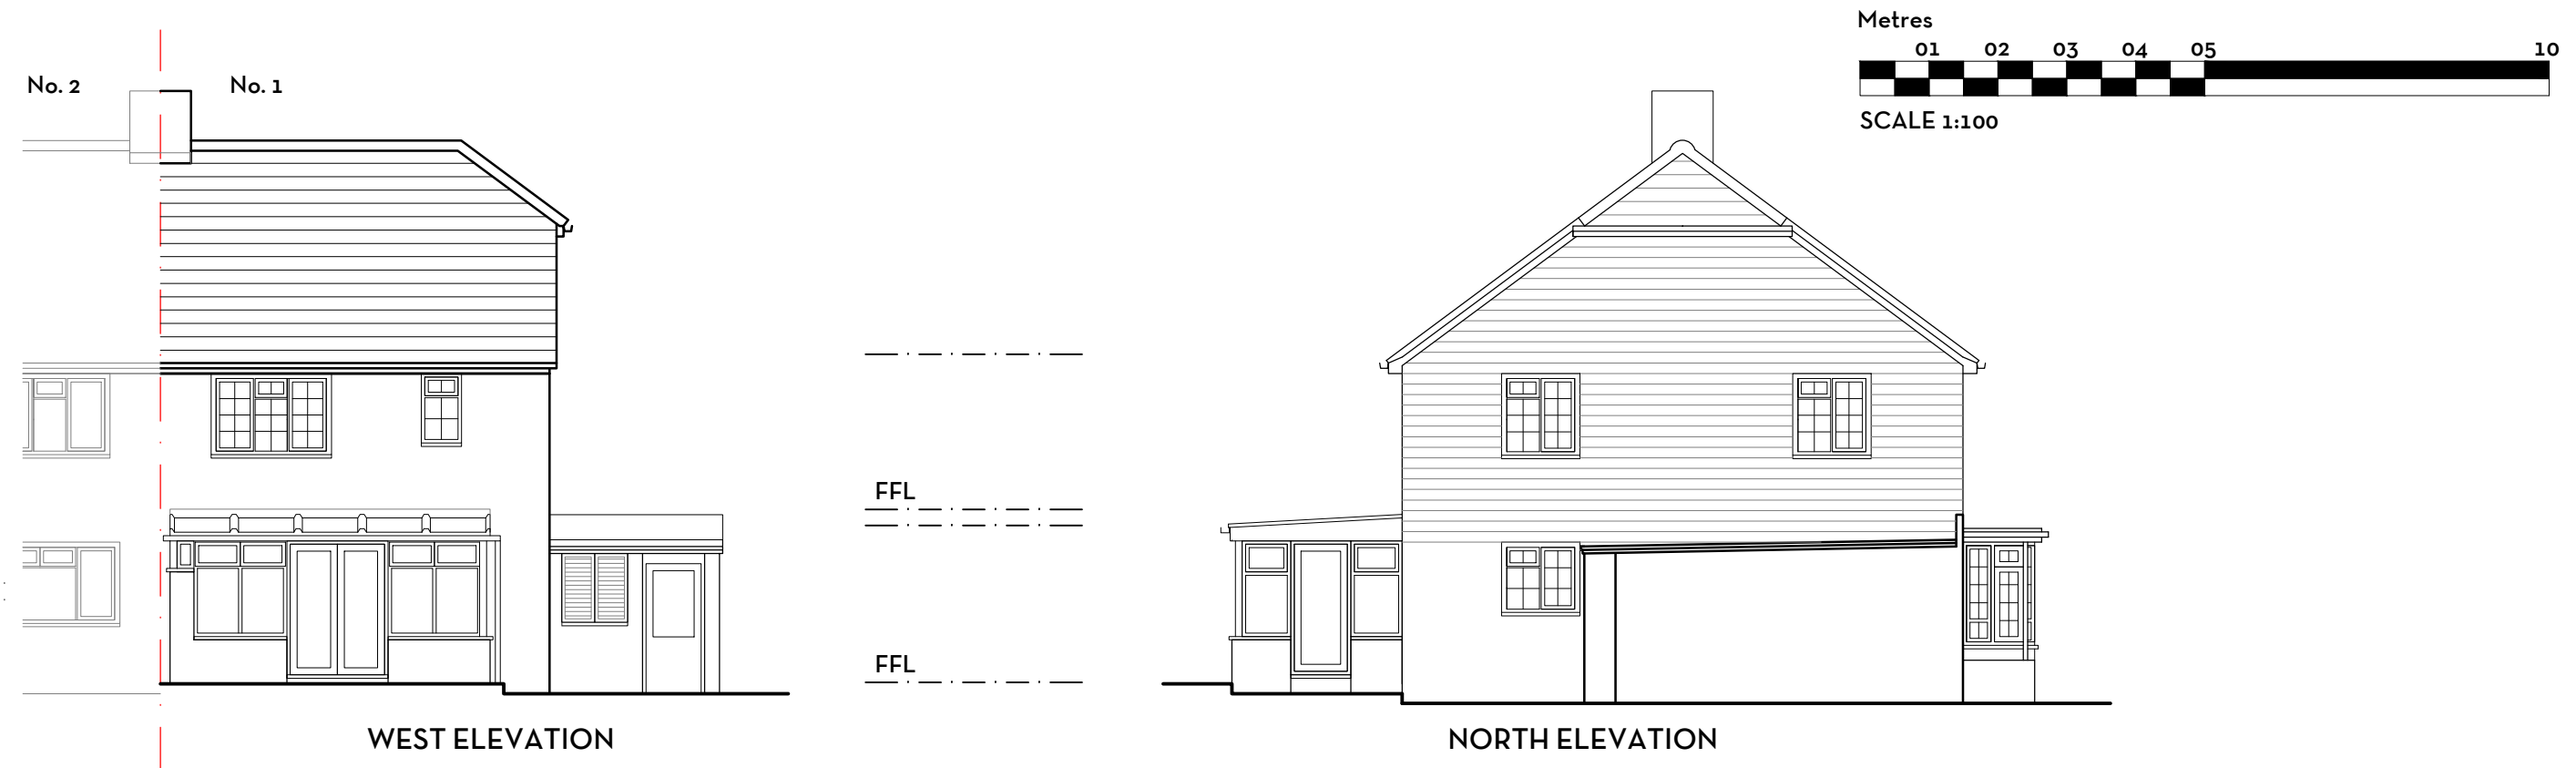


WEST ELEVATION

NORTH ELEVATION

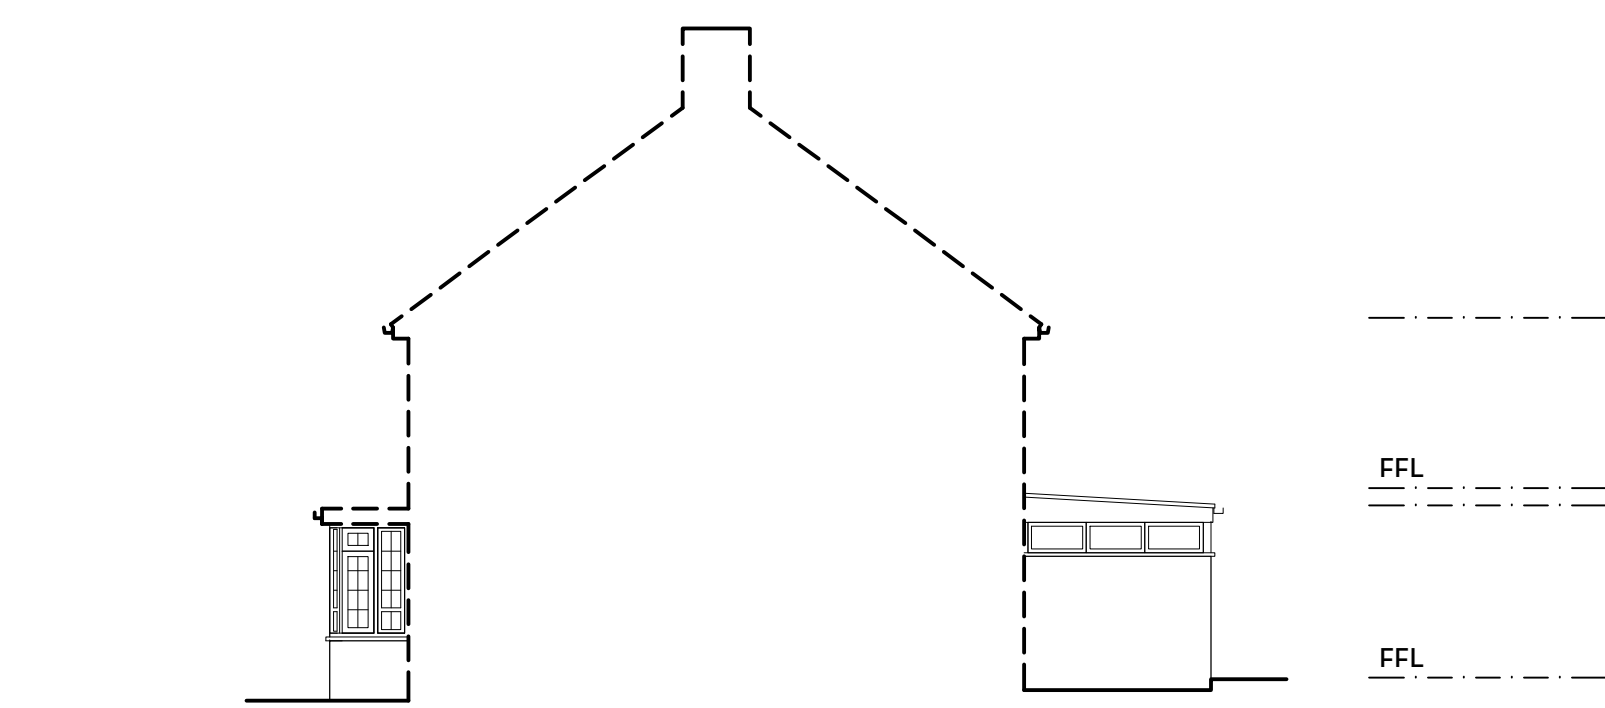

SOUTH ELEVATION

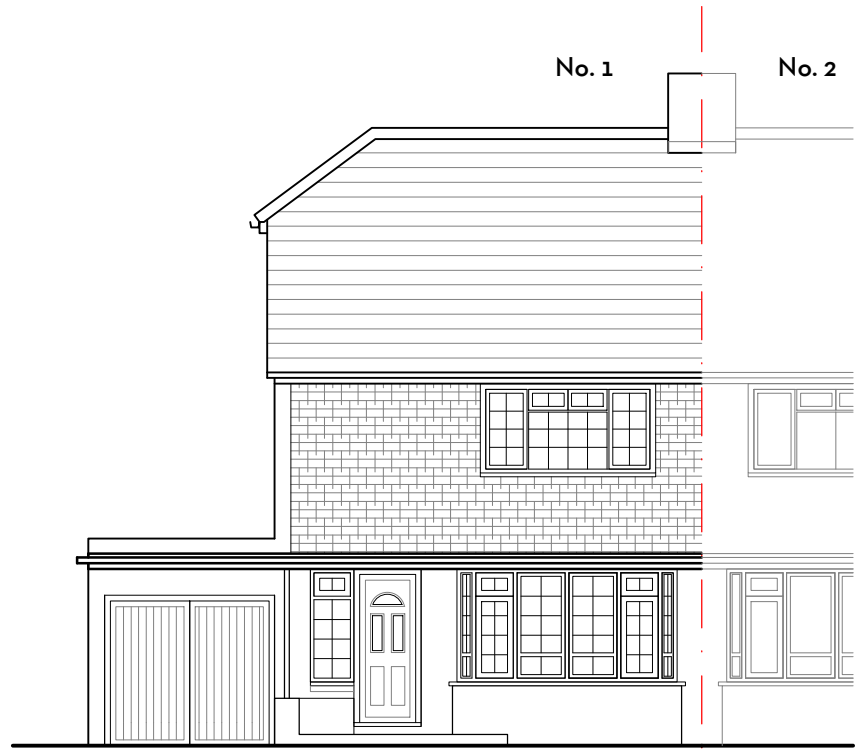

EAST ELEVATION

REVISIONS				DESIGN INTENT ONLY NOTES FOR CONSTRUCTION:		KM ARCHITECTURE CHARTERED ARCHITECT		job 1 THE RIDGEWAY BURGESS HILL WEST SUSSEX RH15 8BY		title ELEVATIONS AS EXISTING		
ref	date		drawn									
-	-	-	-	1. Dimensions shall be checked and verified prior to work being commenced on site.		MARINE HOUSE				scale	1:100 @ A3	
				2. This drawing is issued for the sole and exclusive use of the named recipient. Distribution to any third party is on the strict understanding that no liability is accepted by KM Architecture for any discrepancies, errors or omissions that may be present and no guarantee is offered as to the accuracy of the information shown.		151 WESTERN ROAD				date	21/10/25	
						HAYWARDS HEATH				drawn	KMM	
						RH16 3LH				drawing number	2099_00_04	revision
						07862 093 254			PLANNING DRAWING			-
						kelly@kmarchitecture.co.uk						
						www.kmarchitecture.co.uk						