


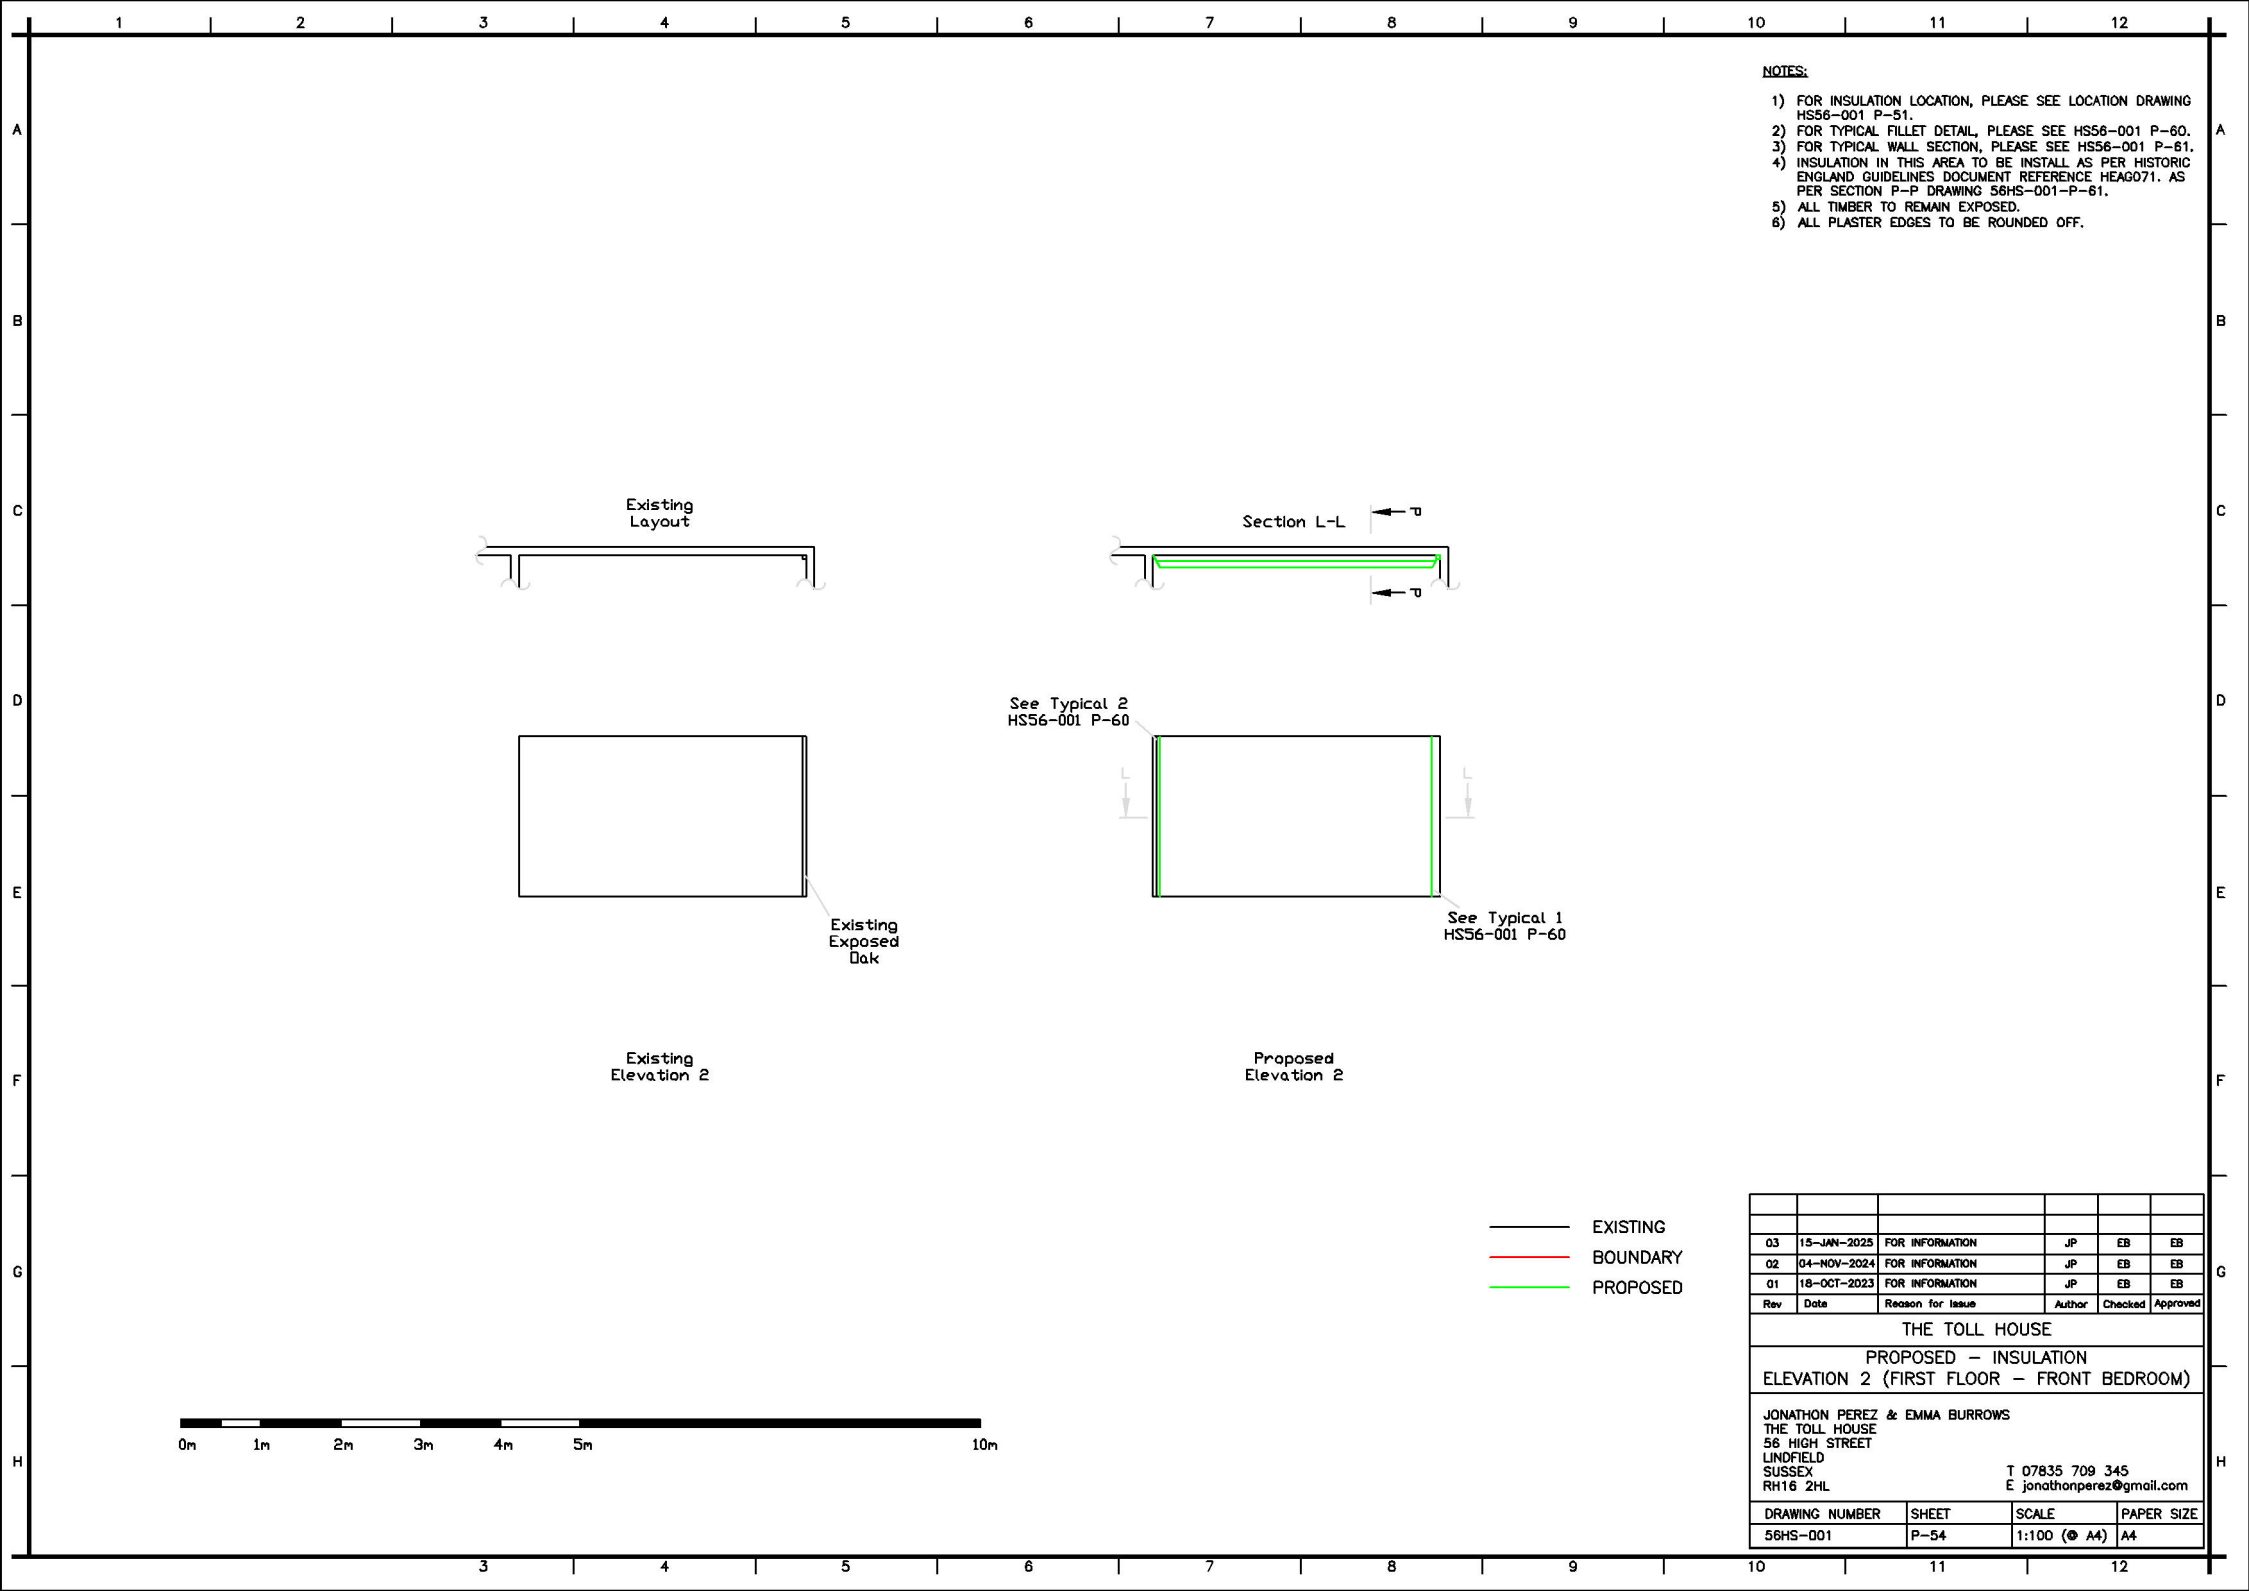

- NOTES:
- 1) FOR INSULATION LOCATION, PLEASE SEE LOCATION DRAWING HS56-001 P-51.
 - 2) FOR TYPICAL FILLET DETAIL, PLEASE SEE HS56-001 P-60.
 - 3) FOR TYPICAL WALL SECTION, PLEASE SEE HS56-001 P-61.
 - 4) INSULATION IN THIS AREA TO BE INSTALL AS PER HISTORIC ENGLAND GUIDELINES DOCUMENT REFERENCE HEAG071. AS PER SECTION P-P DRAWING 56HS-001-P-61.
 - 5) ALL TIMBER TO REMAIN EXPOSED.
 - 6) ALL PLASTER EDGES TO BE ROUNDED OFF.

03	15-JAN-2025	FOR INFORMATION	JP	EB	EB
02	04-NOV-2024	FOR INFORMATION	JP	EB	EB
01	18-OCT-2023	FOR INFORMATION	JP	EB	EB
Rev	Date	Reason for Issue	Author	Checked	Approved
THE TOLL HOUSE					
PROPOSED - INSULATION					
ELEVATION 2 (FIRST FLOOR - FRONT BEDROOM)					
JONATHON PEREZ & EMMA BURROWS					
THE TOLL HOUSE					
56 HIGH STREET					
LINDFIELD					
SUSSEX					
RH16 2HL					
T 07835 709 345					
E jonathonperez@gmail.com					
DRAWING NUMBER	SHEET	SCALE	PAPER SIZE		
56HS-001	P-54	1:100 (A4)	A4		