


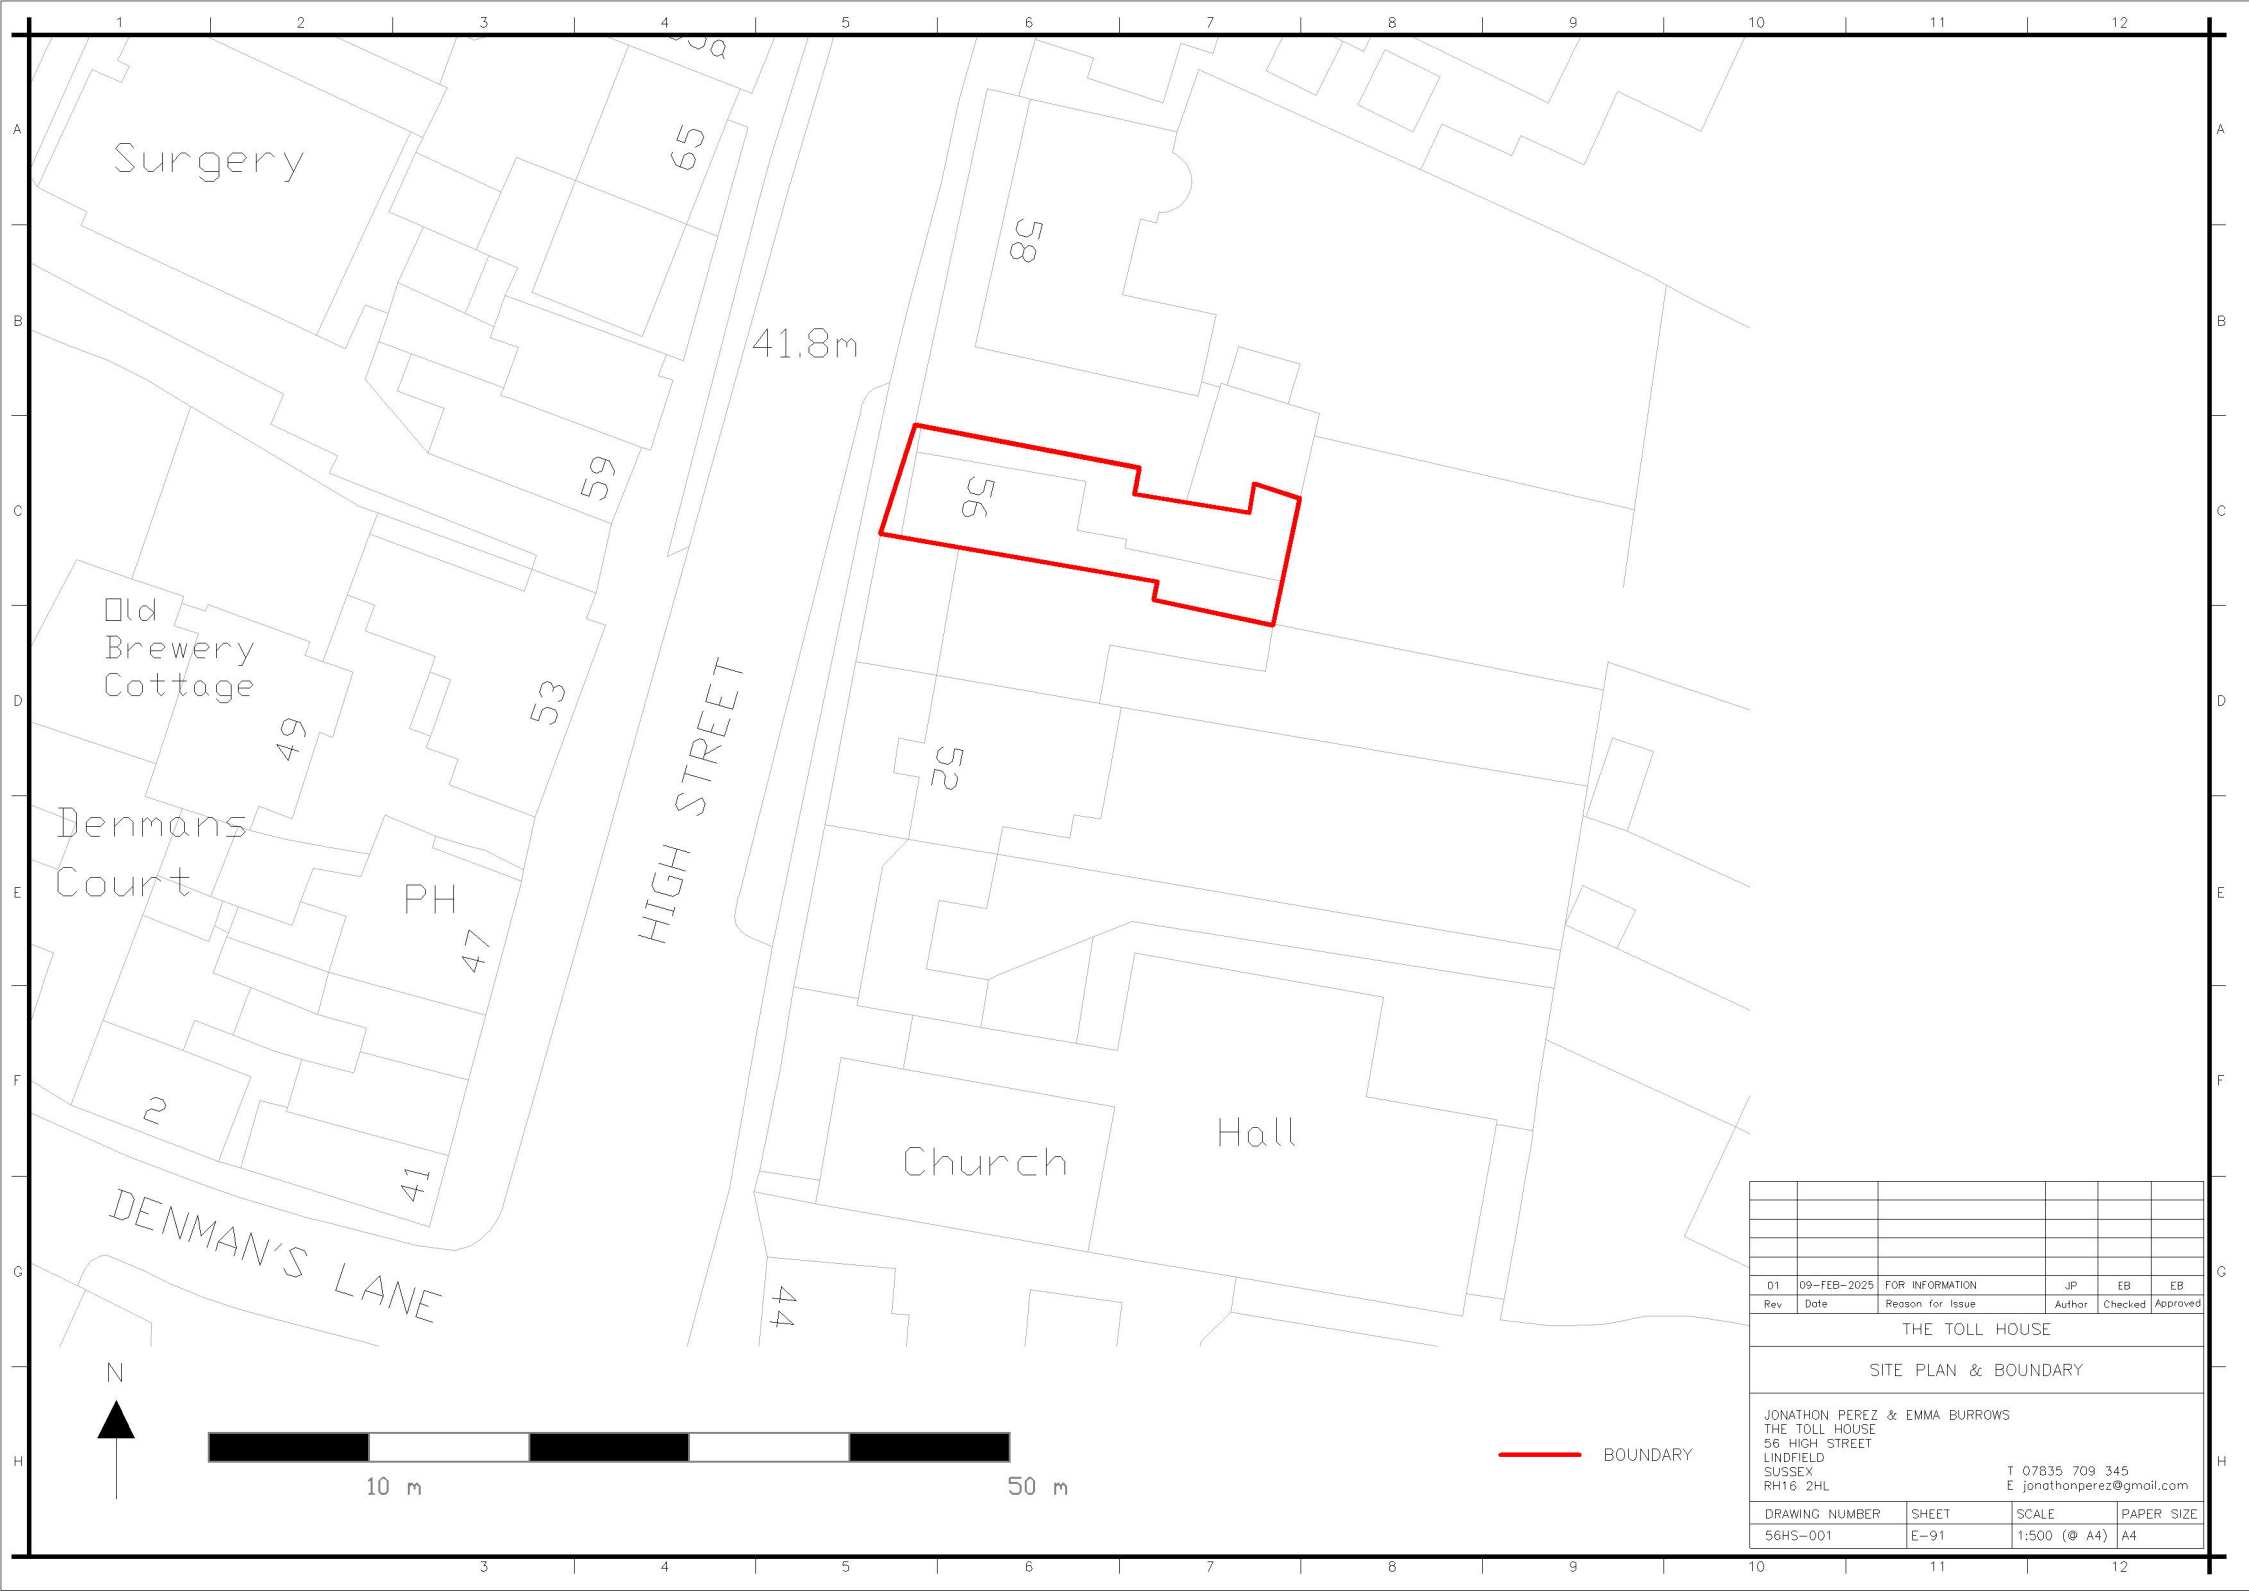

Surgery

Old
Brewery
Cottage

Denmans
Court

PH

2

41

59

53

49

47

41.8m

44

Church

Hall

52

56

85

HIGH STREET

DENMAN'S LANE

N

10 m

50 m

BOUNDARY

01	09-FEB-2025	FOR INFORMATION	JP	EB	EB
Rev	Date	Reason for Issue	Author	Checked	Approved
THE TOLL HOUSE					
SITE PLAN & BOUNDARY					
JONATHON PEREZ & EMMA BURROWS THE TOLL HOUSE 56 HIGH STREET LINDFIELD SUSSEX RH16 2HL					
			T 07835 709 345 E jonathonperez@gmail.com		
DRAWING NUMBER		SHEET	SCALE	PAPER SIZE	
56HS-001		E-91	1:500 (@ A4)	A4	