




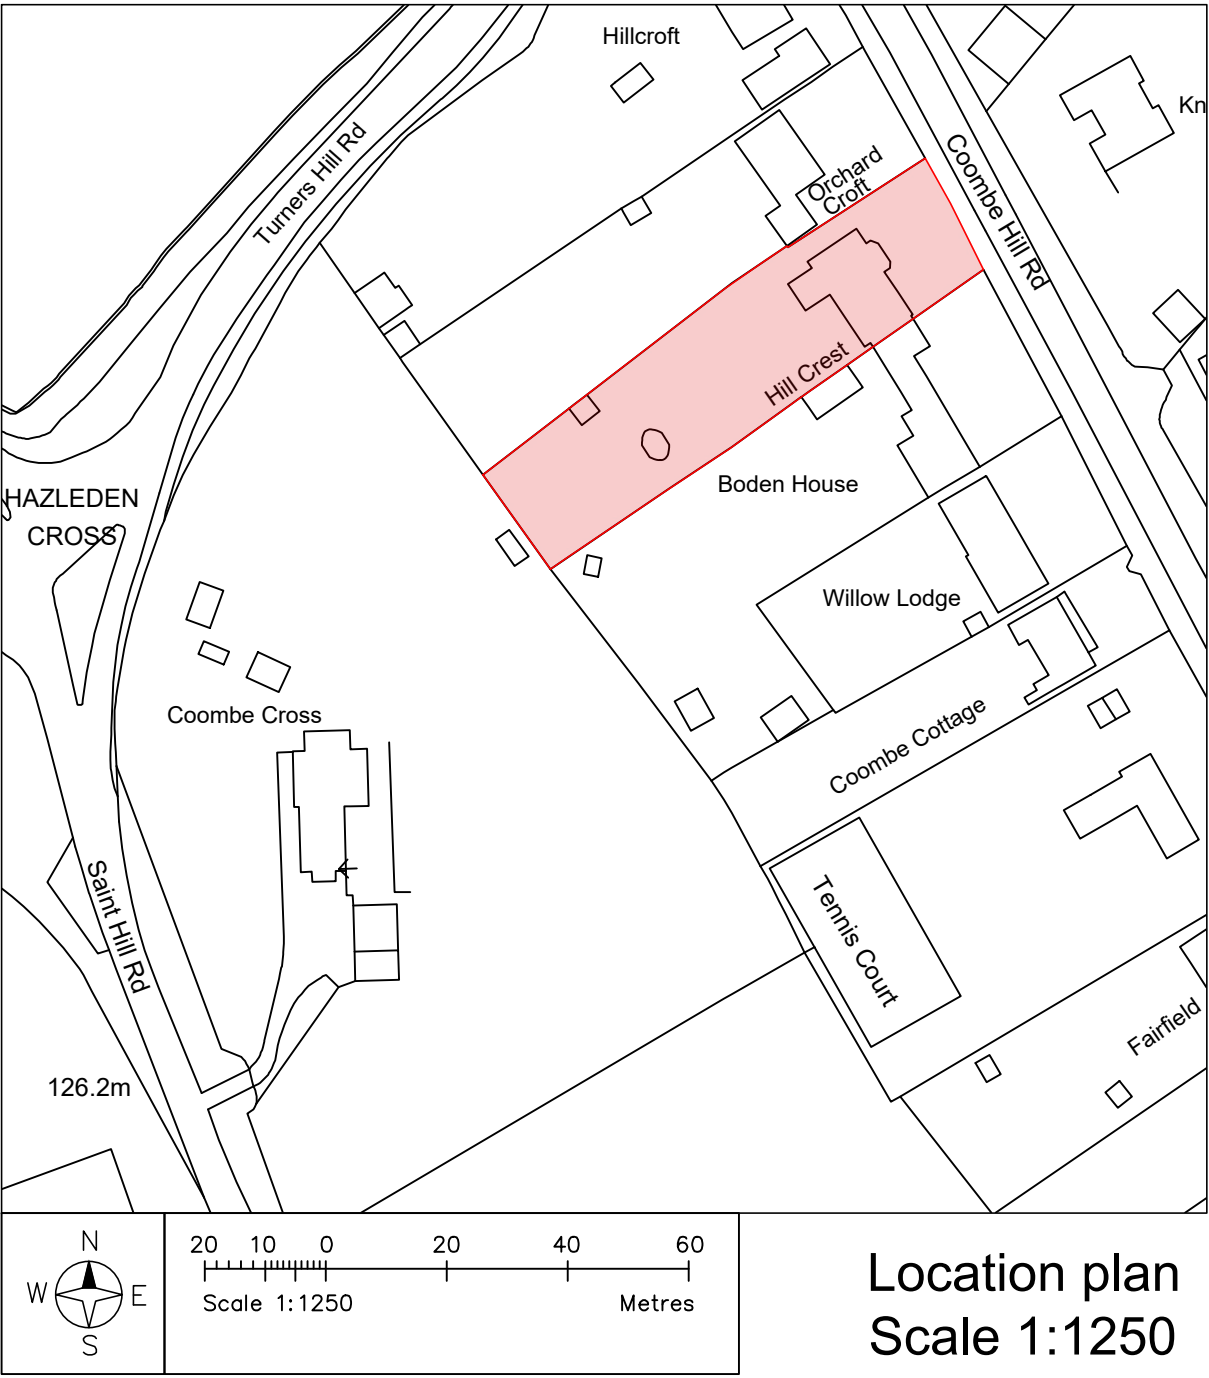

Location plan
Scale 1:1250

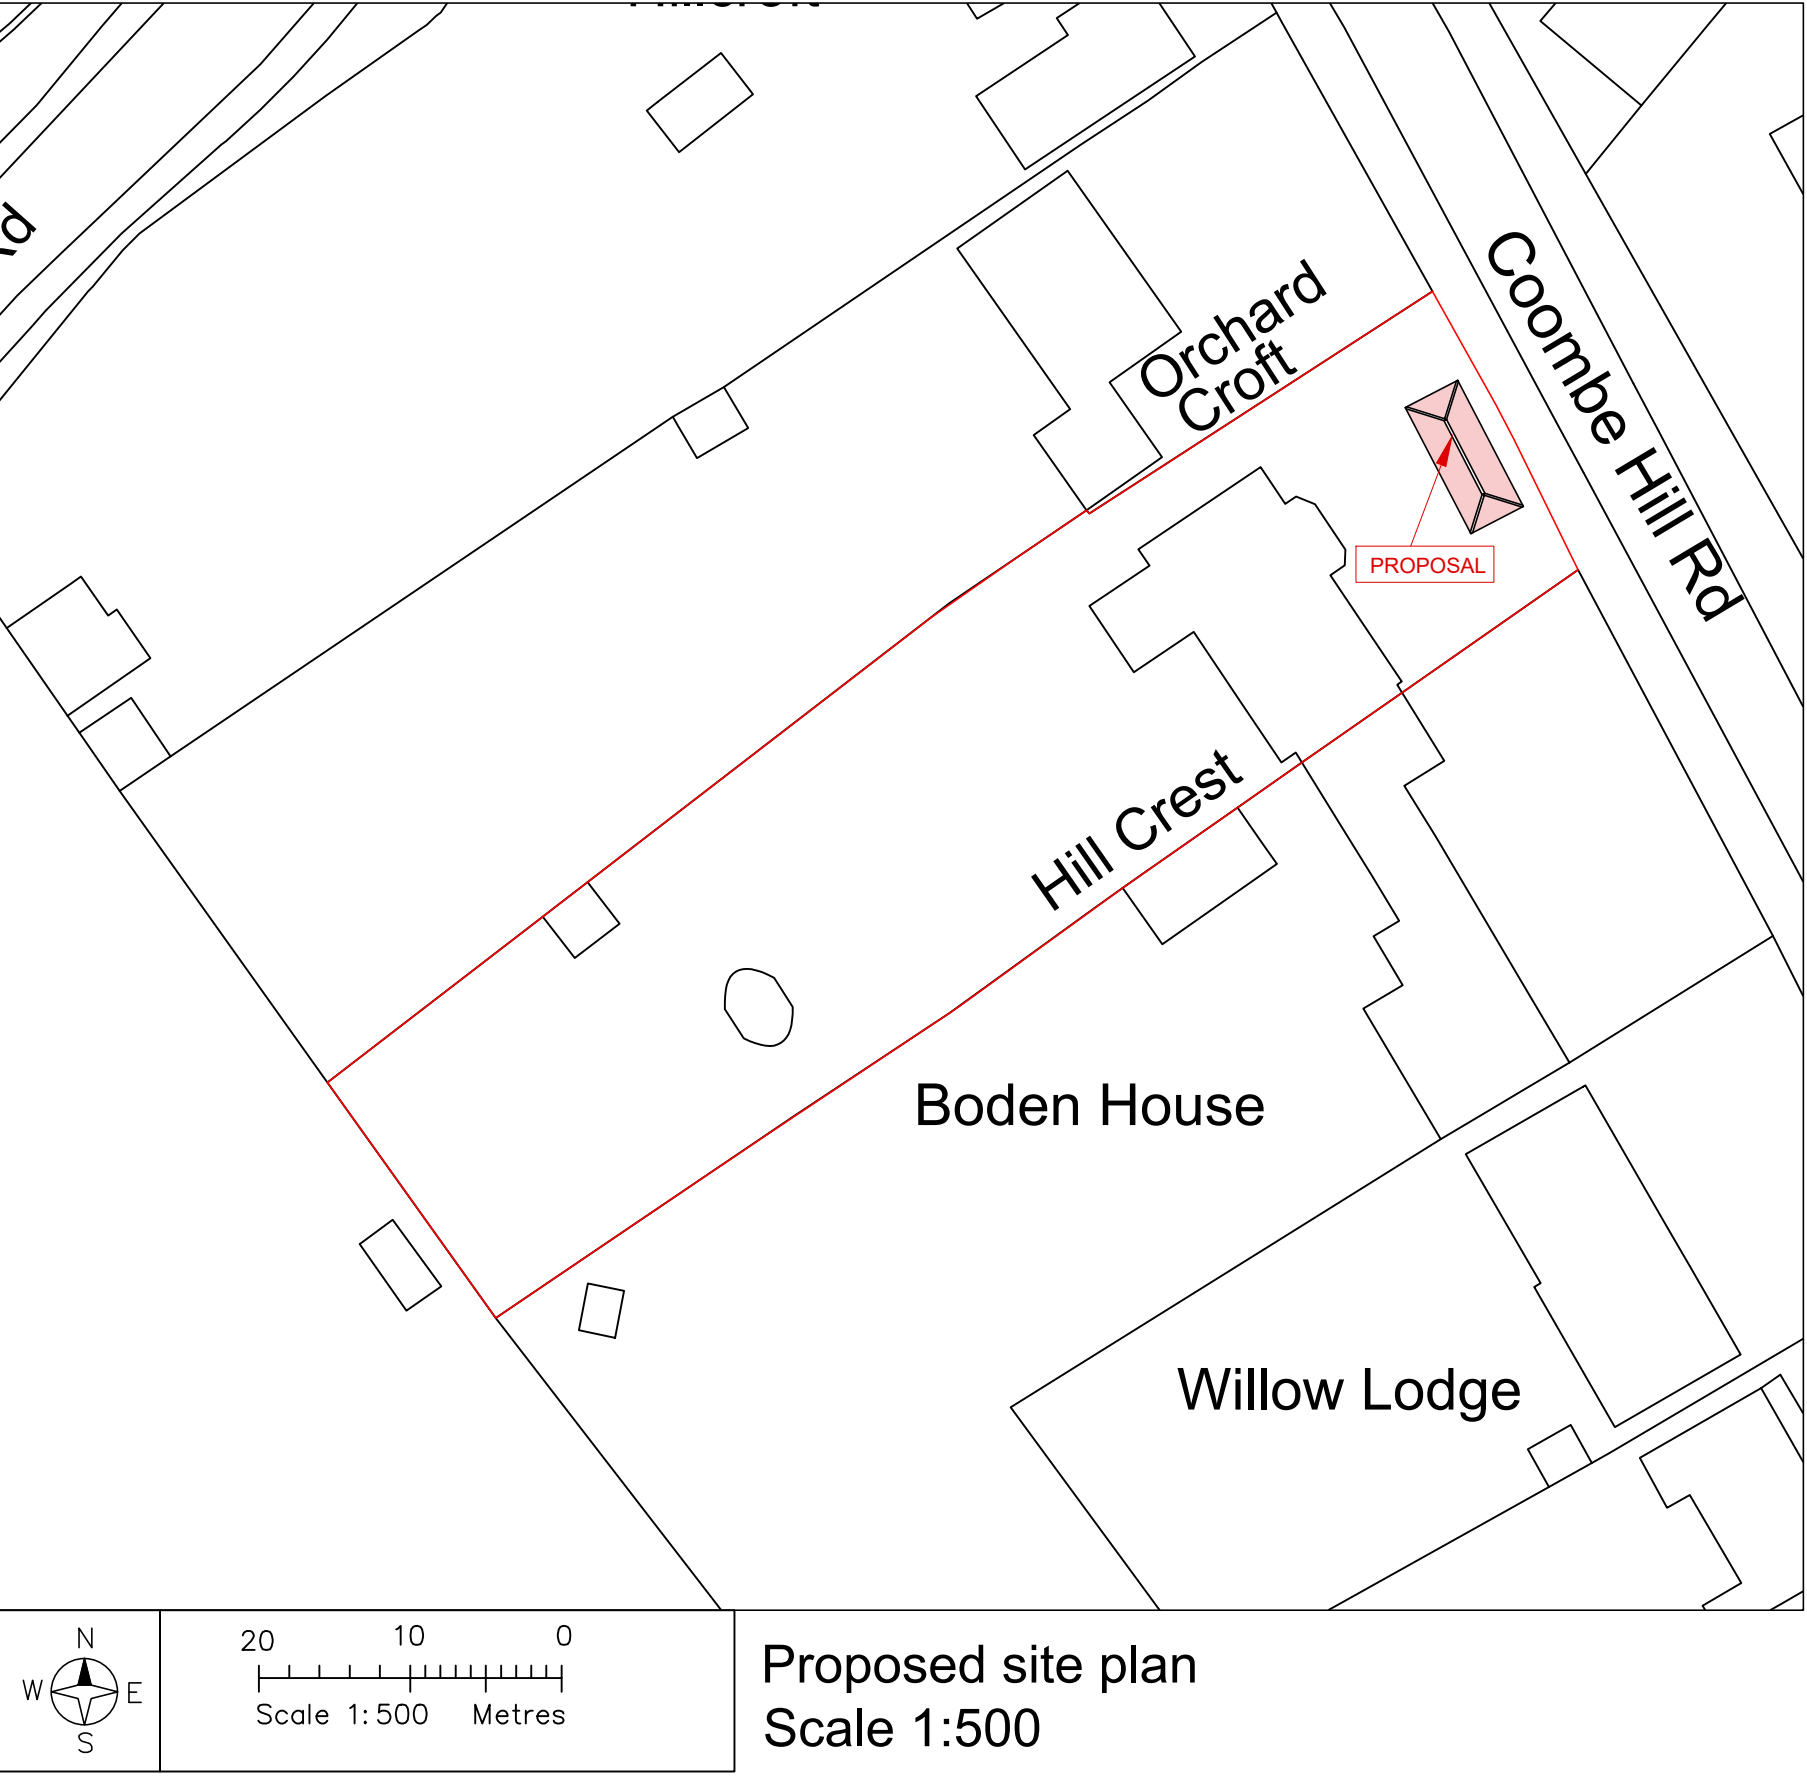

Proposed site plan
Scale 1:500

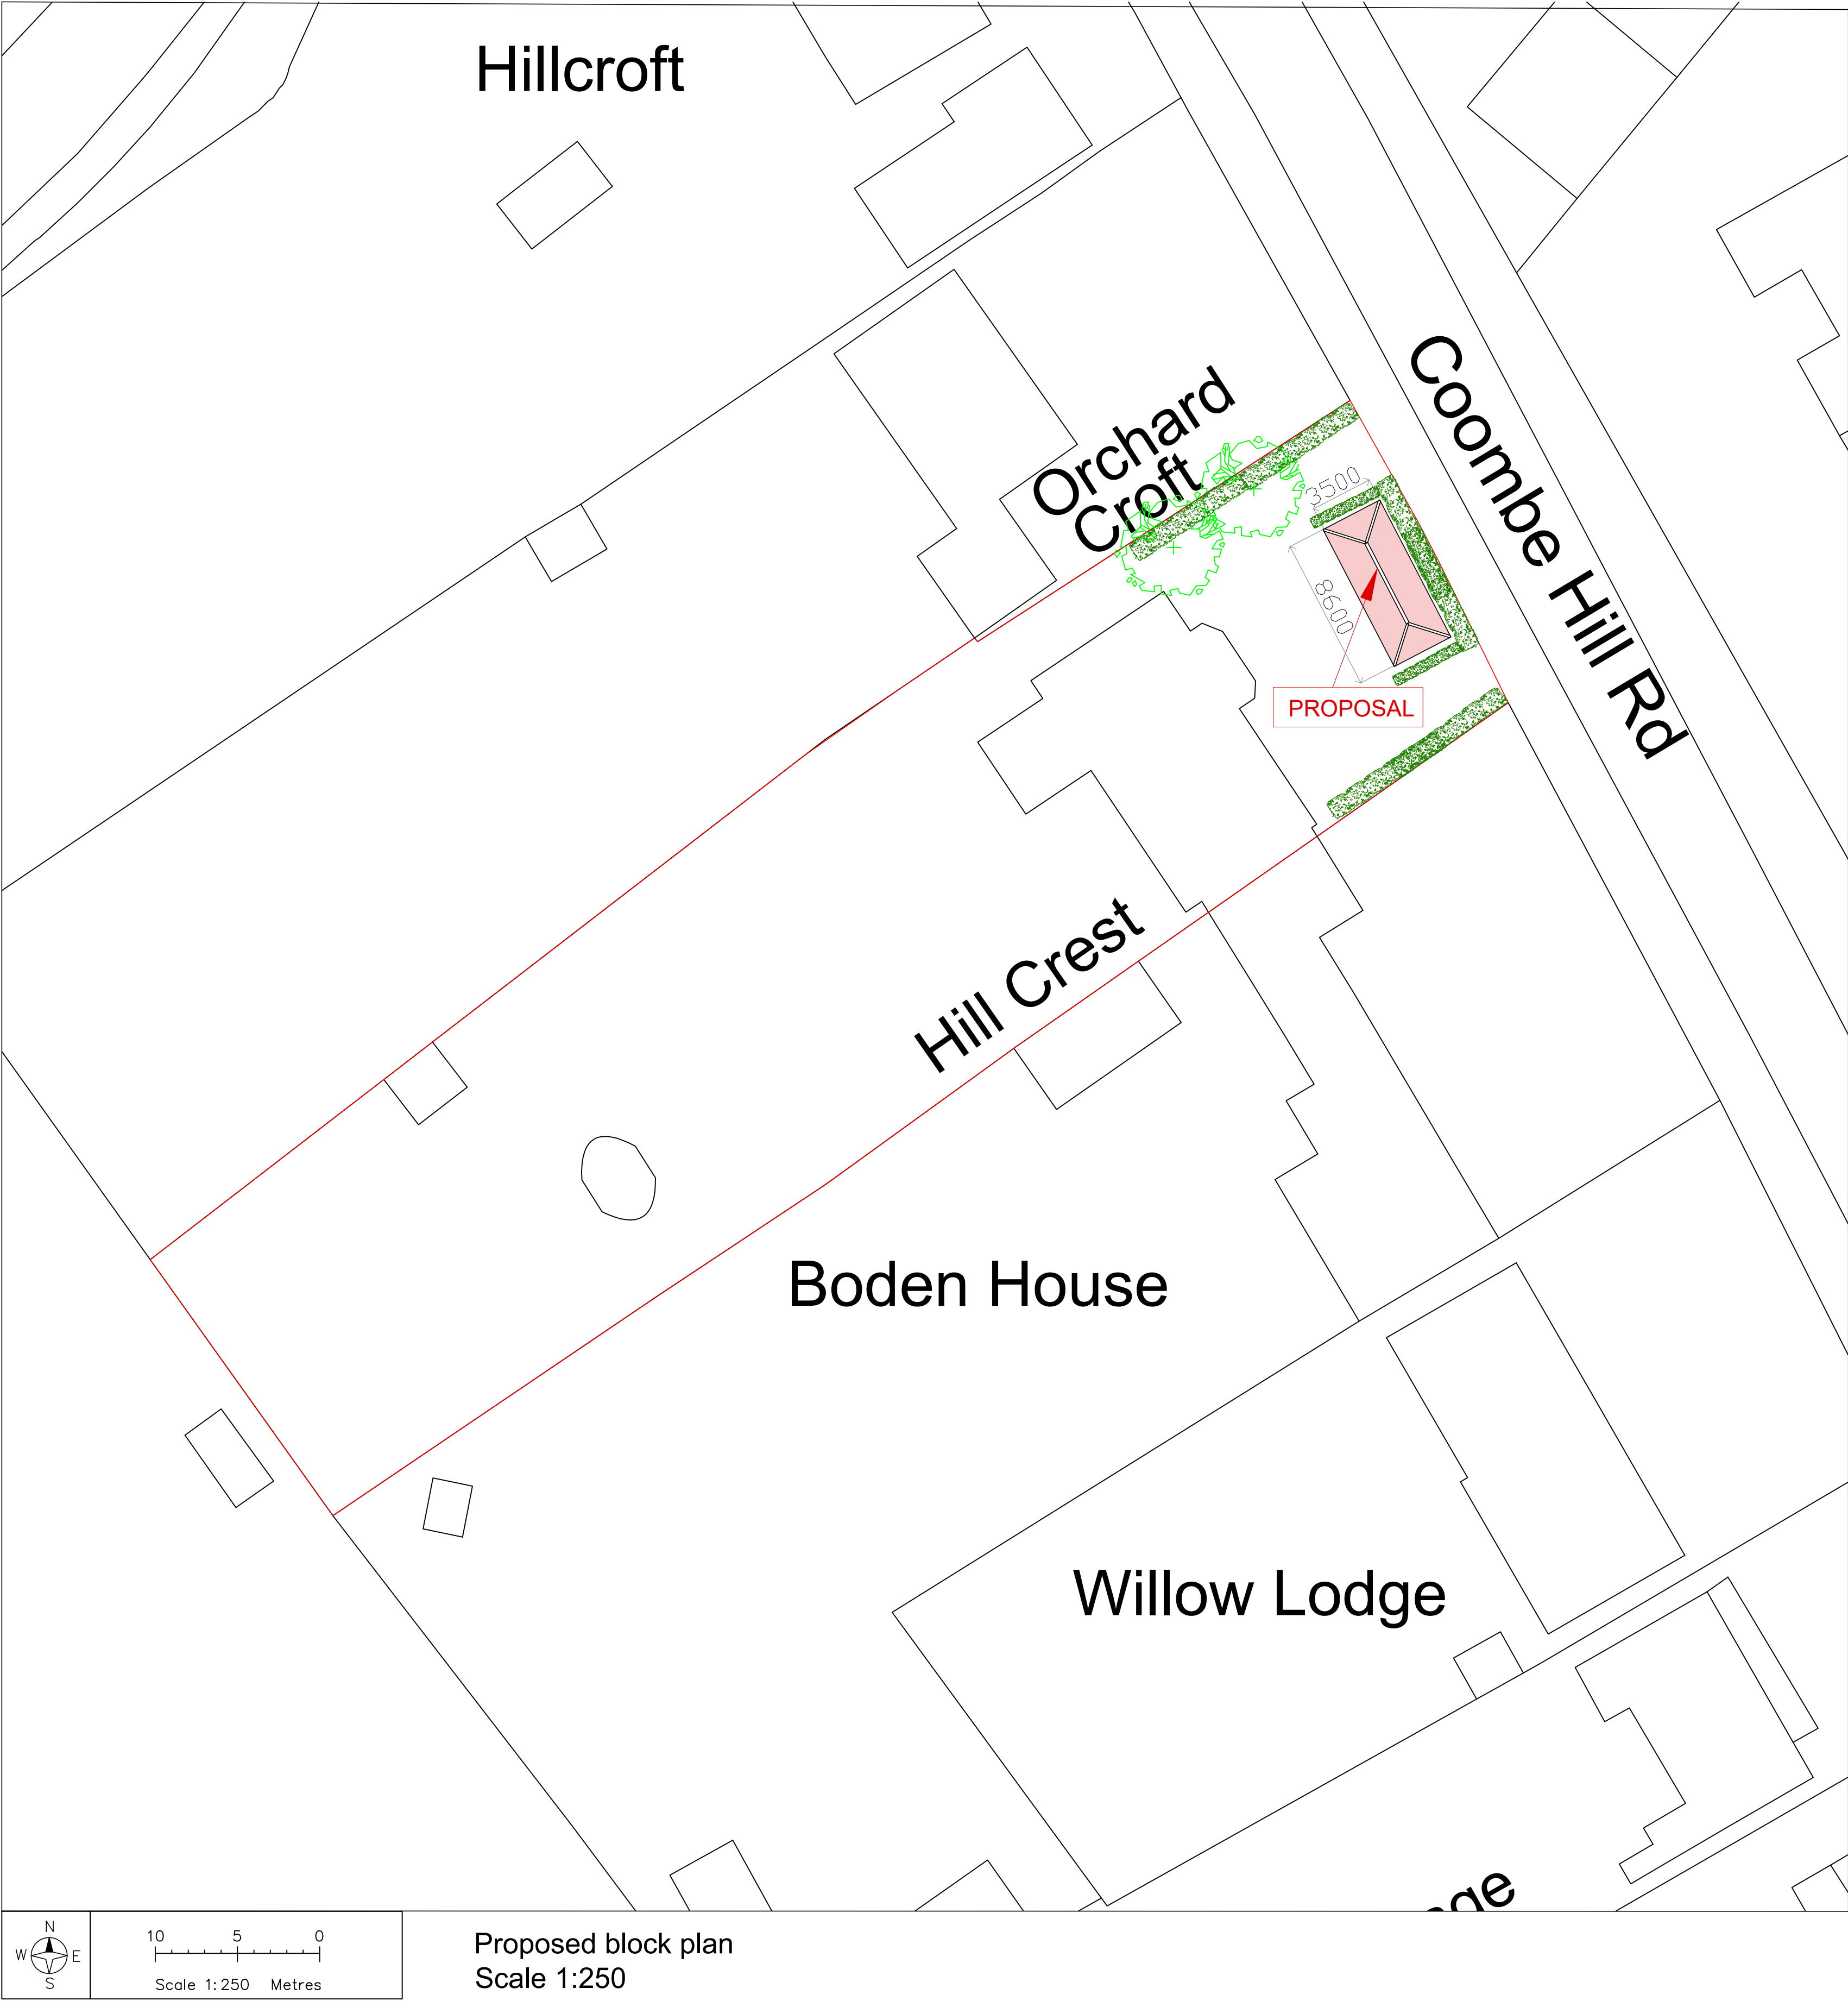

Proposed block plan
Scale 1:250

Top Left: 537879.253 136911.784 Bottom Right: 538079.253 136711.784

© Crown copyright and database rights 2024 Ordnance Survey OS100035409.

Reproduction in whole or in part is prohibited without the permission of Ordnance Survey