


KEY

- INDICATES EXISTING DWELLING AND OUTBUILDING
- INDICATES APPLICATION SITE BOUNDARY
- INDICATES PAVED AMENITY AREA
- INDICATES APPROVED DWELLINGS UNDER OUTLINE APPLICATION DM/23/2687
- E.V. CHARGER POINT (INSTALLED WITHIN CAR BARN) TO SERVE EACH DWELLING
- INDICATES PROPOSED POSITION OF EXTERNAL WALL LIGHT

NOTE: REPLANTING SCHEME TO BE IMPLEMENTED IN ACCORDANCE WITH SUBMITTED BIODIVERSITY ENHANCEMENT DETAIL DOCUMENT AND PROPOSED LANDSCAPING SCHEME

EXISTING DWELLING


EXISTING GARAGE

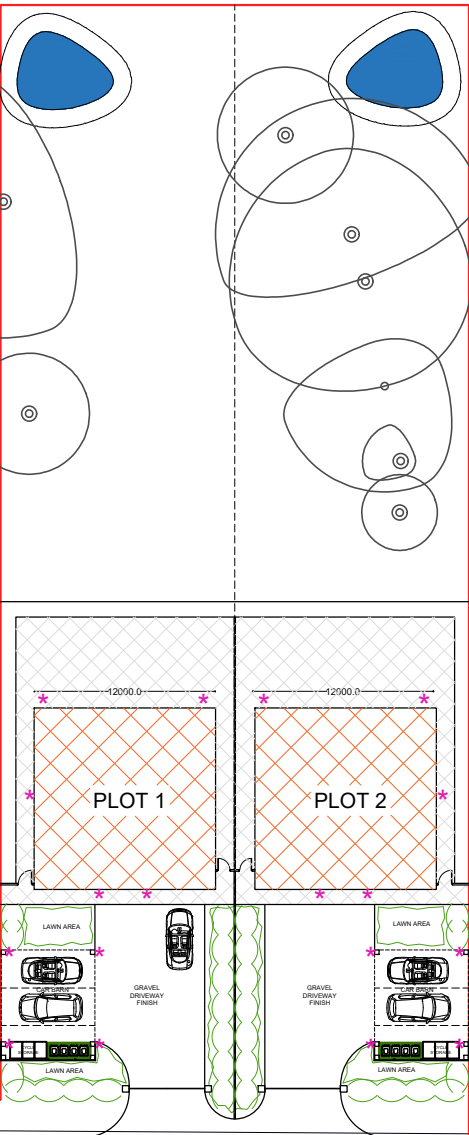

TENNIS COURT

G2-A2

PROPOSED SITE PLAN

 

REV	DESCRIPTION
PROPOSED LIGHTING SCHEME PLAN	
PROPOSED RESIDENTIAL DEVELOPMENT CONSISTING OF 2 DWELLINGS - WOODSIDE GRANGE, HASSOCKS, BN6 8EX	
CLIENT:	SAXON HOMES
DWG NO:	PL K1177/10
SCALE:	1/500 @ A3
DRAWN BY:	R.S.P.
DATE:	29/05/26
REV:	
MICHIGAN HOUSE, 17-19 CHORLEY NEW ROAD, BOLTON, BL1 4QR TEL: 01204 392233 FAX: 01204 528505 WWW.NEILPIKEARCHITECTS.CO.UK EMAIL: INFO@NEILPIKEARCHITECTS.CO.UK	
COPYRIGHT OF THIS DRAWING REMAINS WITH THE ARCHITECT. DO NOT SCALE FROM THIS DRAWING. WORK TO FIGURED DIMENSIONS. CHECK ALL DIMENSIONS ON SITE. IN THE EVENT OF ANY DISCREPANCY REFER QUERY TO THE ARCHITECTS.	

