


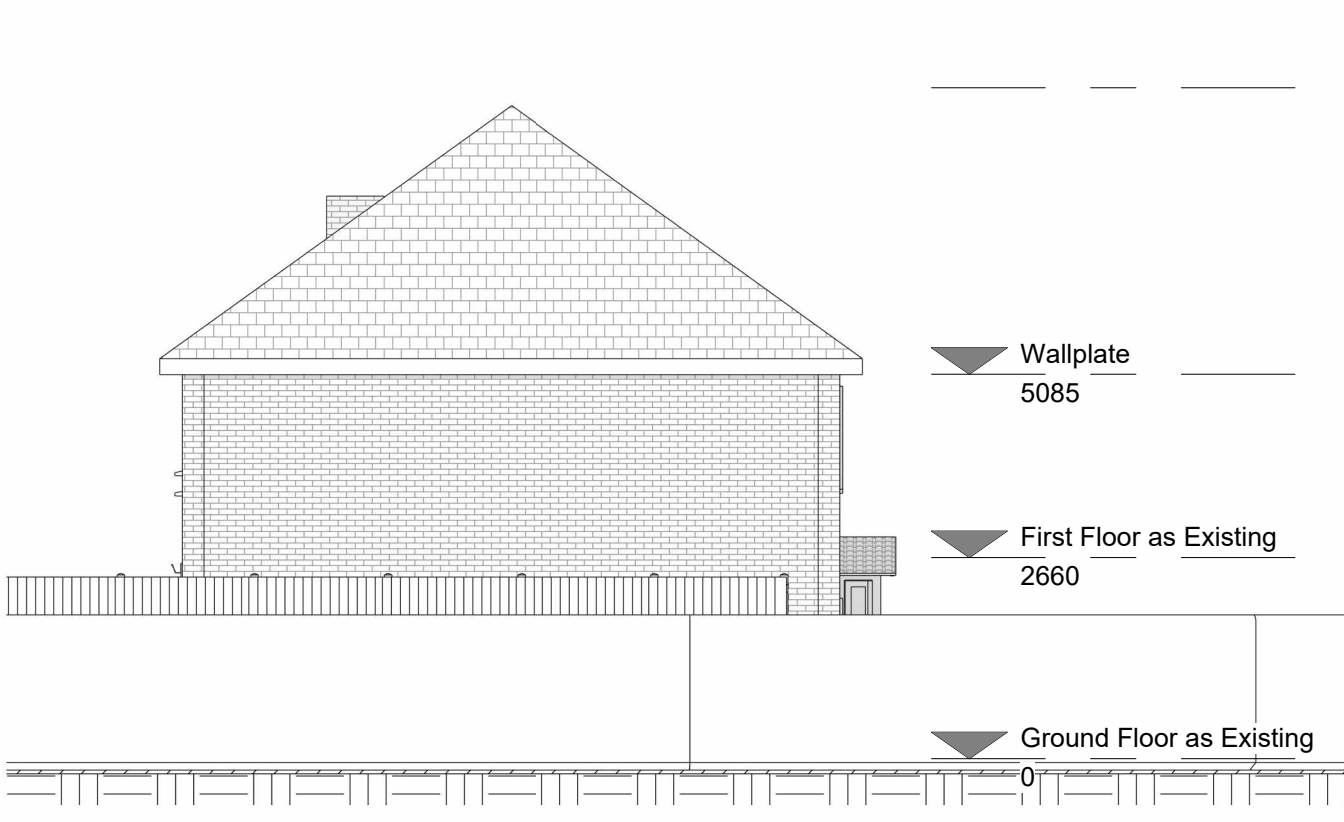

North West as Existing
1 : 100




North East as Existing
1 : 100



South East as Existing
1 : 100


This drawing is the copyright of Rubix Planning Ltd. Dimensions must not be relied upon except for planning purposes and all dimensions and content contained must be checked on site & prior to construction, manufacture or other related services. Rubix Planning Ltd assumes no responsibility or liability arising from misuse or reliance on these drawings for anything other than their intended purpose.

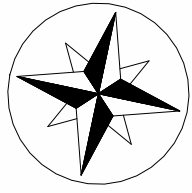

0 5.0 m 25.0 m 50.0 m
SCALE: 1:1250

0 5.0 m 12.5 m 25.0 m
SCALE: 1:500


0 1.0 m 2.5 m 5.0 m
SCALE: 1:100

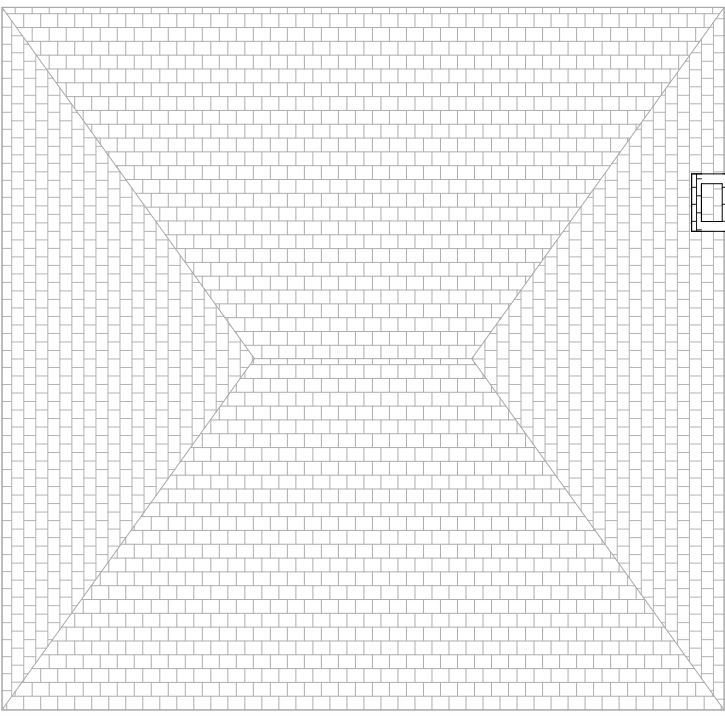


Roof Plan as Existing
1 : 100




Section 1
1 : 100

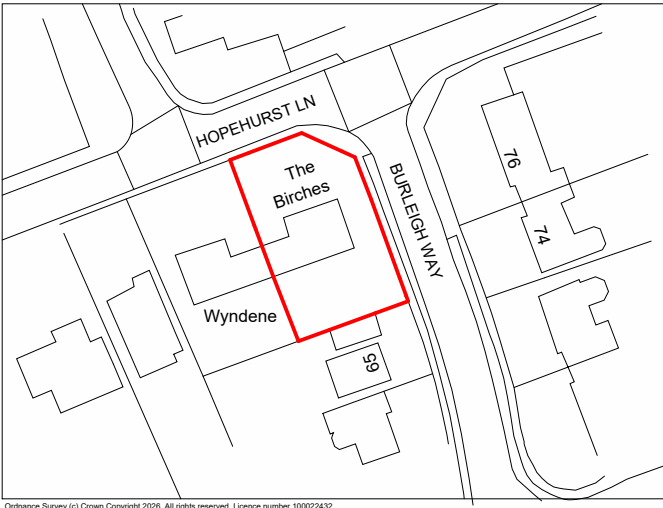


Site Location
1 : 1250

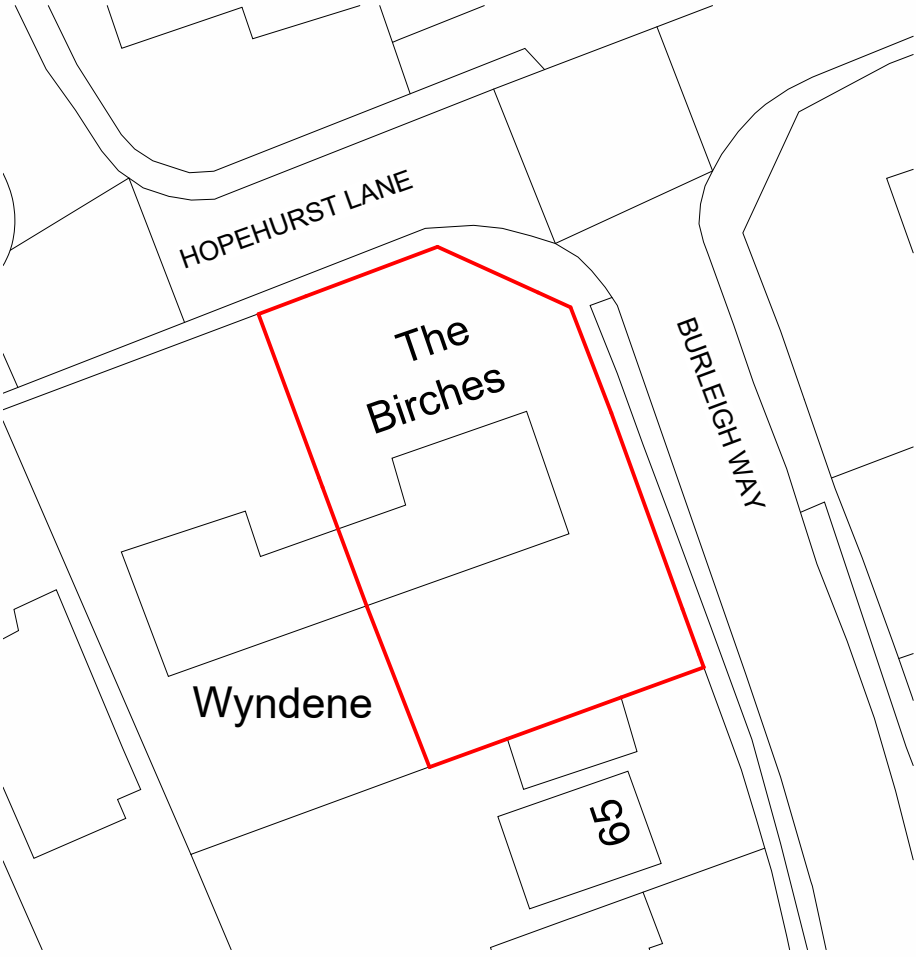


Block Plan
1 : 500

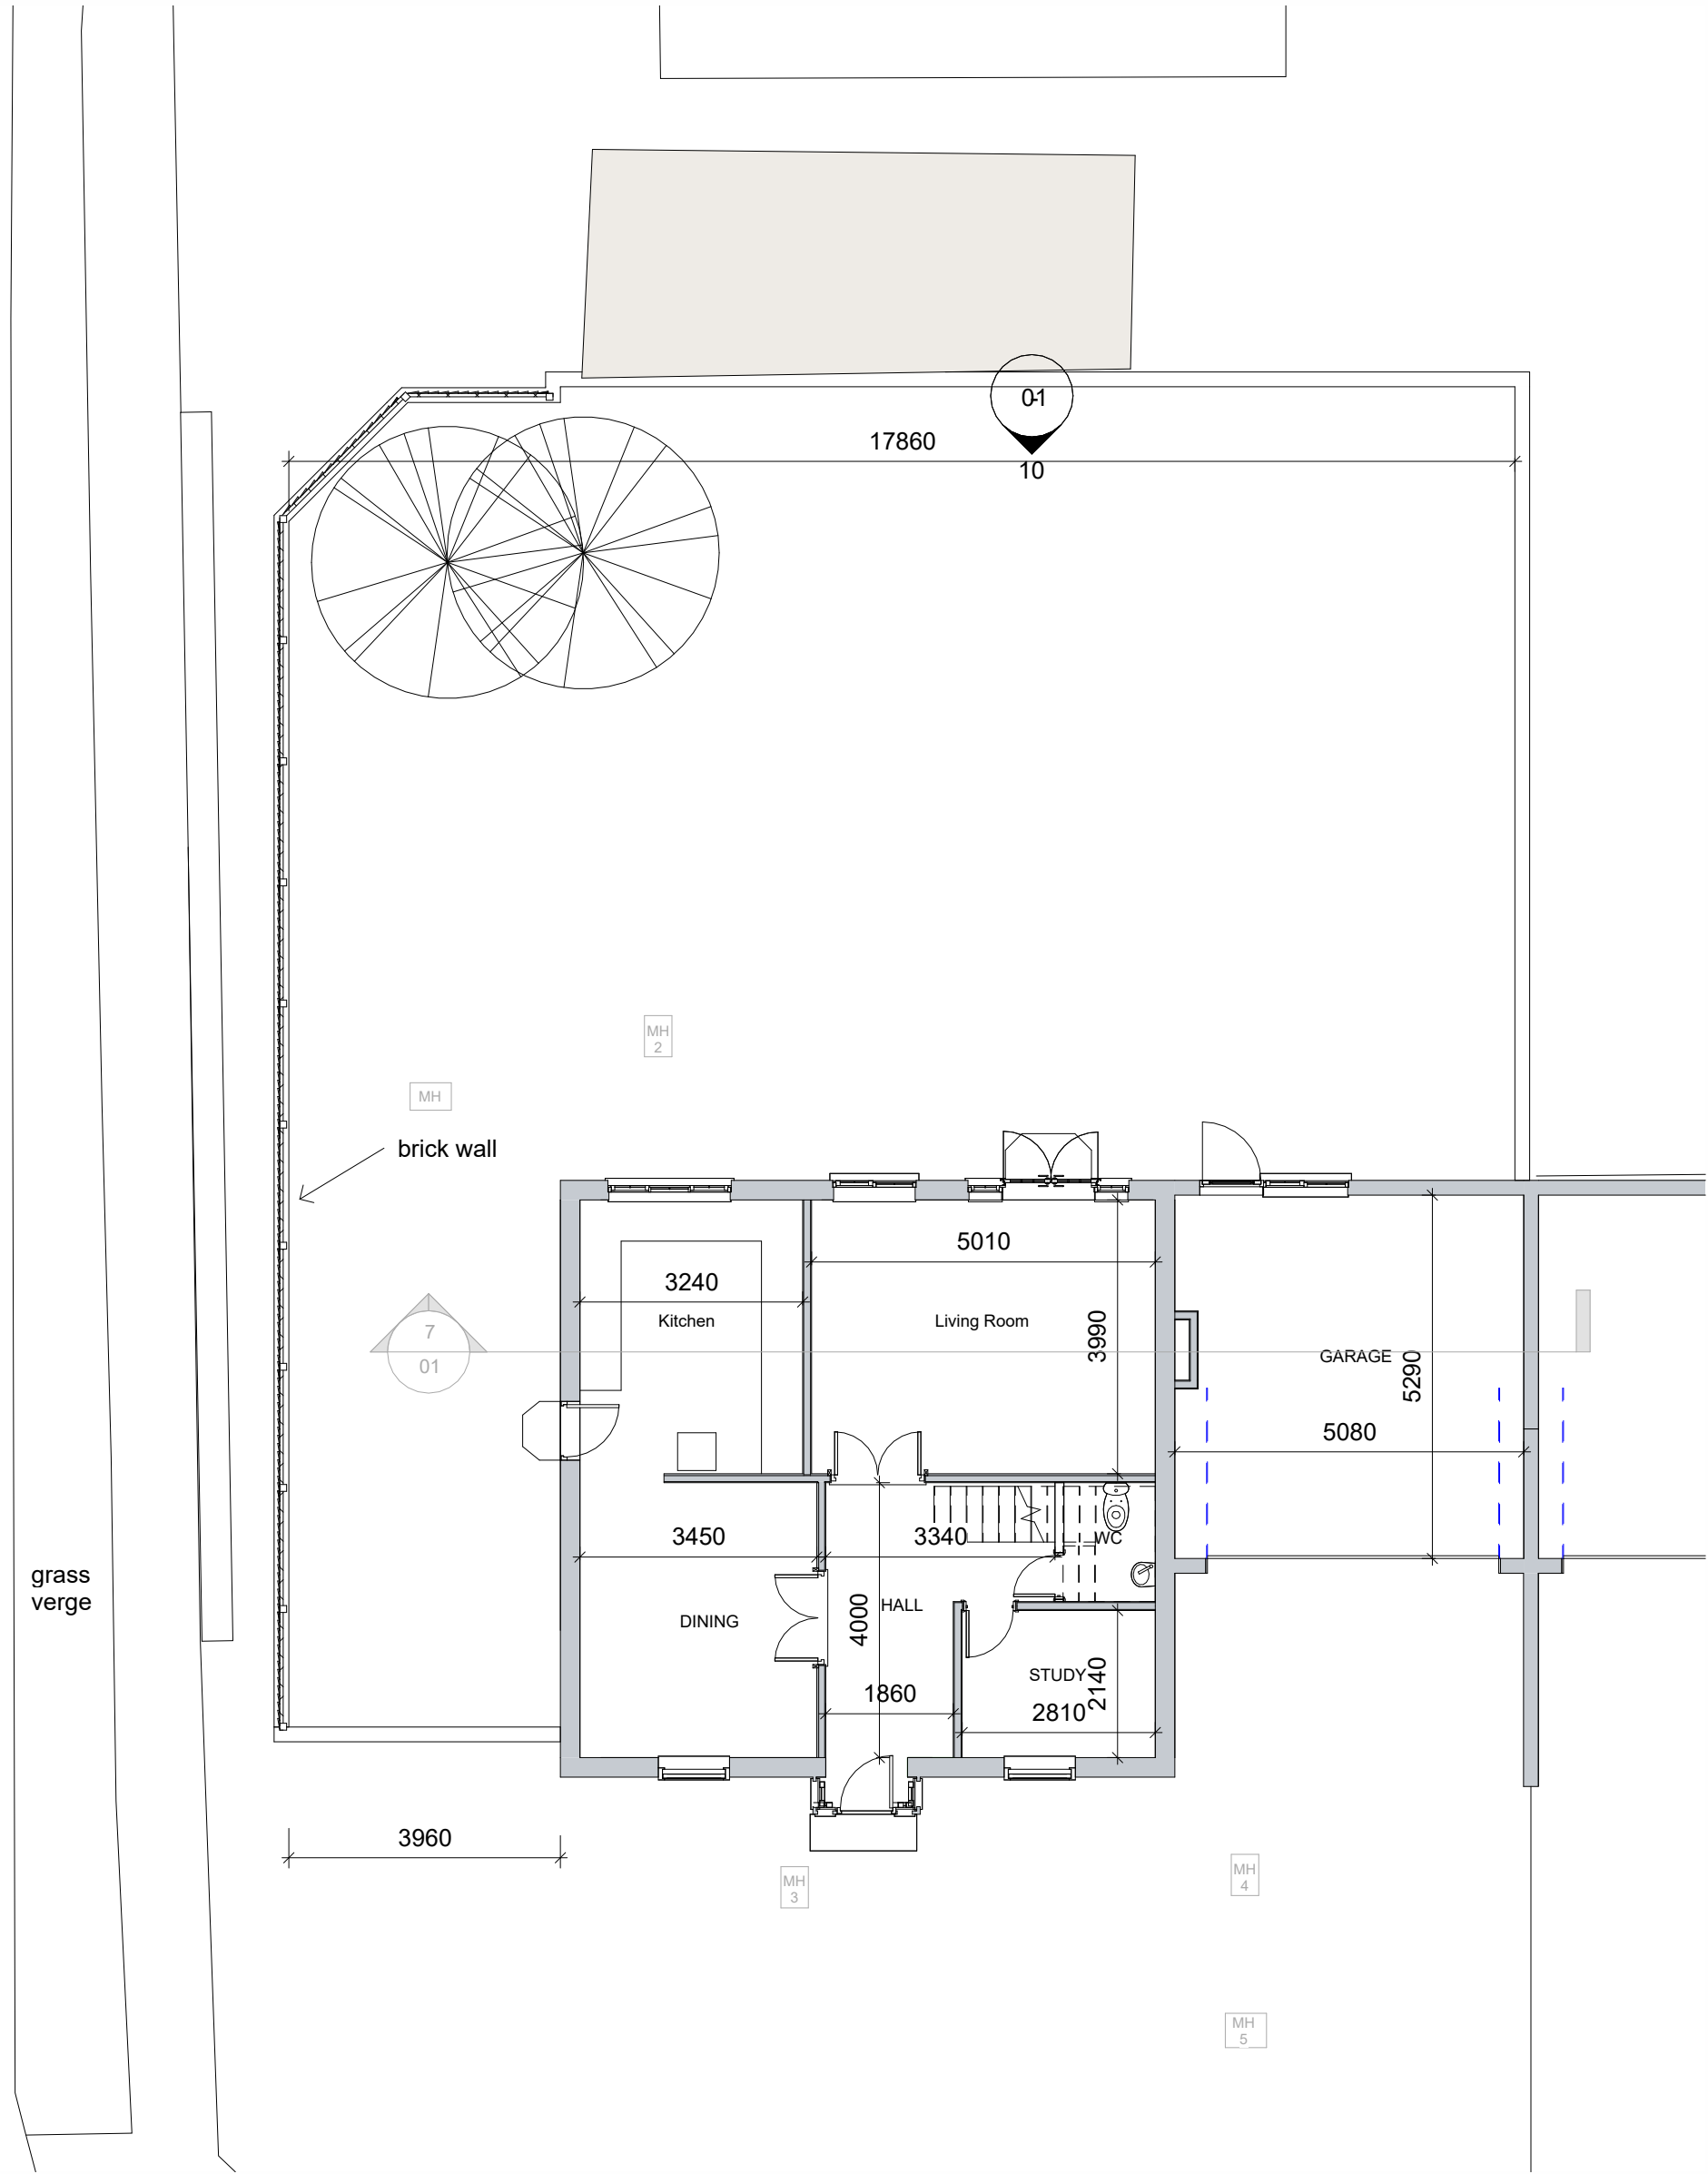


Ground Floor as Existing
1 : 100

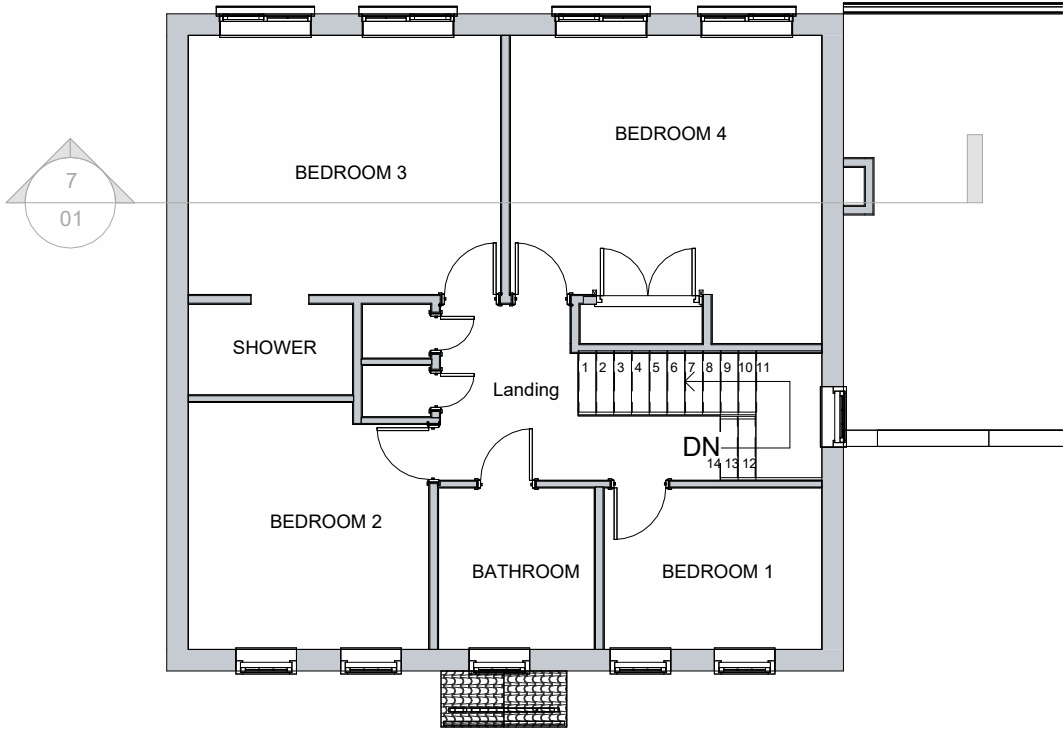

First Floor as Existing
1 : 100

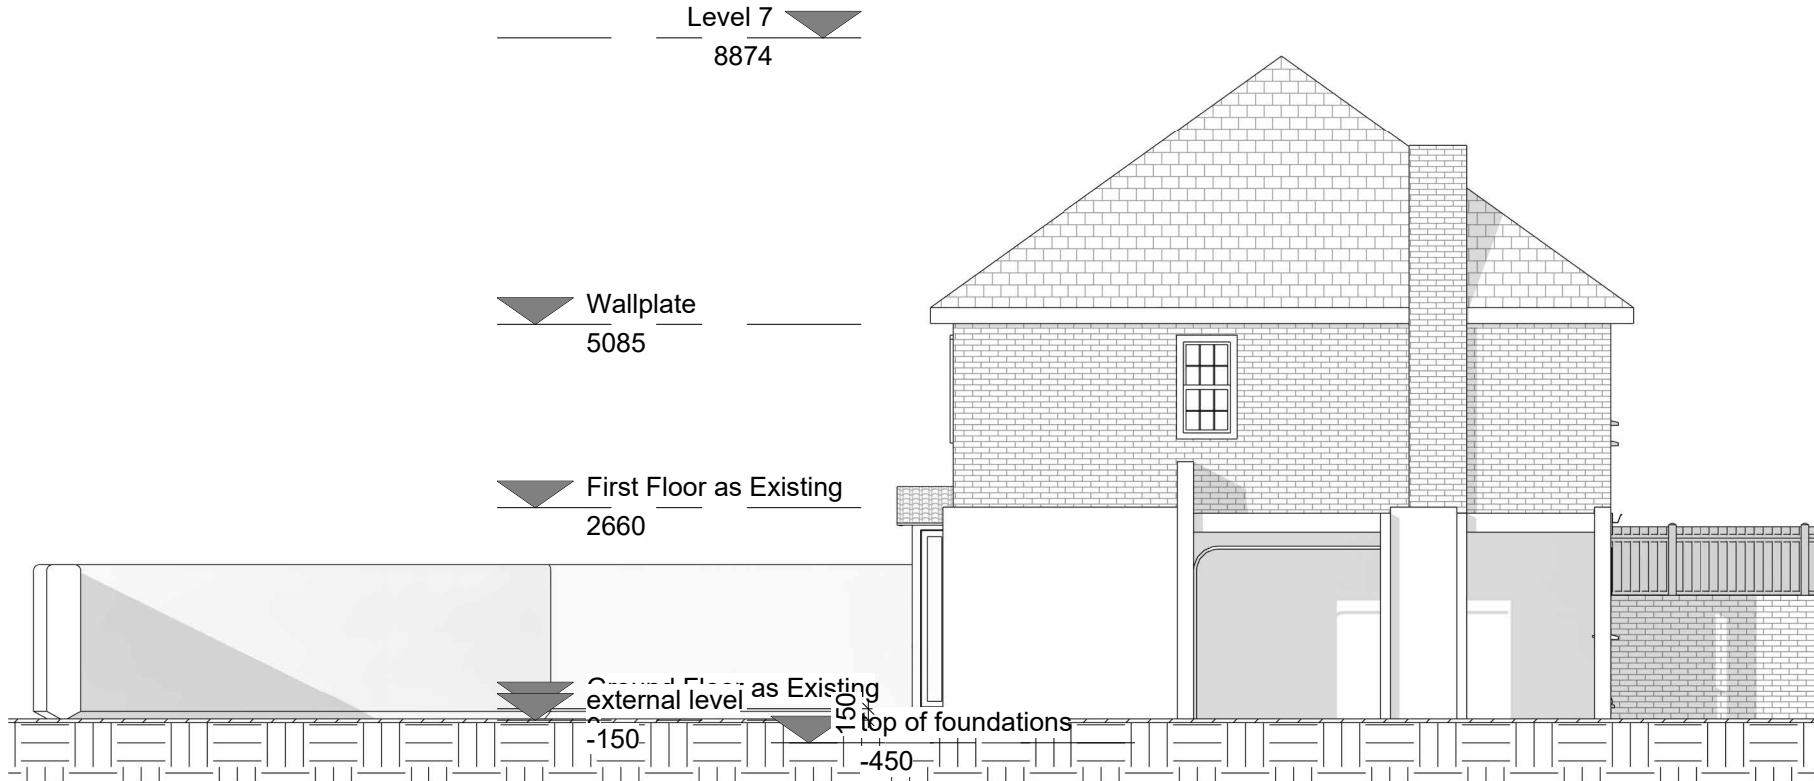

South West as Existing
1 : 100

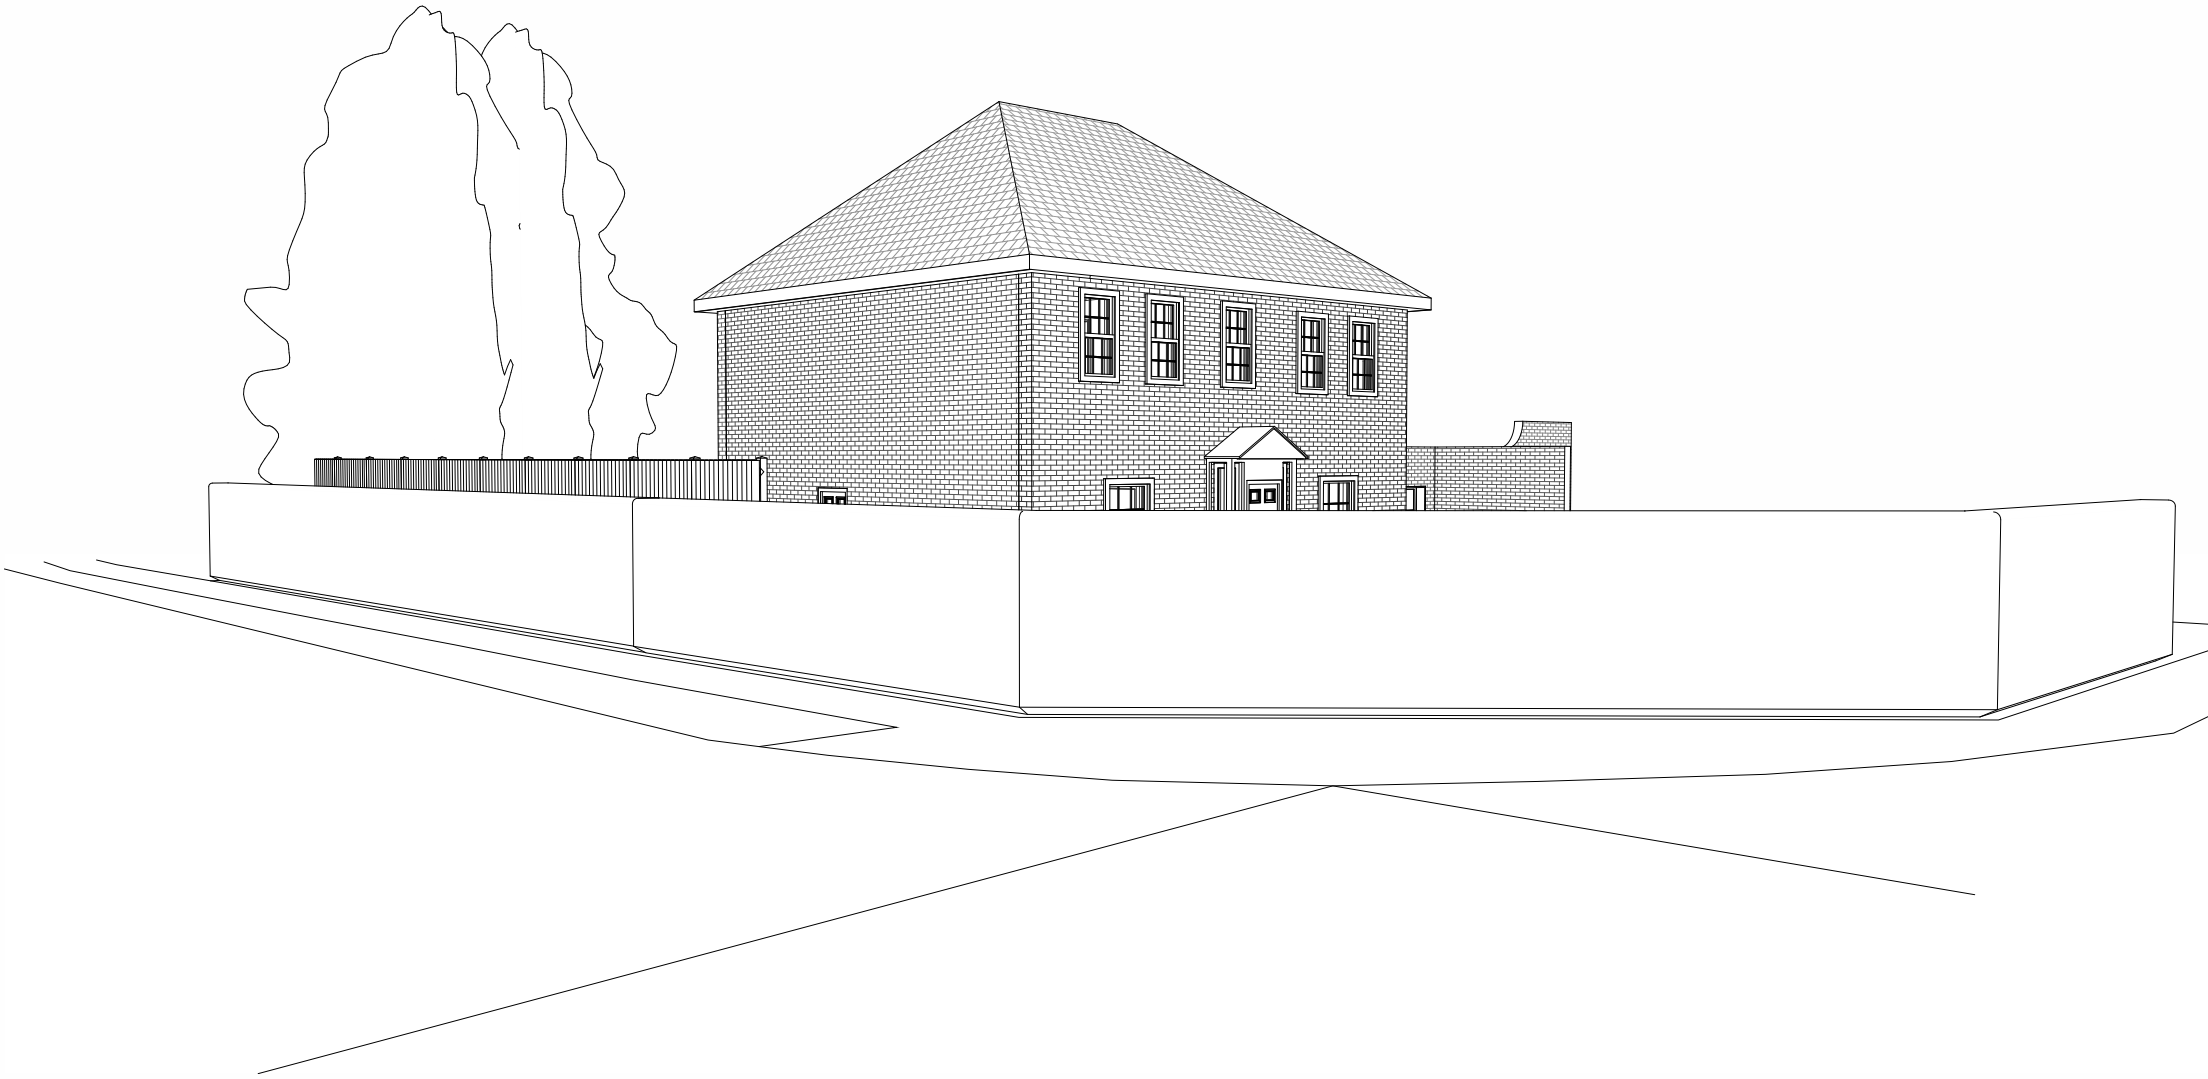

3D View as Existing

A		07/05/26	Updated
Revision Number	Revision Date	Revision Description	
Revision Schedule			
 Rubix Planning			
 info@rubixplanning.com			
 Call Us: 0333 444 0208			
 www.rubixplanning.com			
Registered Company in England & Wales. Company Number: 1603434 Registered Office: Marine House 151 Western Road, Haywards Heath, West Sussex RH16 3LH			
client:		Mr & Mrs Rollings	
project:		Side Extension	
site:		The Birches Hophurst Lane Crawley Down RH10 4LJ	
drawing:			
Drawings as Existing			
scale:	As indicated	size:	A1
project:	2442	dwg:	01
		by:	TC
		rev:	A